




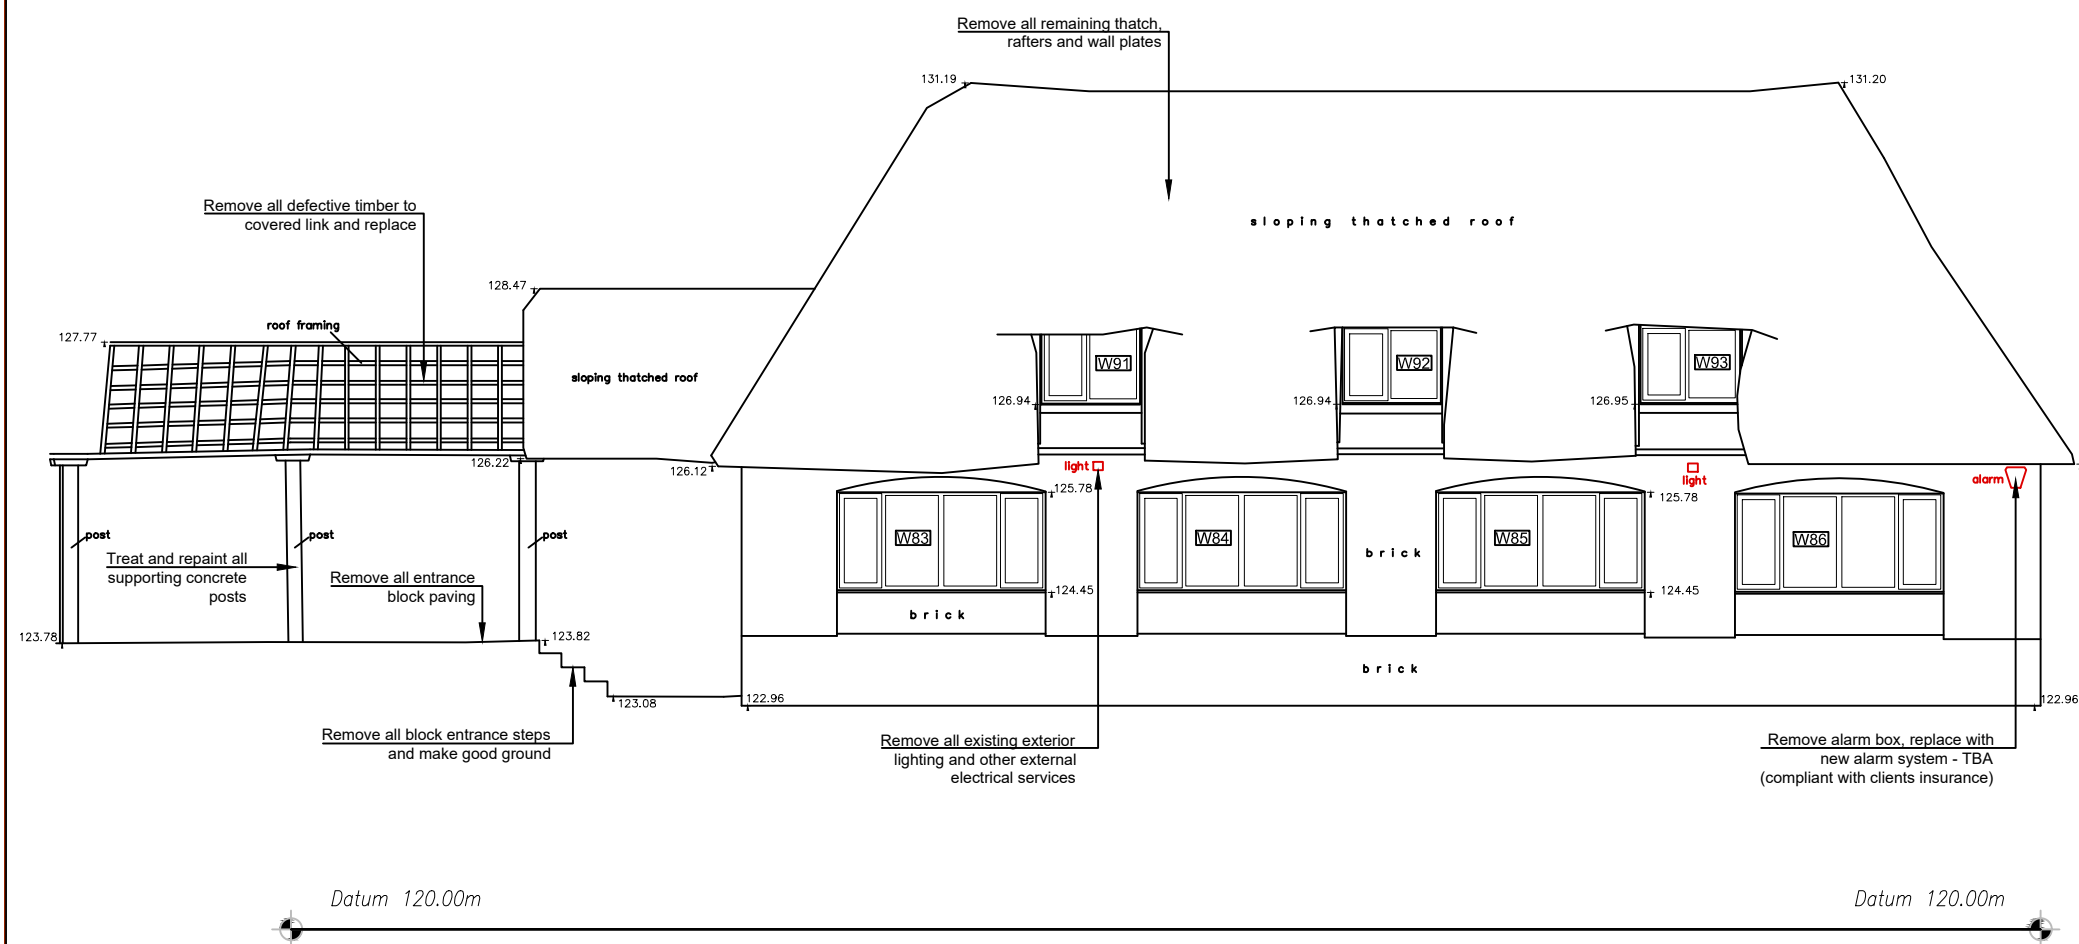


Elevation A

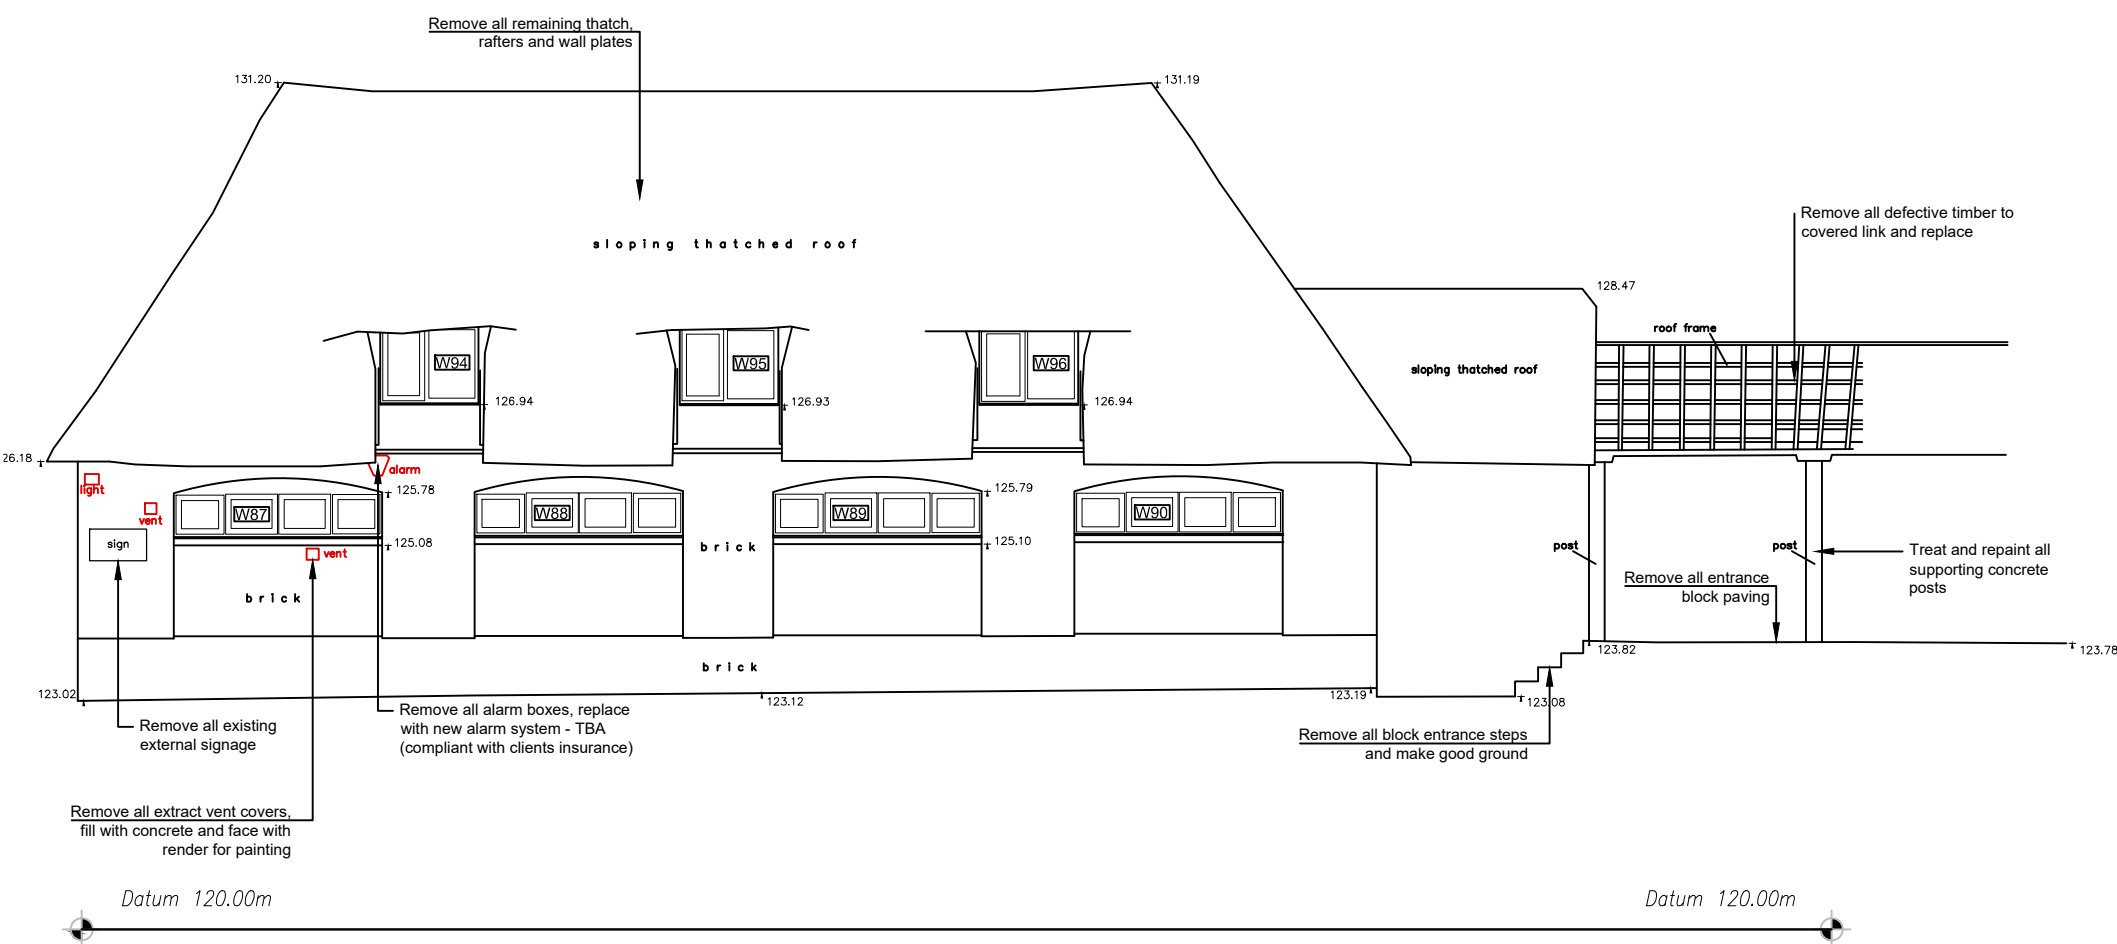


Elevation C

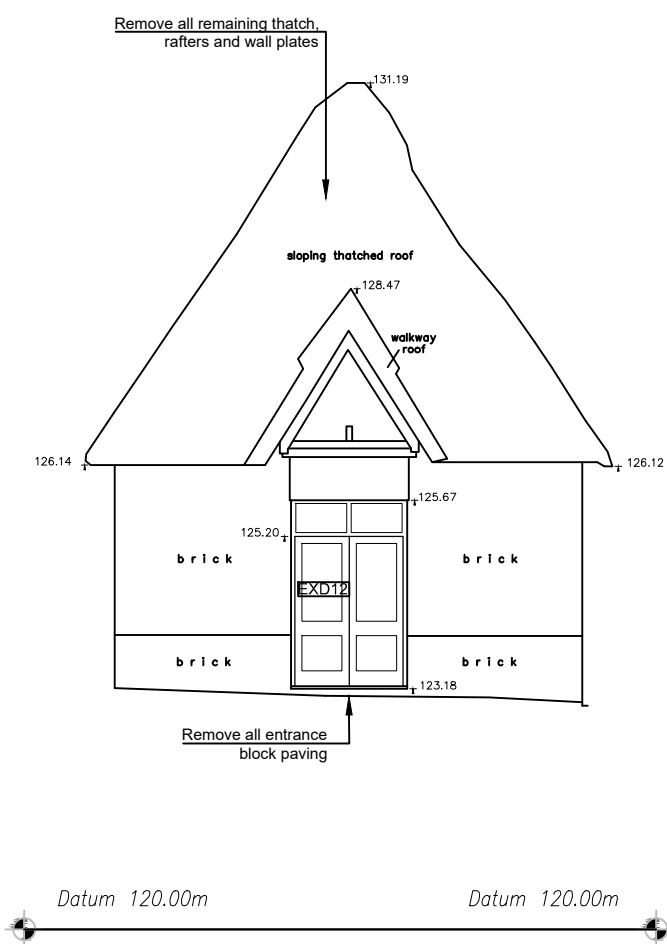


Elevation B

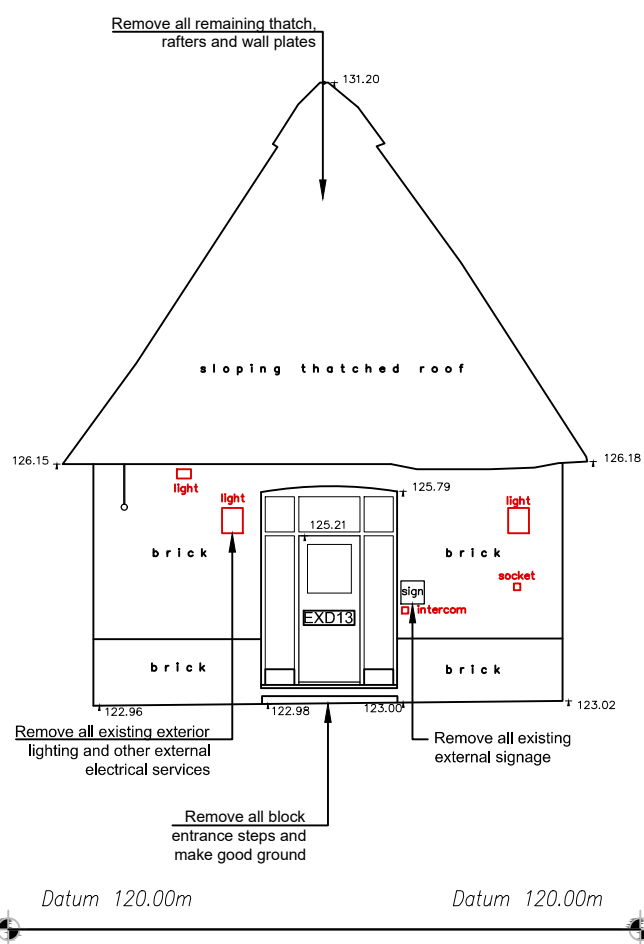


Elevation D

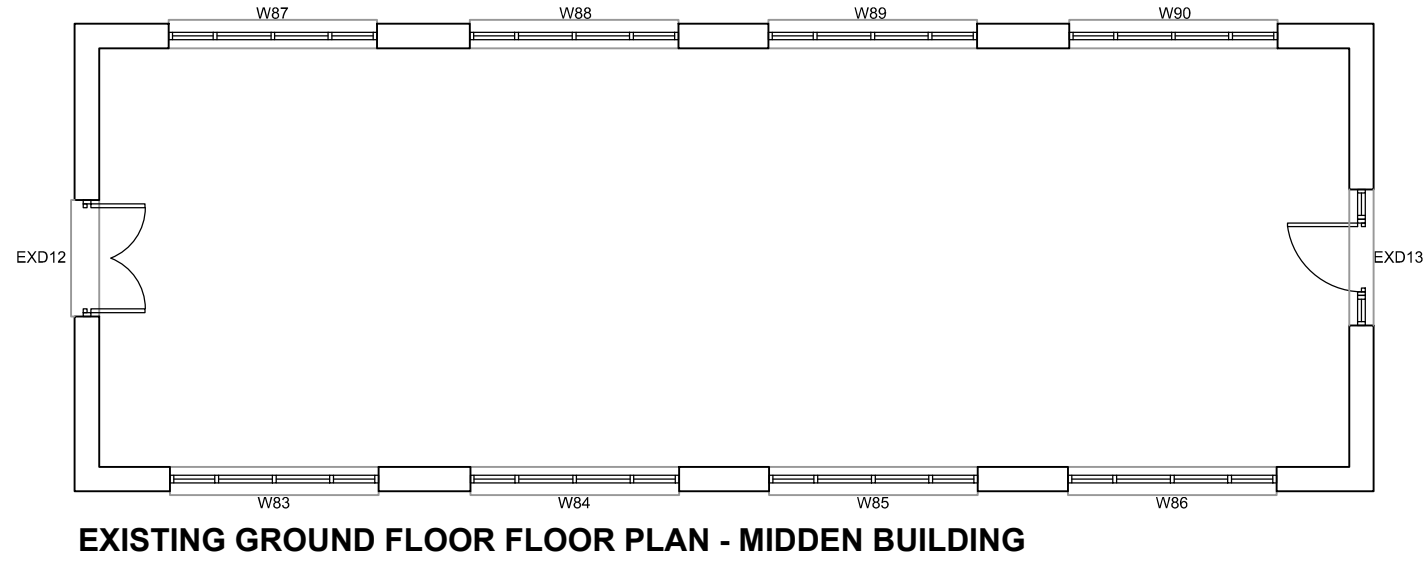

EXISTING GROUND FLOOR FLOOR PLAN - MIDDEN BUILDING

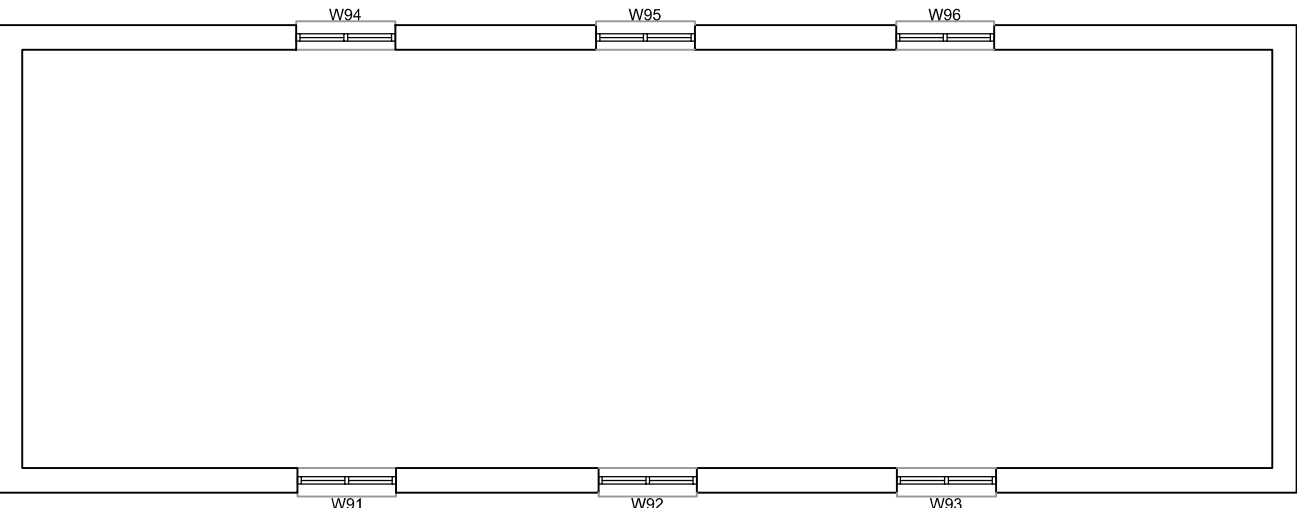

EXISTING FIRST FLOOR FLOOR PLAN - MIDDEN BUILDING

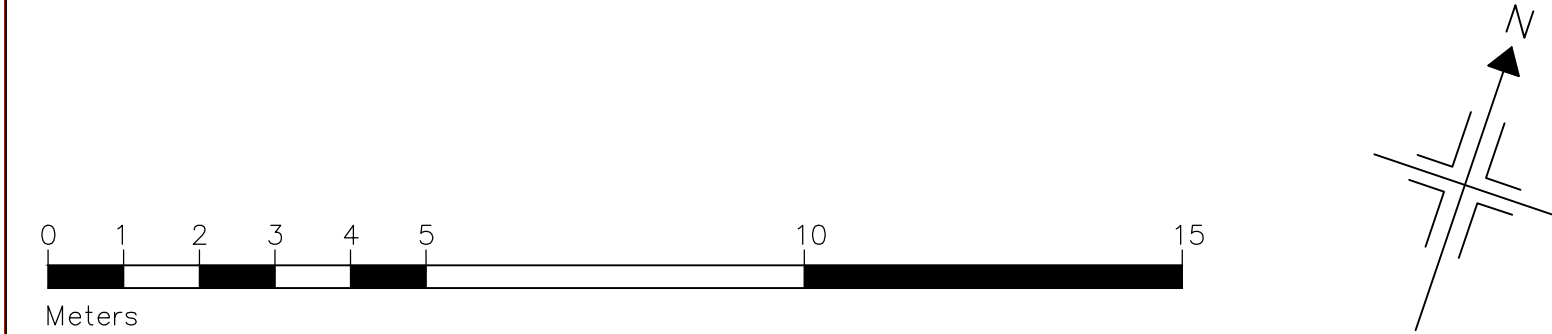

drawing stage

PLANNING

Briffa Phillips

Architecture Design Planning Consultants Project Management

19-21 Holywell Hill, St Albans

Herts AL1 1EZ

Tel. 01727 731671

Fax. 01727 840567

www.briffaphillips.com

info@briffaphillips.com

project title

NODE COURT, DRIVERS END LANE,
CODICOTE, HERTS, SG4 8TR

drawing title

EXISTING PLANS & ELEVATIONS
(MIDDEN BUILDING)

scale

1:100@A1

job architect

MB

drawn

RM

checked

MB

date

22.08.18

project no.

1581

drawing no.

208

revision