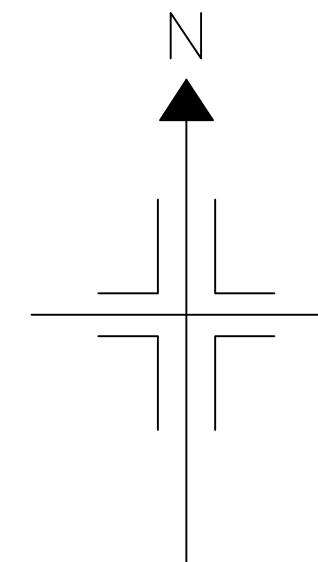
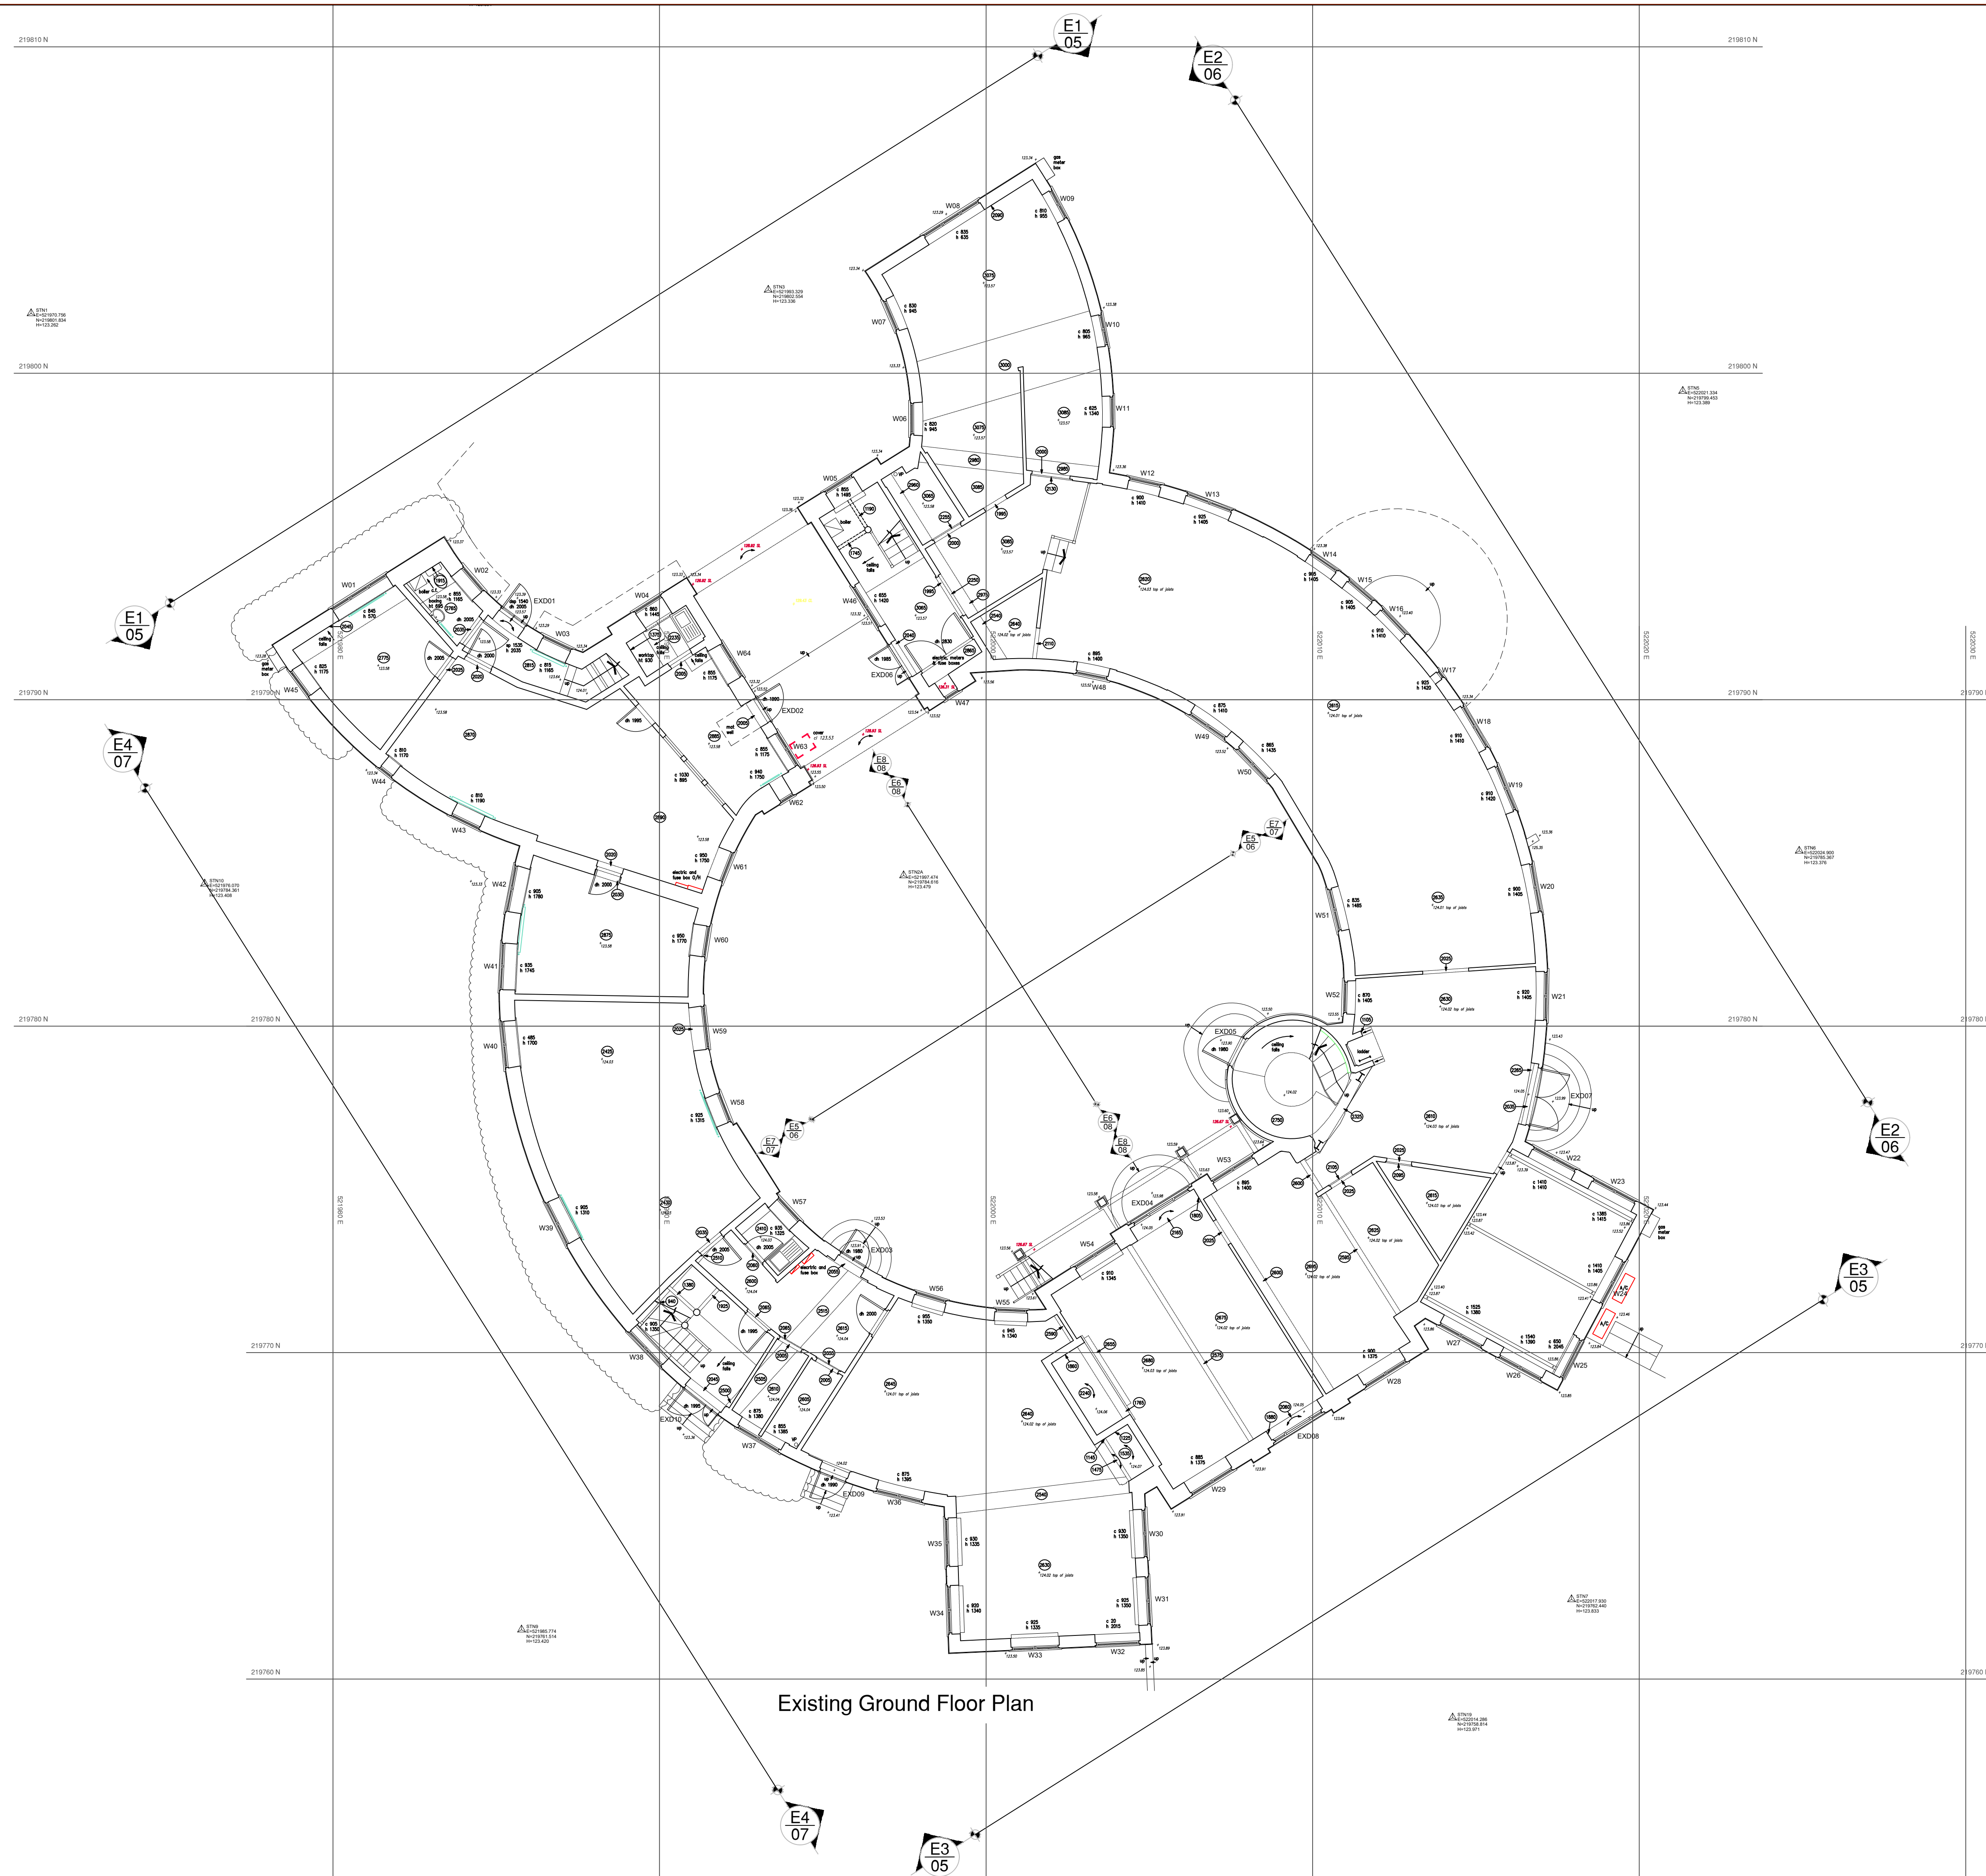


Meters

drawing stage

Briffa Phillips 

19-21 Holywell Hill, St Albans
Herts AL1 1EZ
Tel. 01727 840567
Fax. 01727 731671
www.briffaphillips.com
info@briffaphillips.com

project title:
NODE COURT, DRIVERS END LANE,
CODICOTE, HERTS, SG4 8TR

drawing title.

EXISTING GROUND FLOOR
FLOOR PLAN (MAIN BUILDING)

scale. 1:100@A1	job architect MB	drawn RM	checked MB
date 22.08.18	project no. 1581	drawing no. 202	revision

ment

