



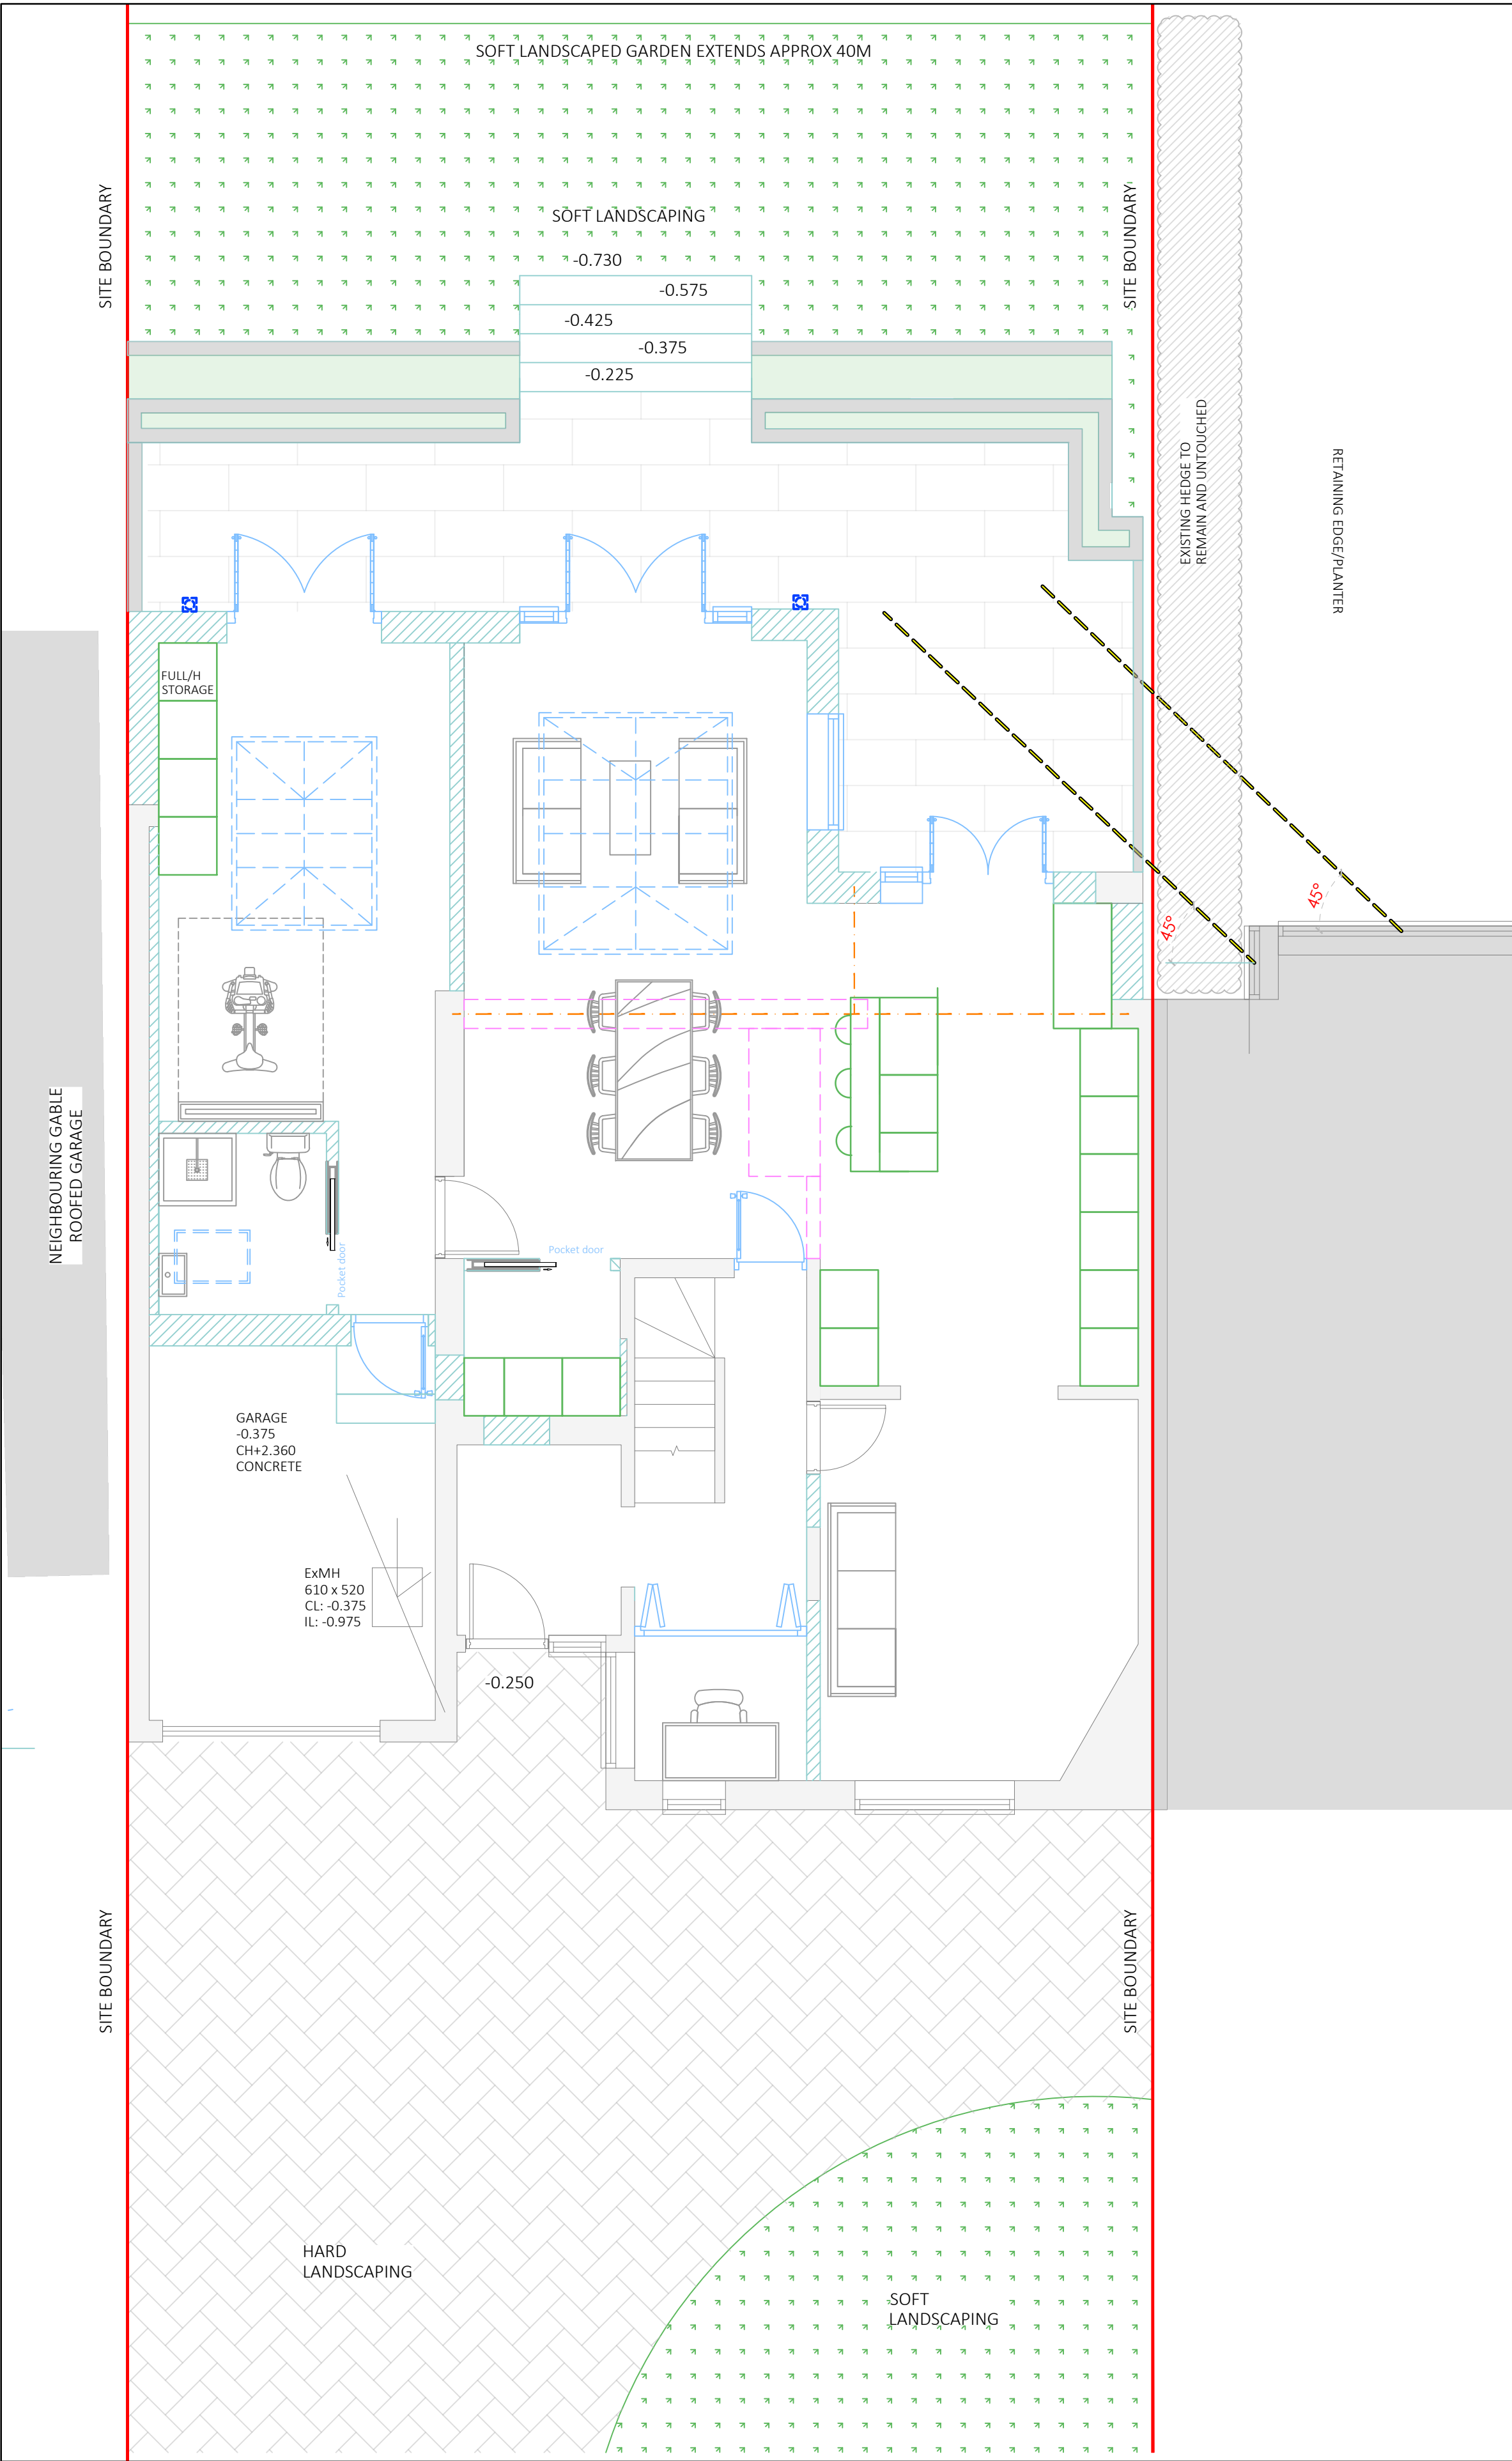

EXISTING GROUND FLOOR PLAN - SCALE1:50

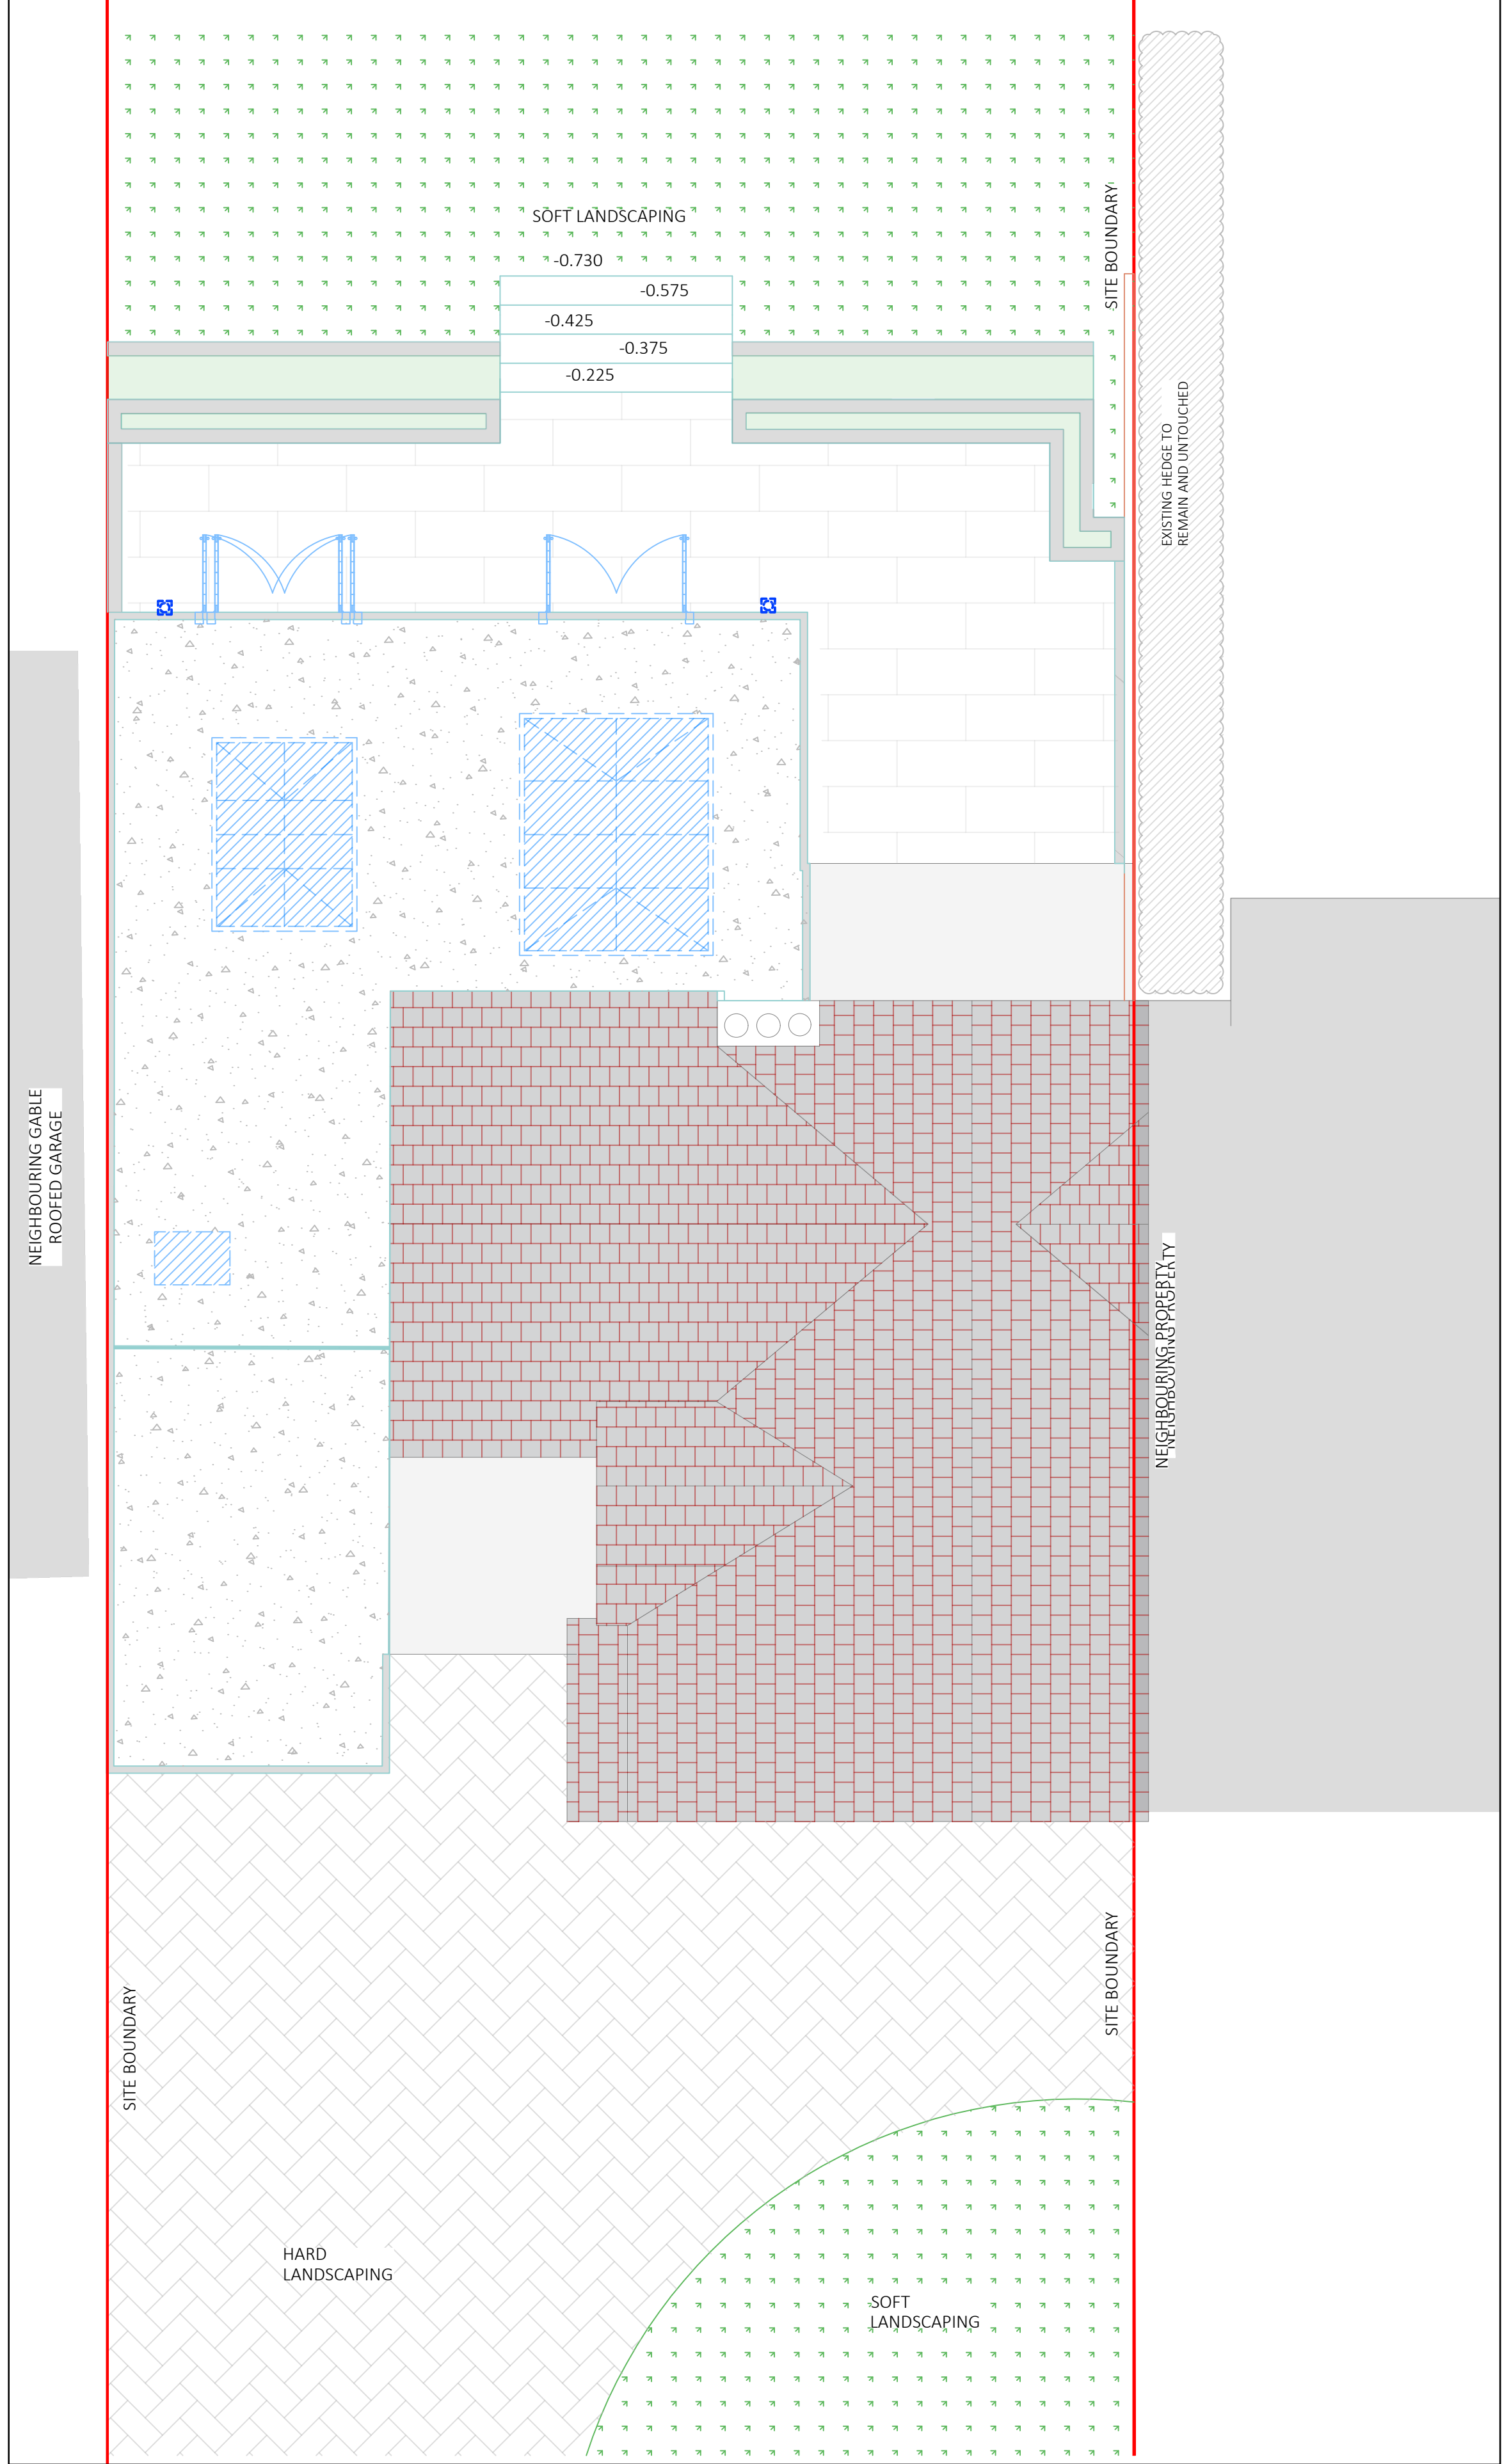

EXISTING ROOF PLAN - SCALE1:50



Notes :

1. This drawing is a print and must not be scaled from without reference being made to the accompanying scale bar. All dimensions of existing buildings to be verified on site.
2. This drawing is to be read in conjunction with all other drawings, relevant specifications and preliminary / general conditions associated with the project.
3. All materials and workmanship to comply with 'Approved Document 7' to support Regulation 7 2013 edition of the Building Regulations 2010.
4. The Contractor is to check all drawings for dimensional and co-ordination accuracy. Any discrepancy between the details shown and those by others are to be reported to the Client / Contract Administrator.
5. This drawing remains the copyright of Rejig Homes Ltd

B	17.12.25	Revisions to patio
A	14.10.25	Issued for Planning permission
REV	DATE	NOTE

FOR PLANNING



Tel: 07936267447
email: ahaque@rejighomes.co.uk
web: www.rejighomes.co.uk

CLIENT
MR & MRS JENKS

PROJECT
11 NORTON WAY, LETCHWORTH GARDEN CITY
SG6 1BY

DRAWING TITLE
EXISTING GROUND FLOOR AND ROOF LAYOUT

SCALE	1:50/100 @ A1	DRAWING NUMBER	PL-505	REVISION	B
DATE	OCT 2025				
DRAWN	AHS				
JOB NUMBER	210902			CHECKED BY	AS