




1:100 Scale

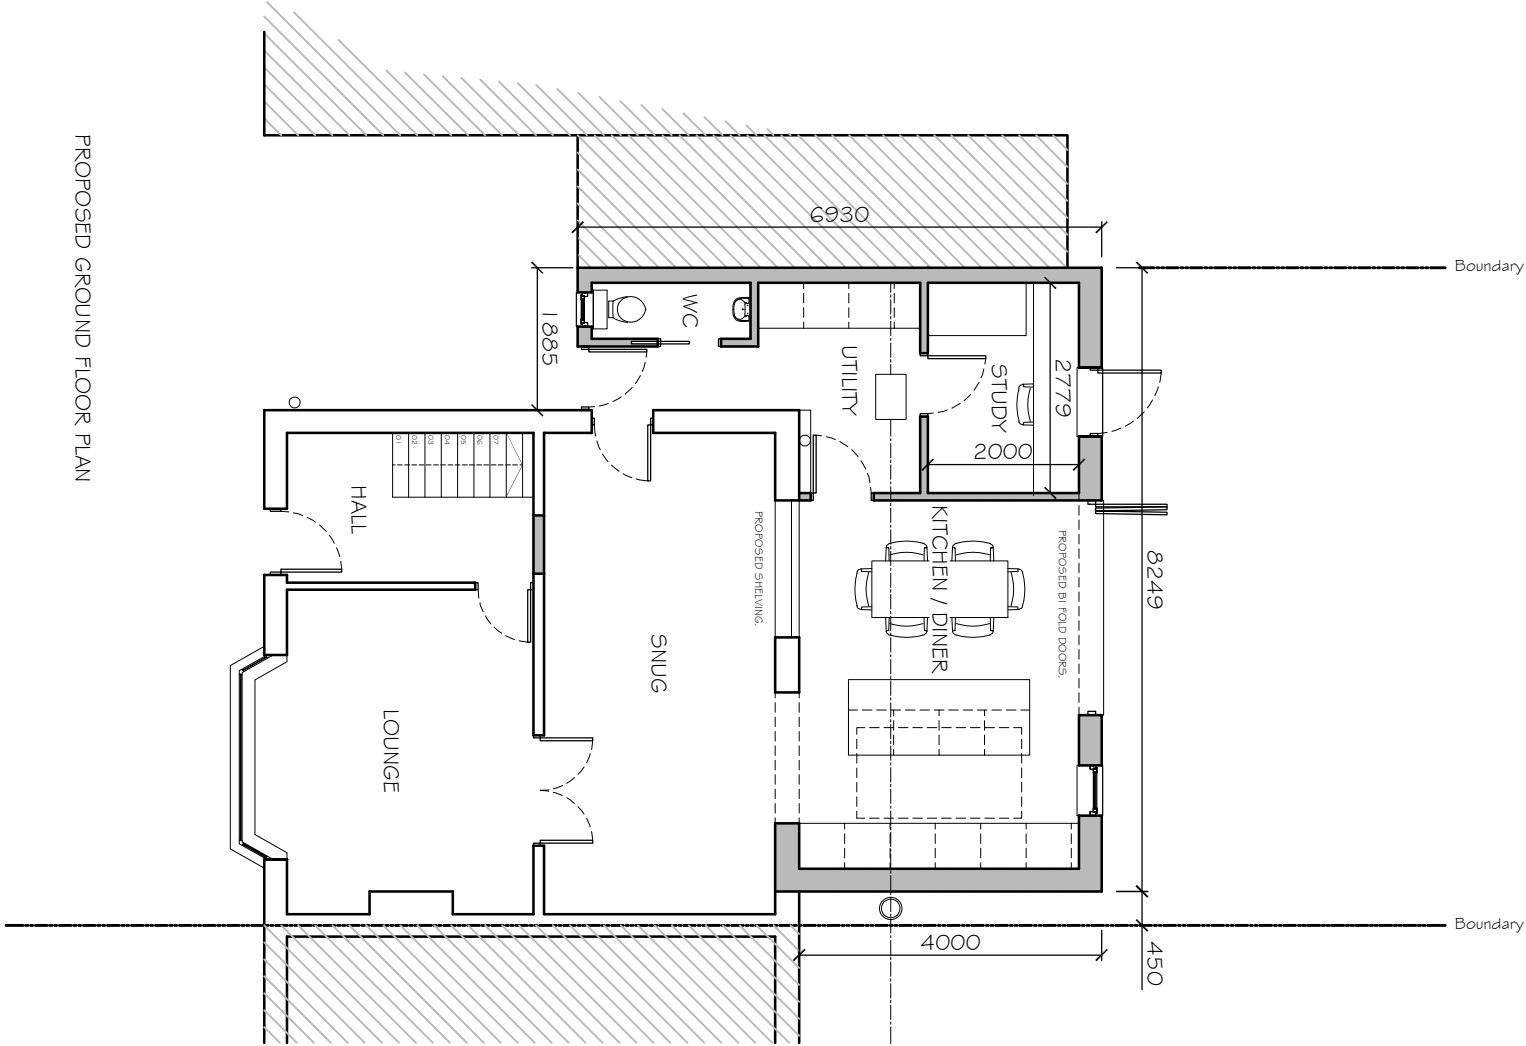

PROPOSED GROUND FLOOR PLAN

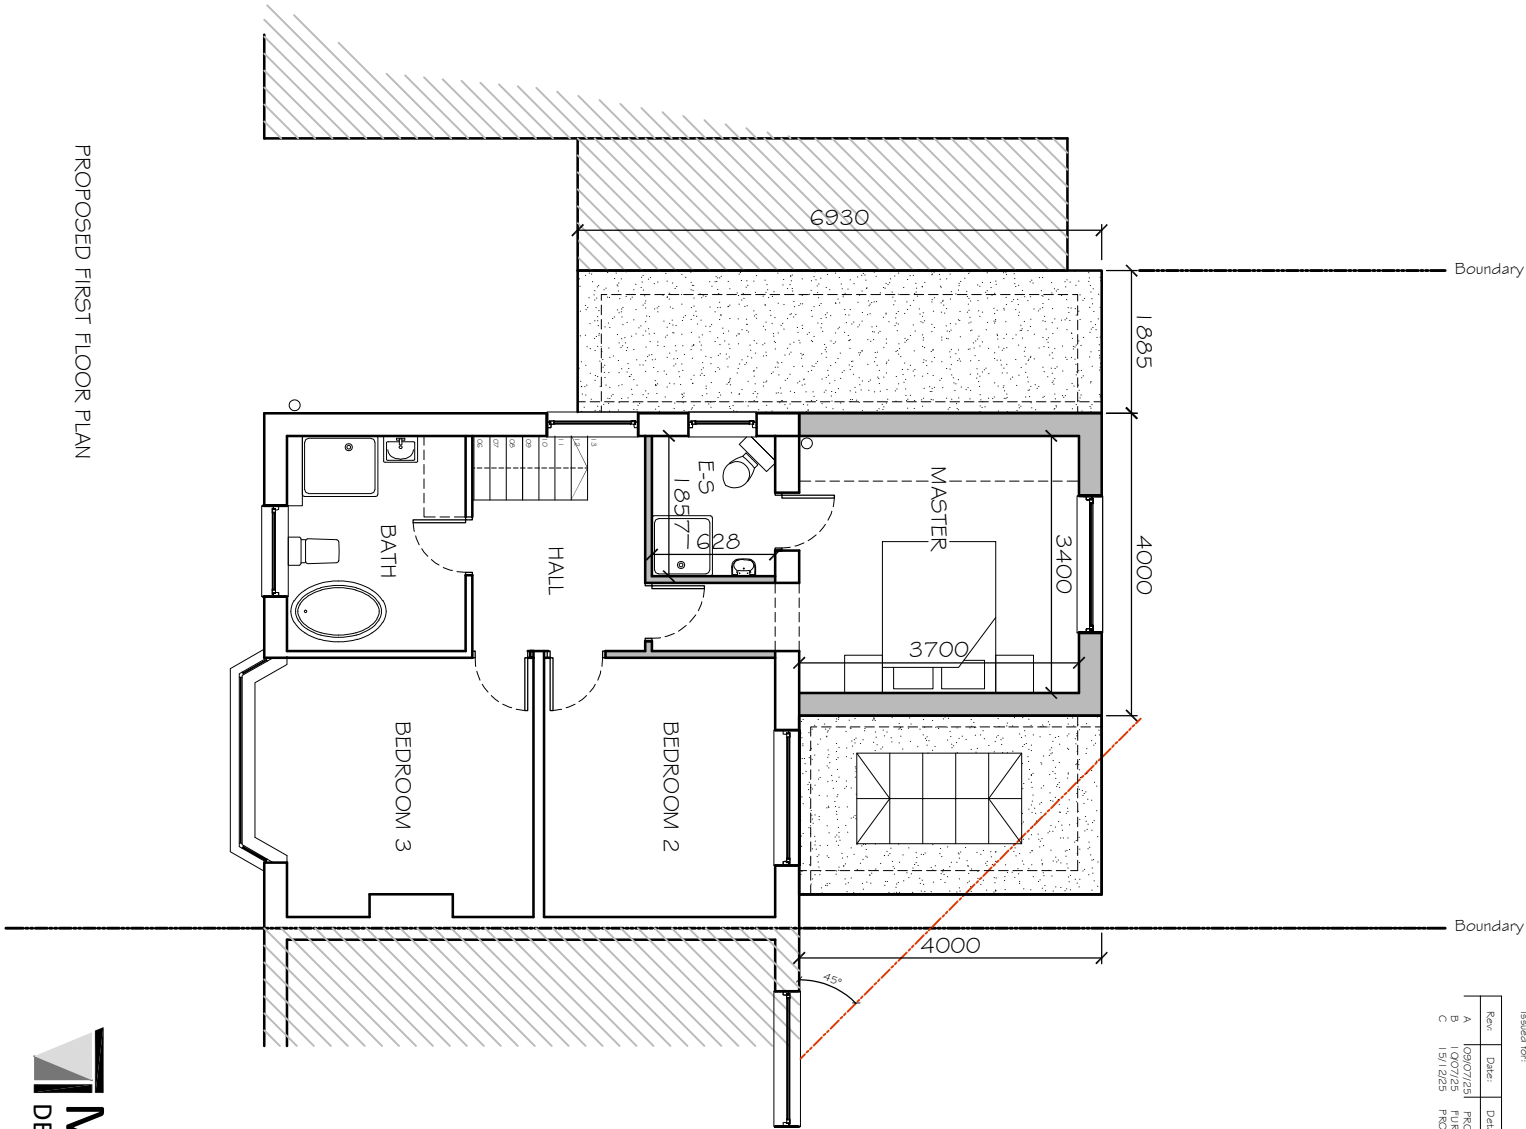

PROPOSED FIRST FLOOR PLAN

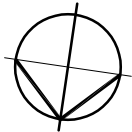

DISCLAIMER:
This drawing is the property of the applicant and is issued on the condition that it is not reproduced, disclosed or copied to any individual without written consent from the applicant.
No Dimensions are to be scaled from this drawing EXCEPT FOR PLANNING PURPOSES.
©COPYRIGHT MT ARCHITECTURE LTD

Issued For:		Details:		Drawn:	Checked:
Rev:	Date:	PROPOSED GA PLANS UPDATED		MKT	MKT
A	09/07/25	FURTHER CLIENT AMENDMENTS / UPDATES.		MKT	MKT
B	10/07/25				
C	19/12/25	PROPOSED SCHEDULE DEFINED REDUCED BY 500mm.		MKT	MKT

MTArchitecture Ltd
DEPENDABLE ARCHITECTURAL SERVICES
7 Ream Close, Eynesbury, St Neots, Cambridgeshire PE192HE
www.mt-architecture.co.uk / info@mt-architecture.co.uk
01480 474708 / 07921504260

Scale:	1:100@A3	Drawing Title:	PROPOSED GA PLANS.
Date:	JUNE 2025	Project Title:	40 THE LEAS BALDOCK, 5G7 6HZ.
Drawing no:	025061/07	Revision:	C