


1:100 Scale

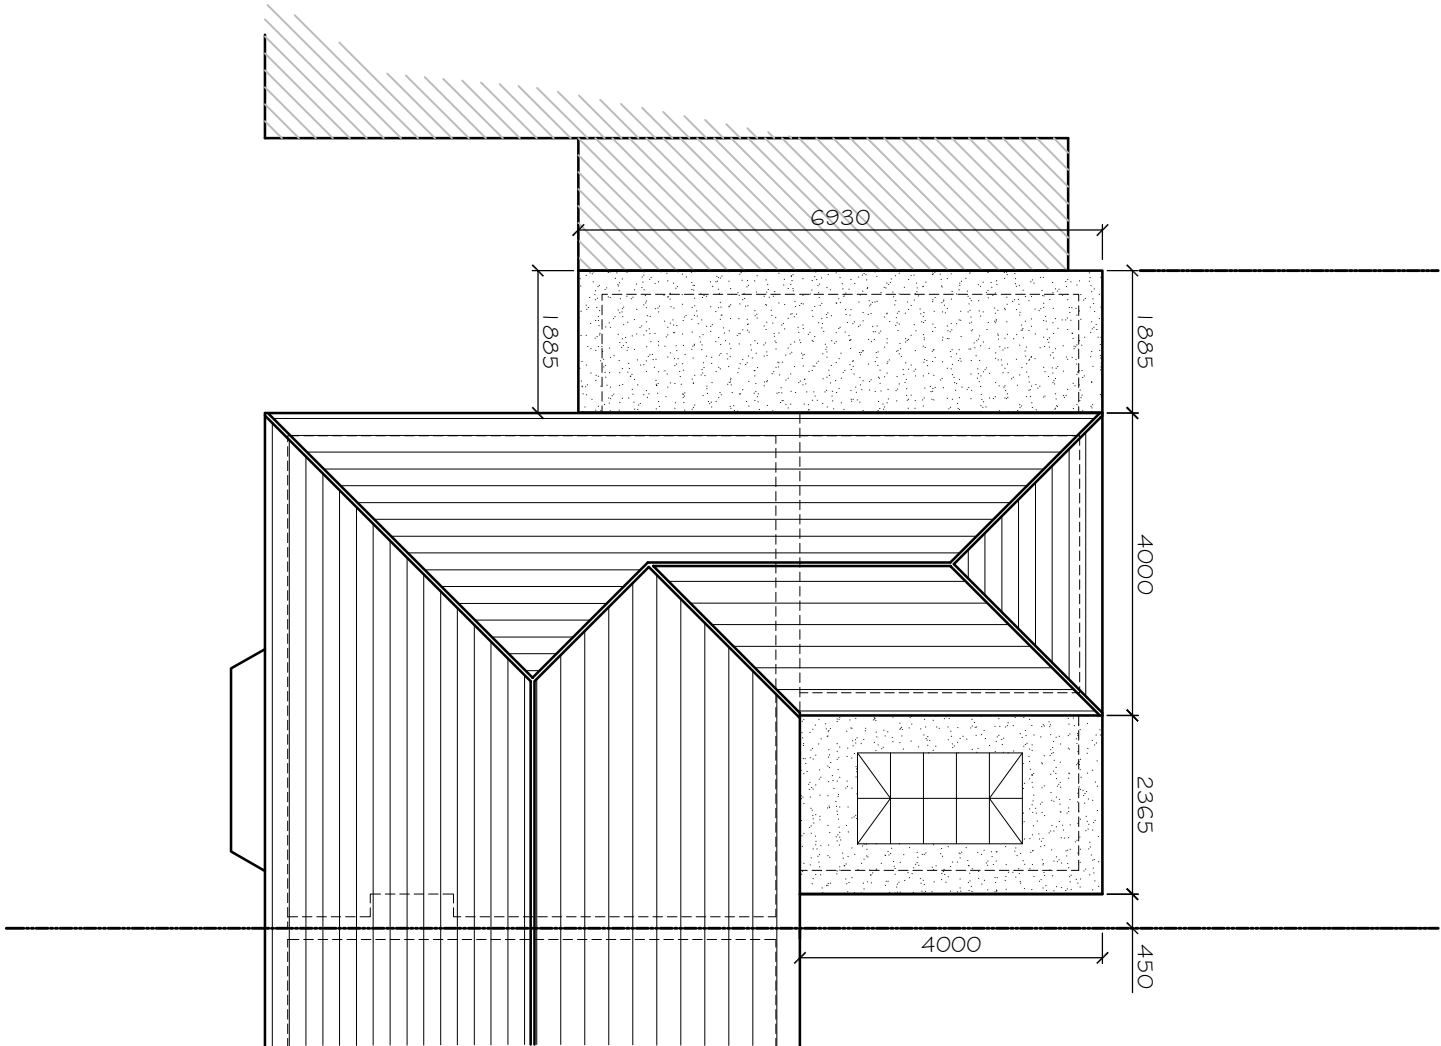


PROPOSED ROOF PLAN.

DISCLAIMER:

This drawing is the property of the applicant and is issued on the condition that it is not reproduced, disclosed or copied to any individual without written consent from the applicant.

©COPYRIGHT MT A R C H I T E C T U R E L T D

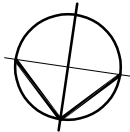

Issued for:

Rev	Date	Details	Drawn	Checked
A	15/12/25	PROPOSED SCHEDULE DEPTH REDUCED BY 500mm.	MRT	MRT

MTArchitecture Ltd
DEPENDABLE ARCHITECTURAL SERVICES
7 Ream Close, Eynesbury, St Neots, Cambridgeshire PE192HE
www.mt-architecture.co.uk / info@mt-architecture.co.uk
01480 474708 / 07921504260

Scale:	1:100@A3	Drawing Title:	PROPOSED ROOF PLAN.
Date:	JUNE 2025	Project Title:	40 THE LEAS BALDOCK, 5G7 6HZ.
Drawing no:	025061/06	Revision:	A