


FLOOD RESPONSE SITE PLAN 1:200 @A1

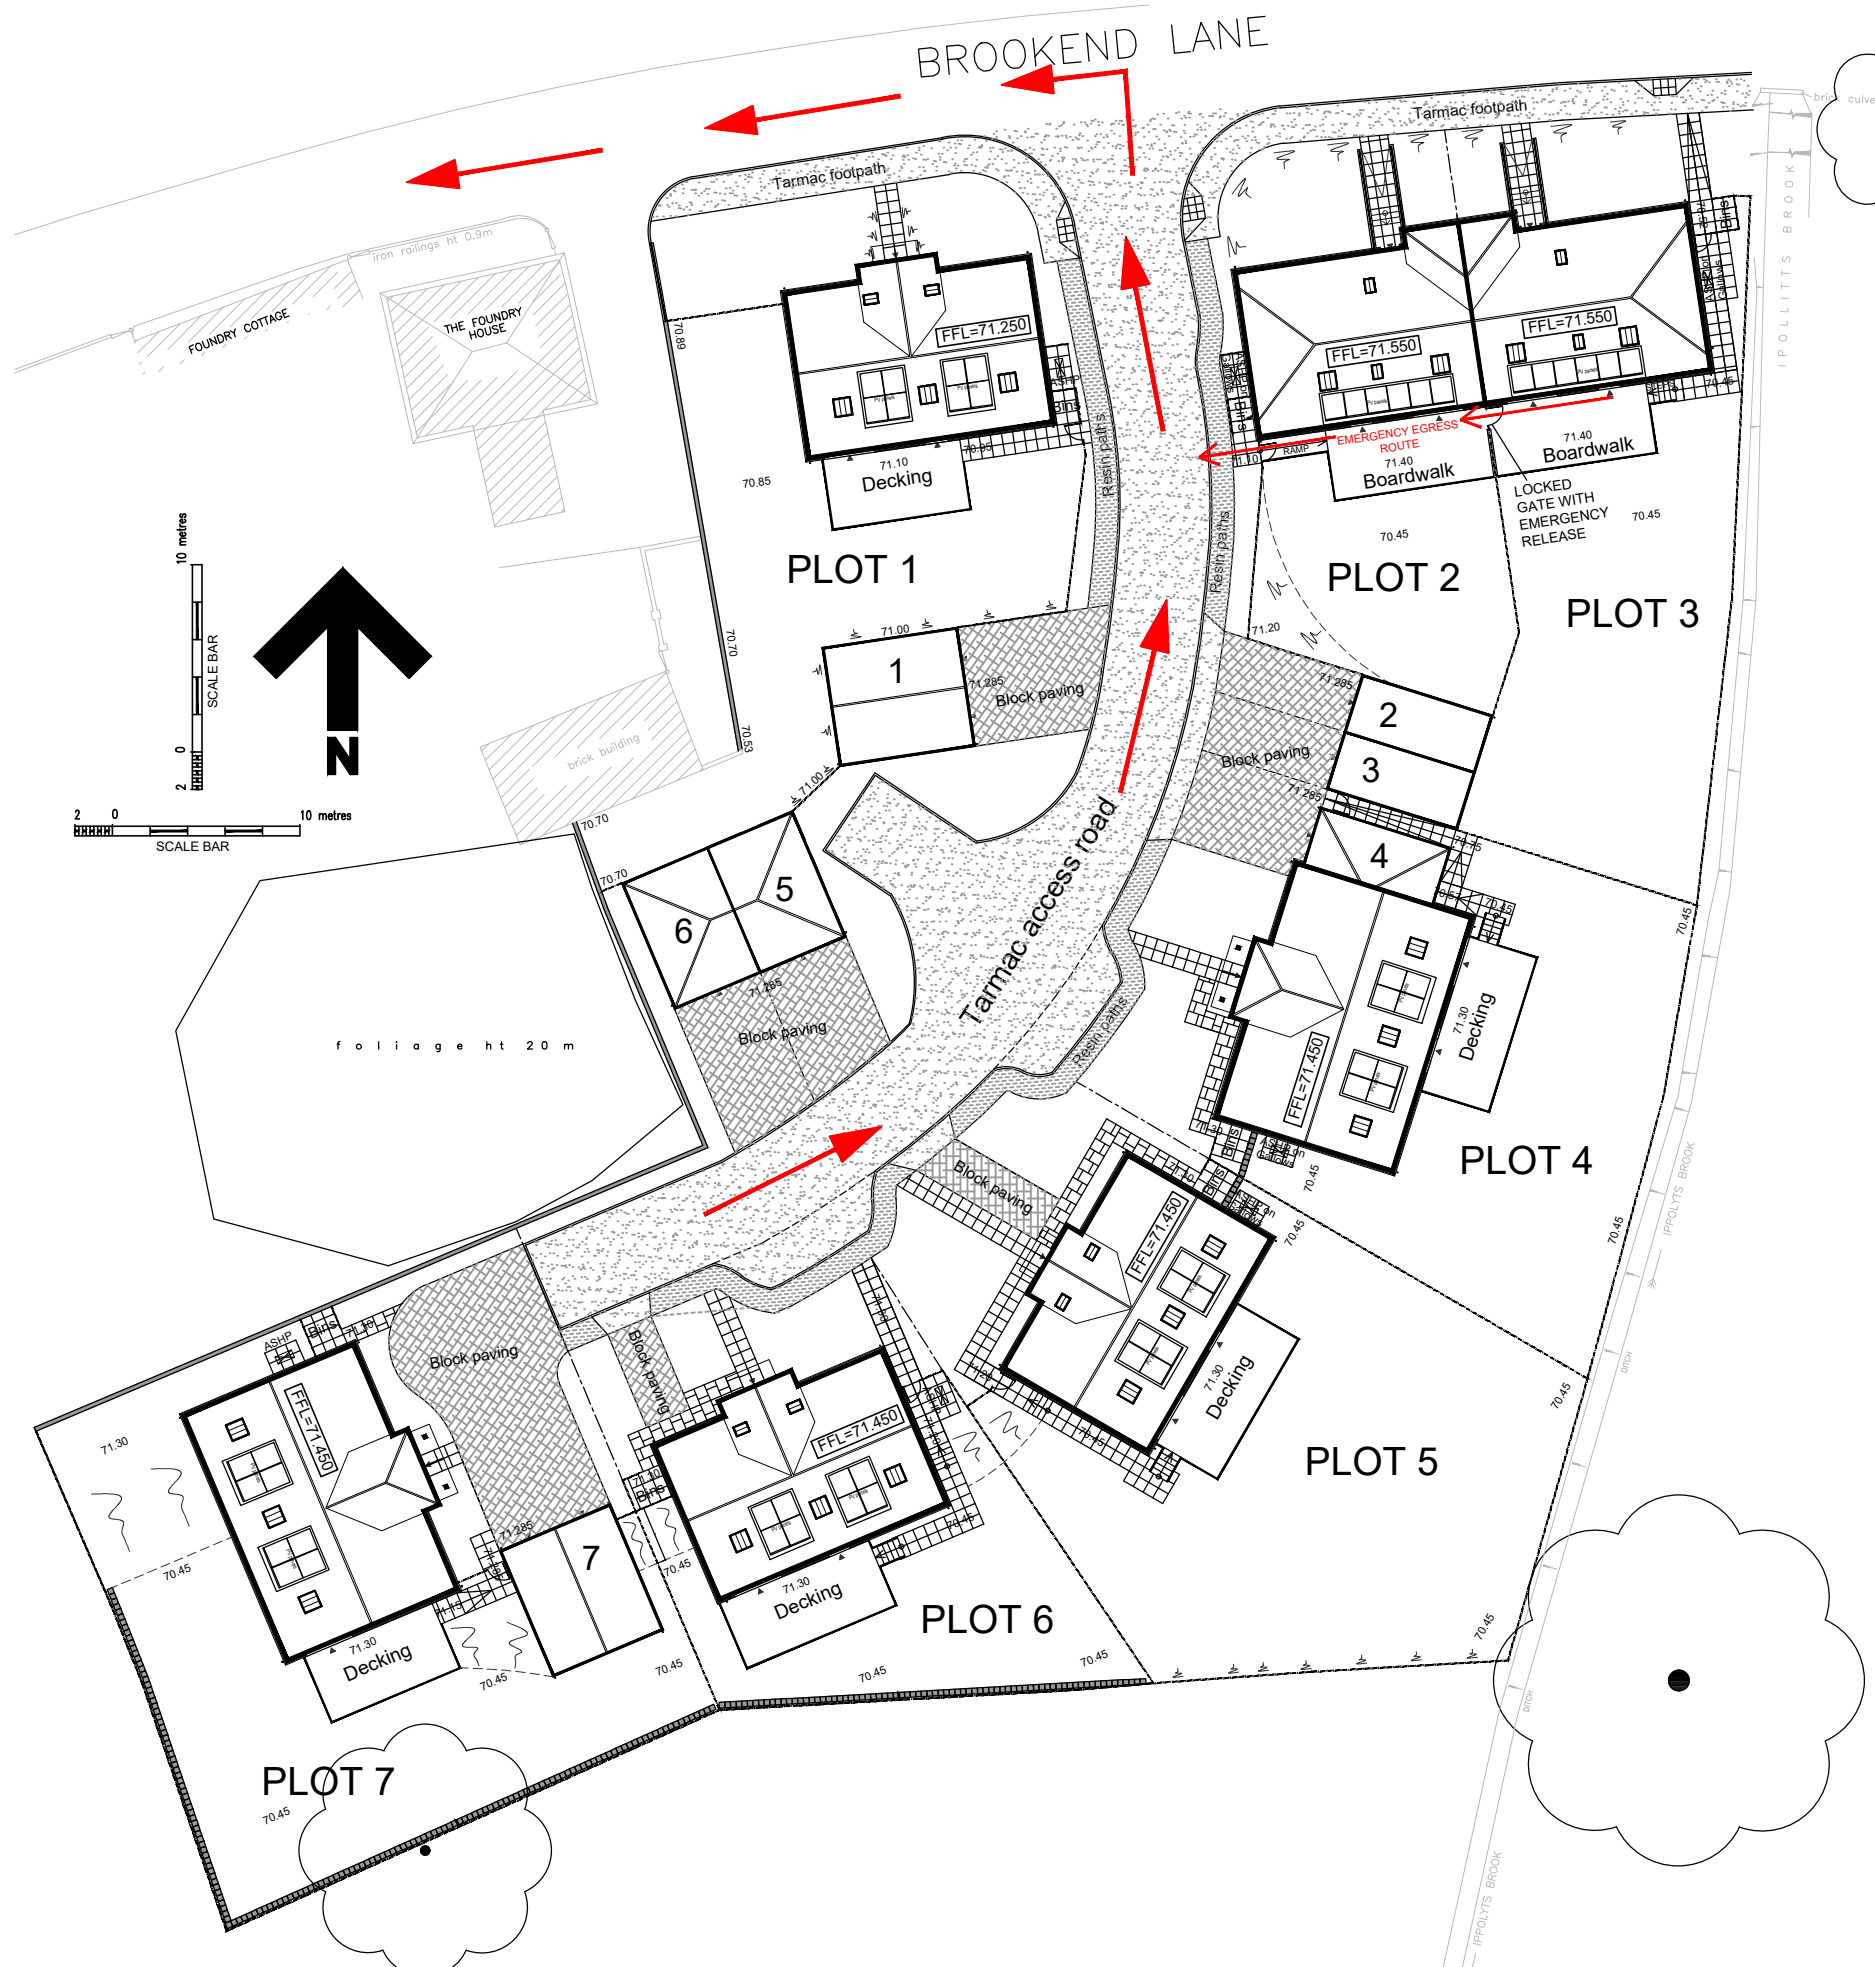

Rev.	Description.	Date.
------	--------------	-------

Jarvis
HOMES OF DISTINCTION

Title:
Development on land at
Henry Isaac Mews,
Brookend Lane, St Ippolyts,
Hitchin, Herts SG4 7NX.
FLOOD RESPONSE PLAN 1

Scale: 1:200 @ A1
Date: January 2025
Drawn by: CJB

Drg.No: CO/DV0093/600

Burgundy House, 21 The Foresters
Harpden, Herts AL5 2FB
Tel: 07860412190
email: cbaxter@jarvishomes.co.uk
www.jarvishomes.co.uk