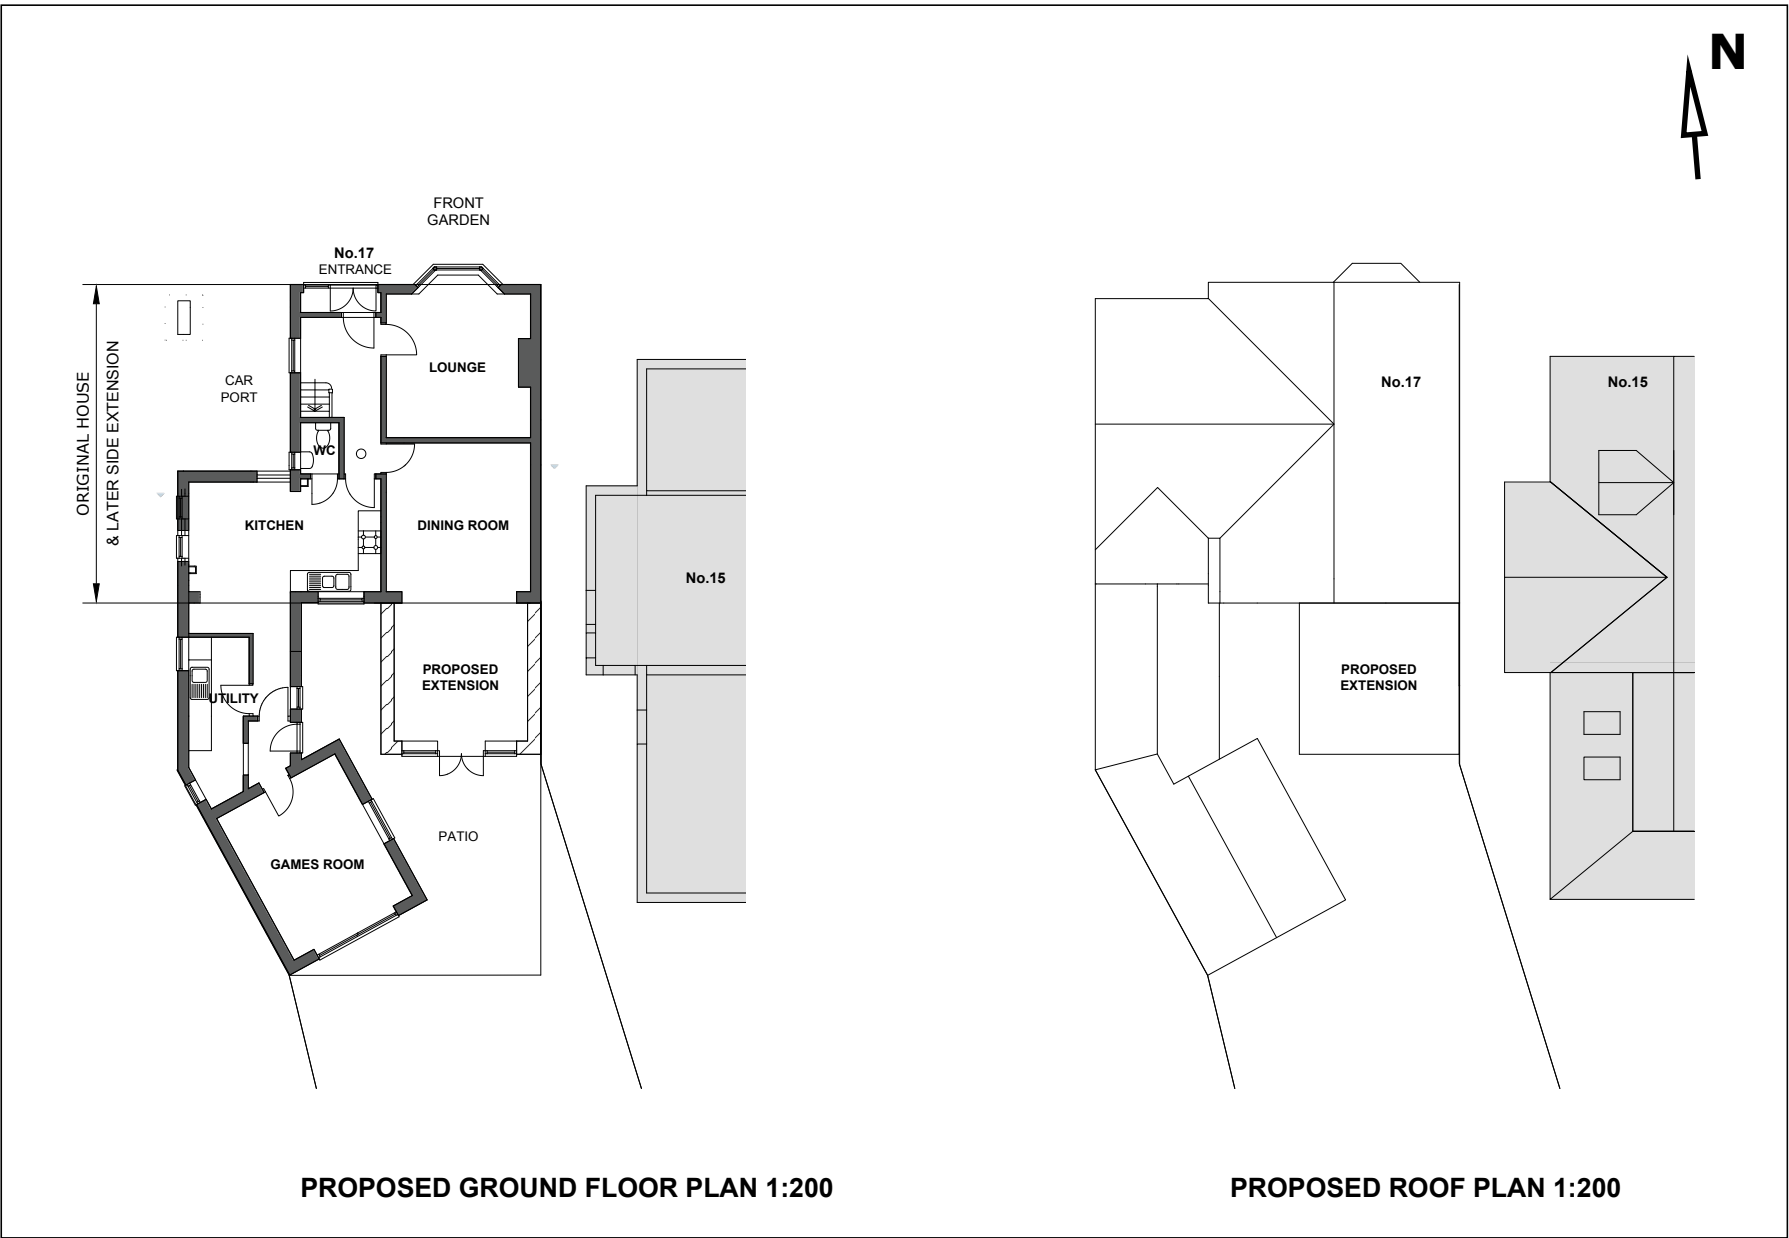
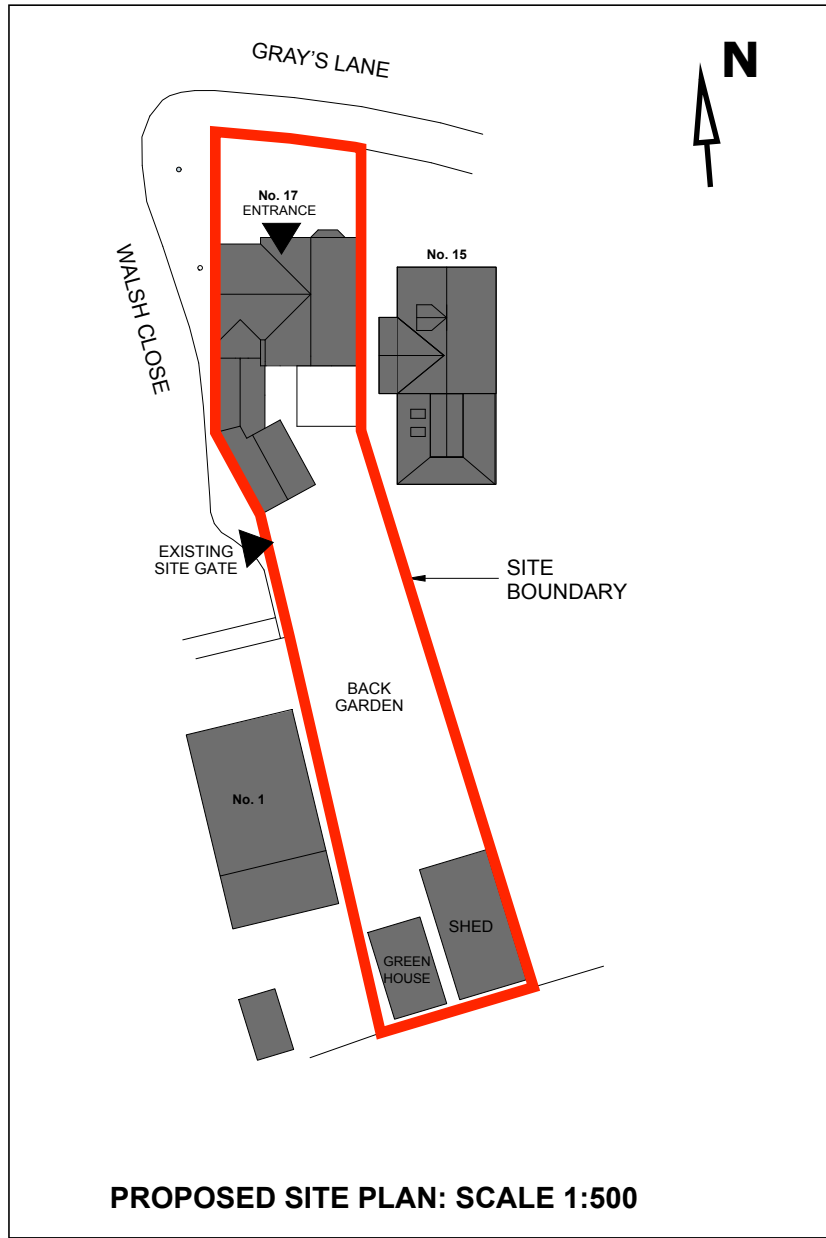


17 Grays Lane, Hitchin SG5 2HG	Project No: Drawing No: Scale: Date:	1511: 17 Grays Lane 2002 v1 - Proposed Site Plan, Plans & Elevations 1:200 & 1:500 @ A3 June 2026	Revision Date By Info - March 2026. AR. Draft for PD application v1 June 2026. AR. Updated for PD application Scale Bar: 1:200 @ A3 0m 2m 4m 6m 8m Scale Bar: 1:500 @ A3 0m 4m 8m 12m 16m 20m	HALLAMCONSULTING Structures and Design info@hallamconsulting.co.uk 07890 348 549 62 Fishponds Rd. Hitchin
-----------------------------------	---	--	--	---