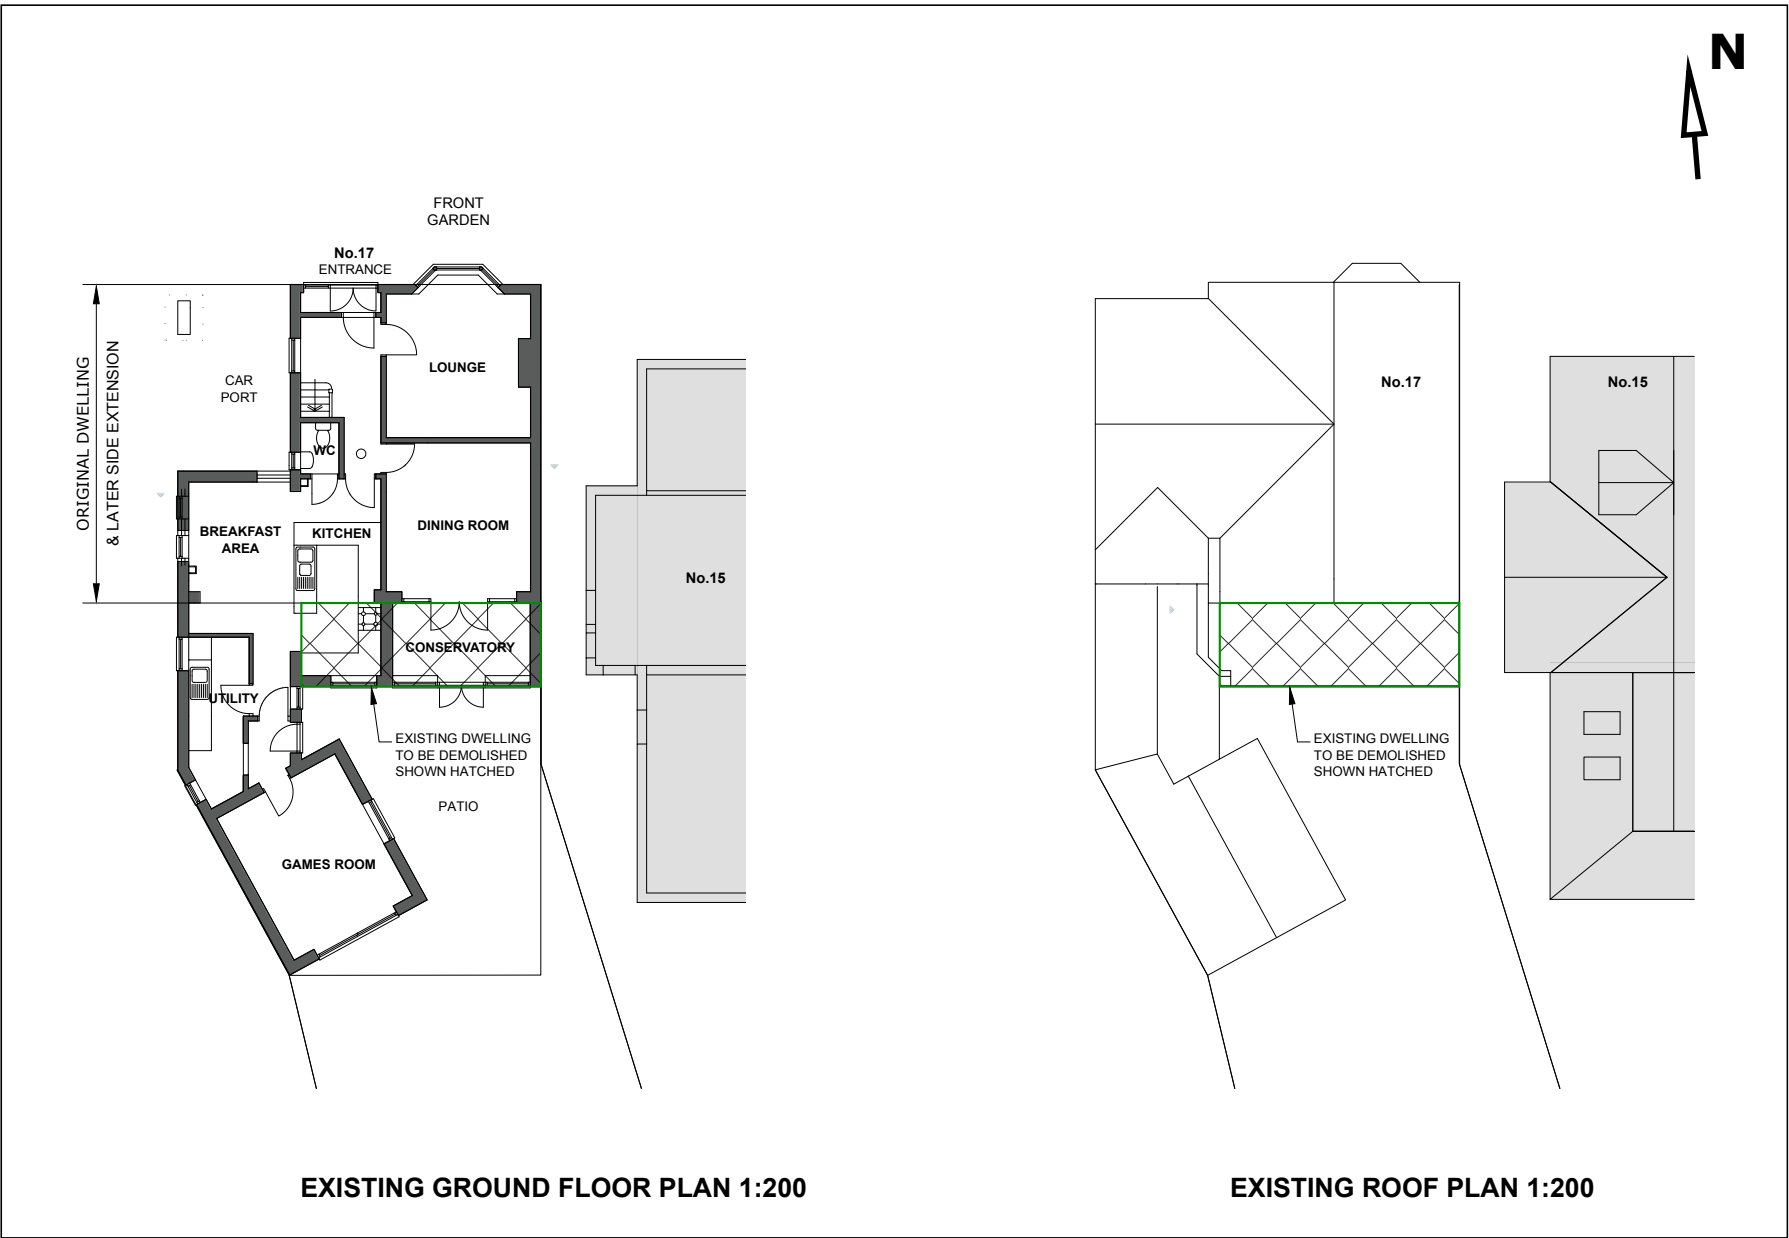
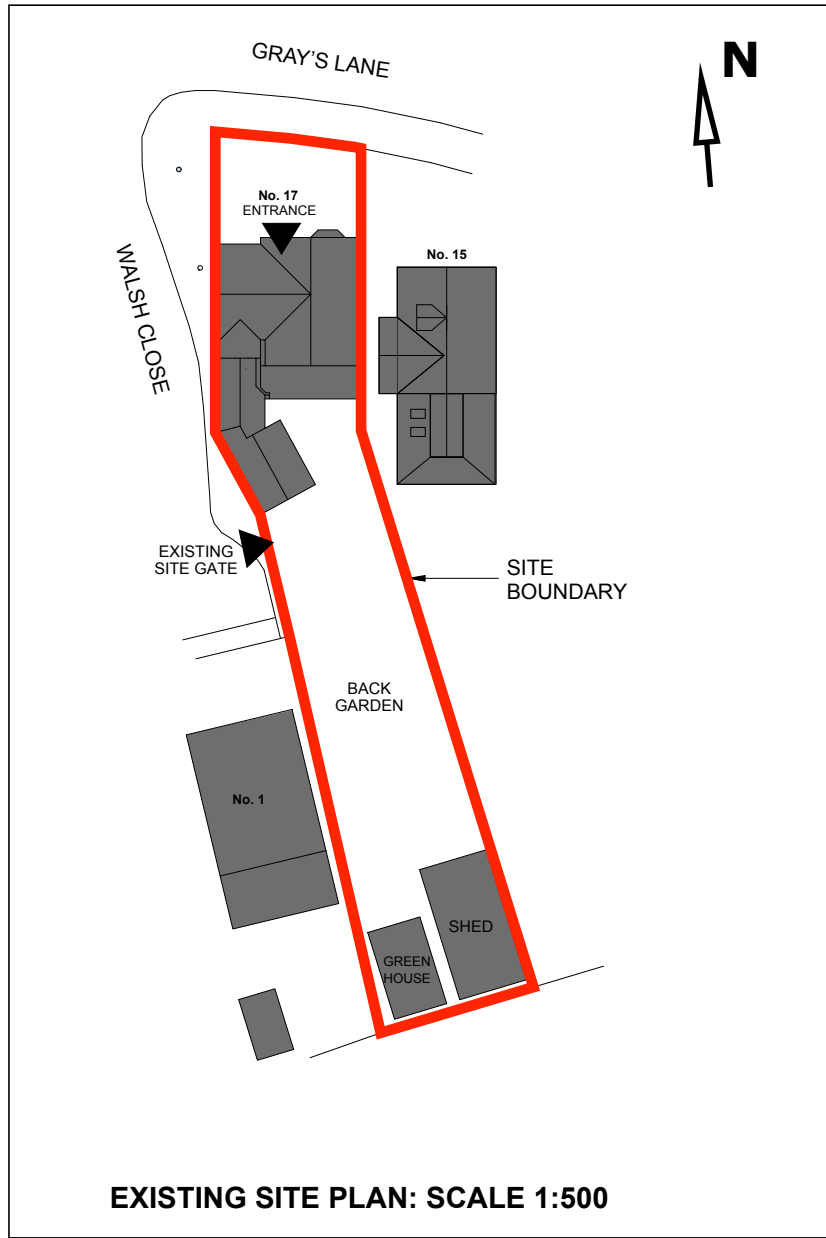


17 Grays Lane,
Hitchin SG5 2HG

Project No: 1511: 17 Grays Lane
Drawing No: 2001 v1 - Existing Site Plan, Plans & Elevations
Scale: 1:200 & 1:500 @ A3
Date: June 2026

Revision Date By Info
- March 2026. AR. Draft for PD application
v1 June 2026. AR. Updated for PD application

Scale Bar: 1:200 @ A3
0m 2m 4m 6m 8m
Scale Bar: 1:500 @ A3
0m 4m 8m 12m 16m 20m

HALLAMCONSULTING
Structures and Design
info@hallamconsulting.co.uk 07890 348 549
62 Fishponds Rd. Hitchin