

MATERIALS KEY



1. Clay plain tiles.



2. Black painted timber cladding.




3. Red brick - pointed in lime mortar.




4. Cement tile.



5. Corrugated Roofing.

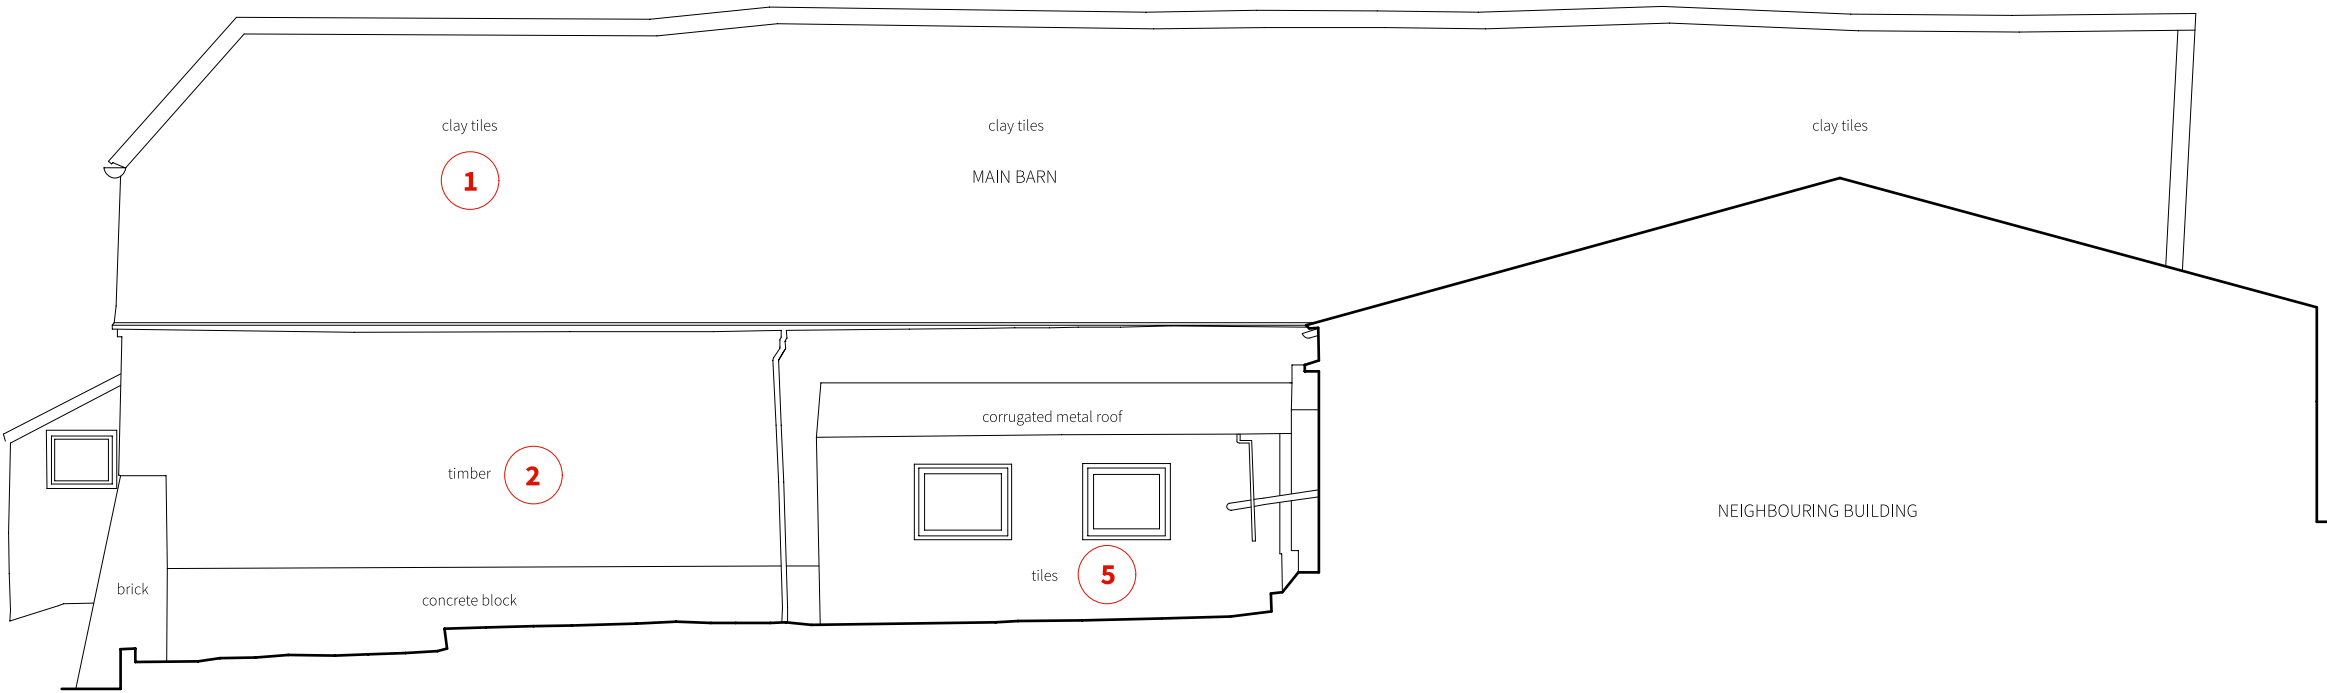

South Elevation

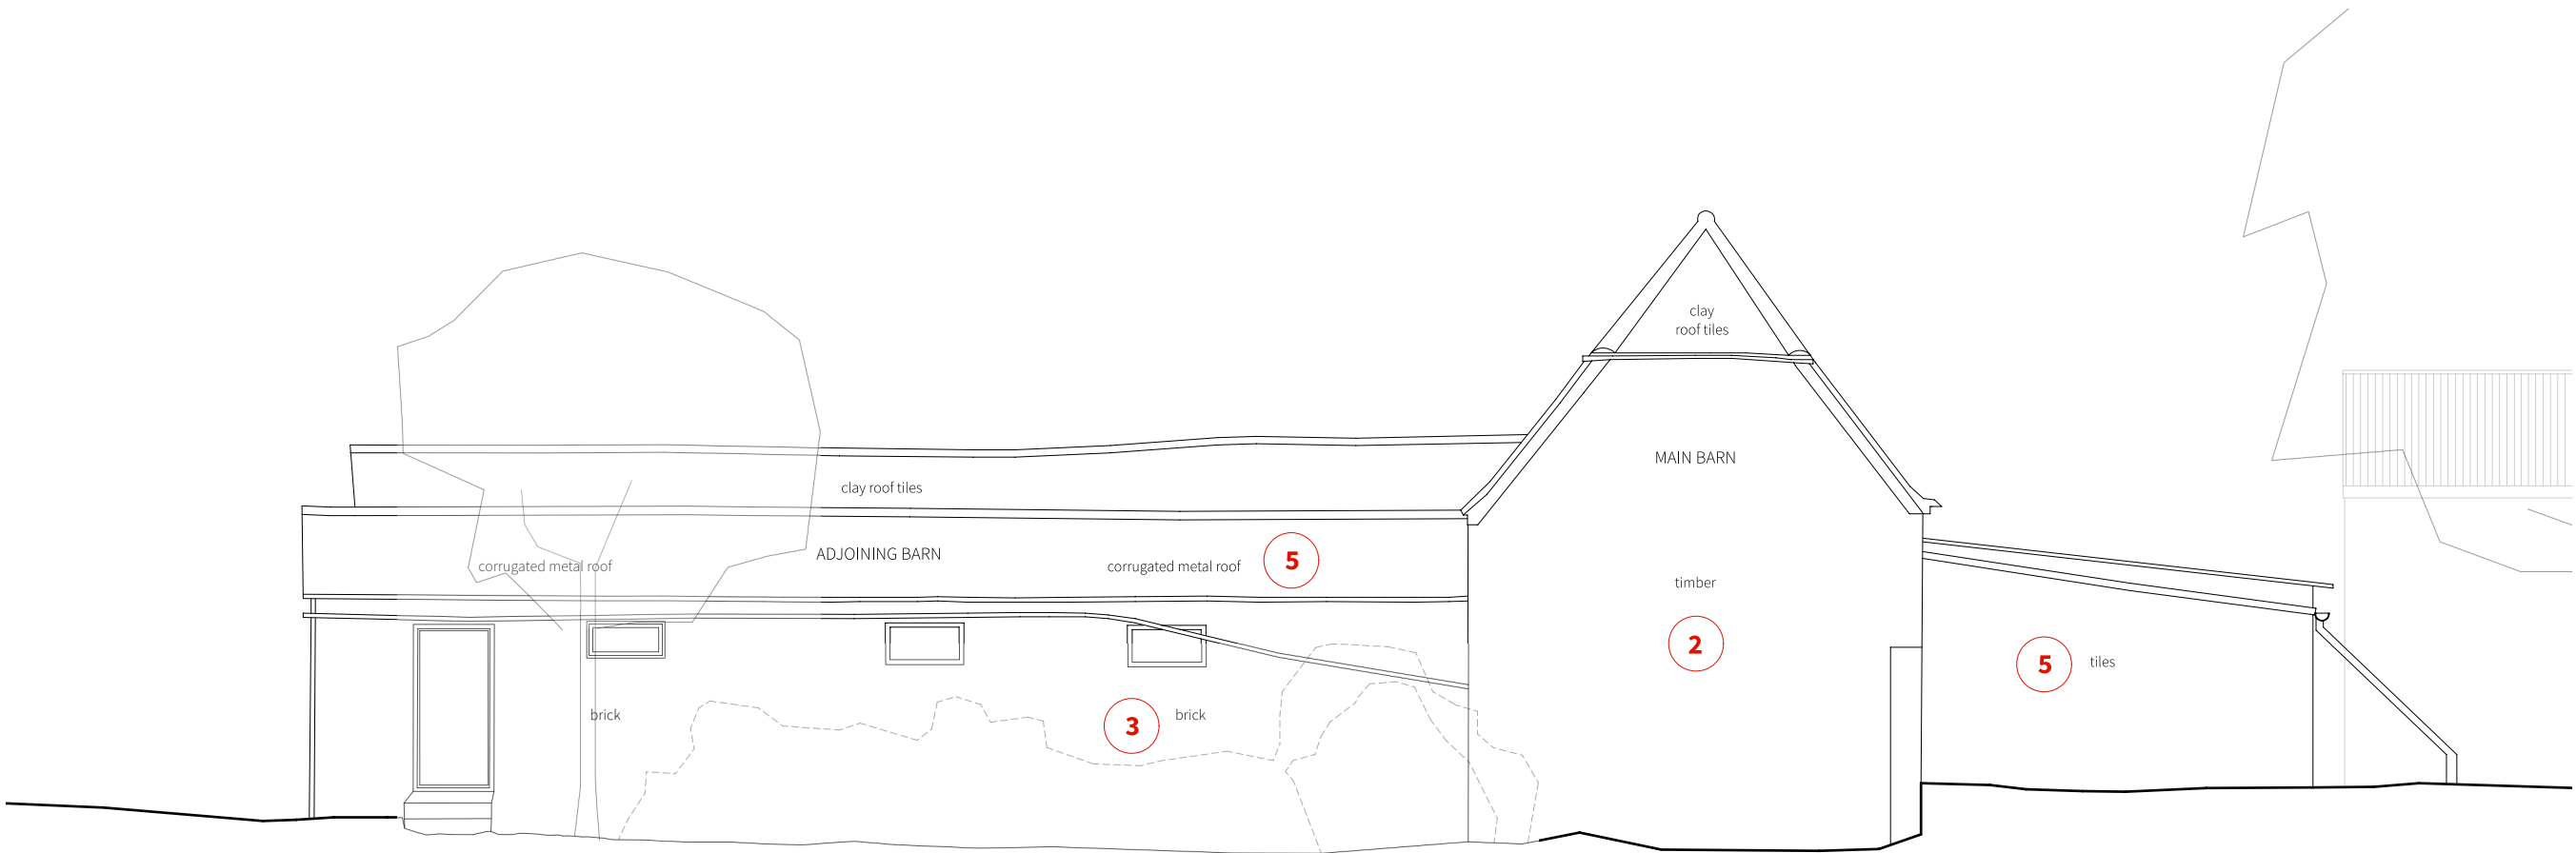

West Elevation

Copyright


Copyright in design and this drawing is the property of Will Gamble Ltd. reproduction in whole or in part is forbidden.

All dimensions are to be checked on site by the contractor. Do not scale this drawing. Any errors or omissions are to be reported to the Architect immediately.

This drawing is to be read in conjunction with all the relevant drawings and / or specialists' drawings / documents, any discrepancies or variations to be notified

The contractor shall submit setting out drawings to the Architect for approval, without which, manufacture shall not commence. All work must comply with relevant British Standards and current Building Regulations.

Key

 

Notes

Revisions

P1 24/04/2025 Planning Issue

PLANNING

Client: Leon Cassidy & Hannah West

Project: Holborn Barn

Scale: 1:100 @ ISO A2

Date: 22/04/2025

211-Ex Elevations

Unit 2, Foundry Mews / Barnes / London / SW13 9AZ