


EXTENSION ROOF: hand-made plain
clay tiles to approval of LPA

LINK ROOF: salvaged clay peg-tiles to
South Elevation, had-made plain clay tiles
to North Elevation

WINDOWS: purpose made oak frames
with flush casements to match front
kitchen and dining room windows

ROOFLIGHTS: conservation design Velux
or similar

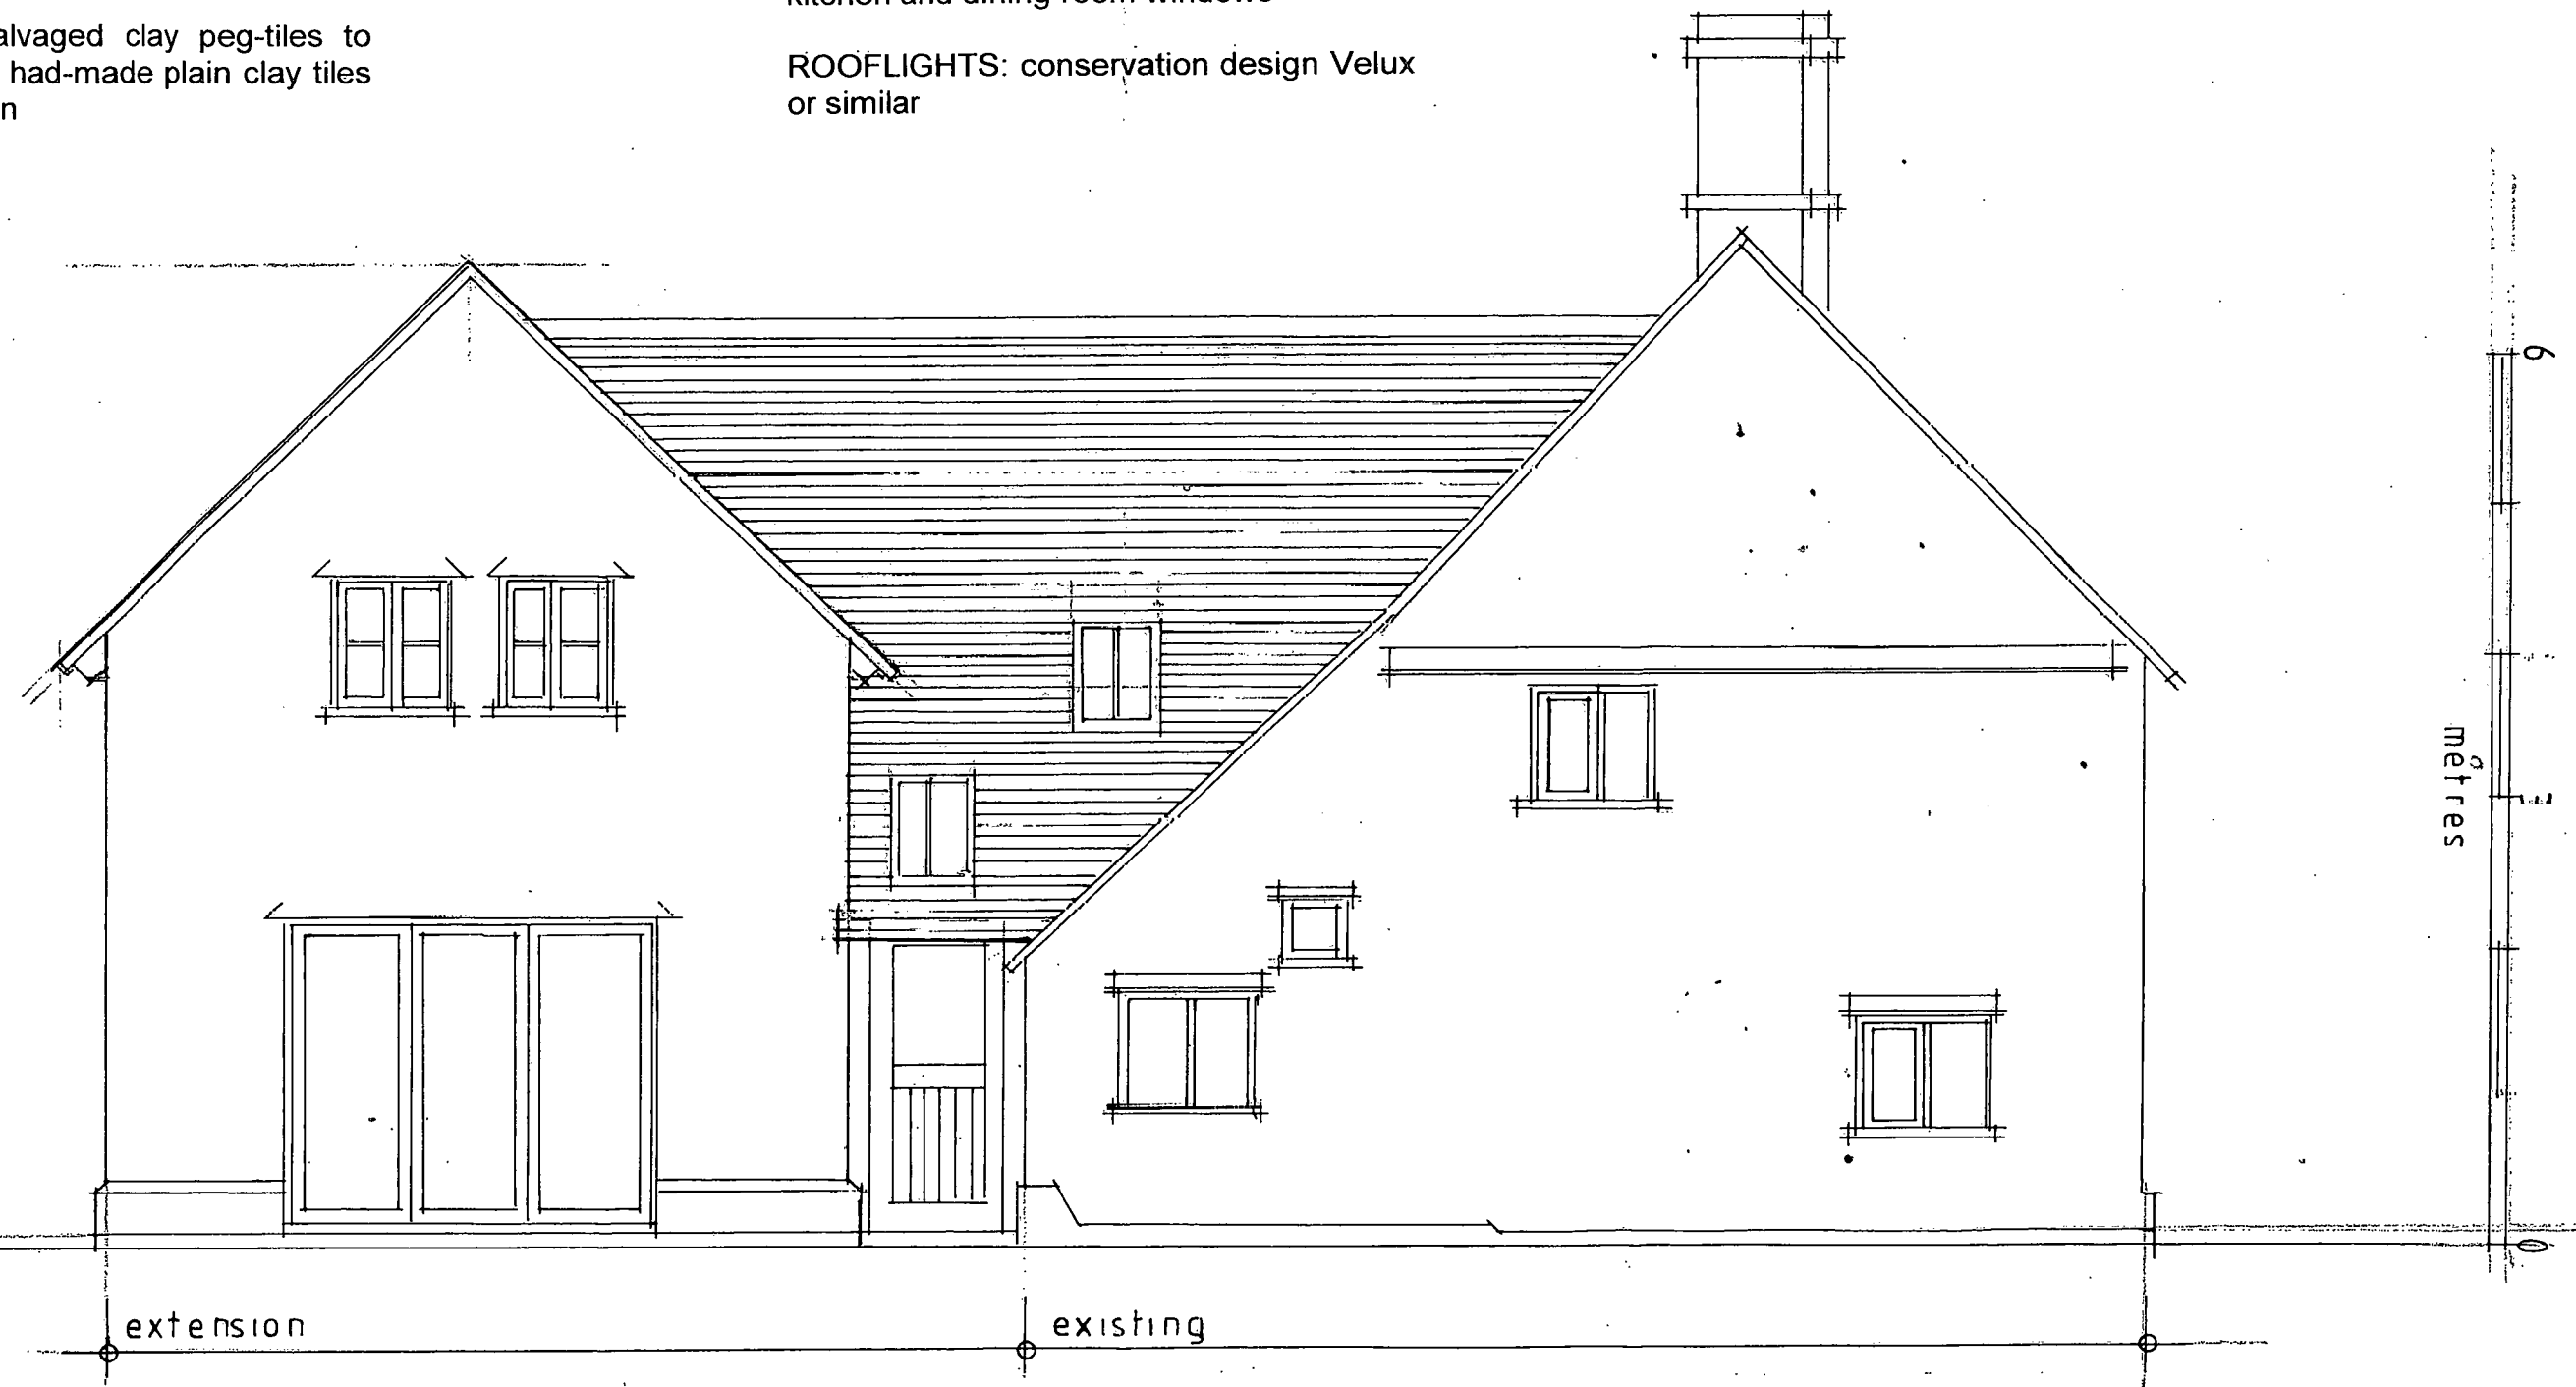

EXTENSION WALLS: painted smooth
render finish on low-level plinth to match
existing

LINK WALLS: black feather-edged timber
weatherboarding of profile and width to
match existing

PROPOSED SOUTH ELEVATION

Drwg No: 05 scale 1:50 @ A3

OLD HAMMERS MILL END RUSHDEN SG9 0TA