
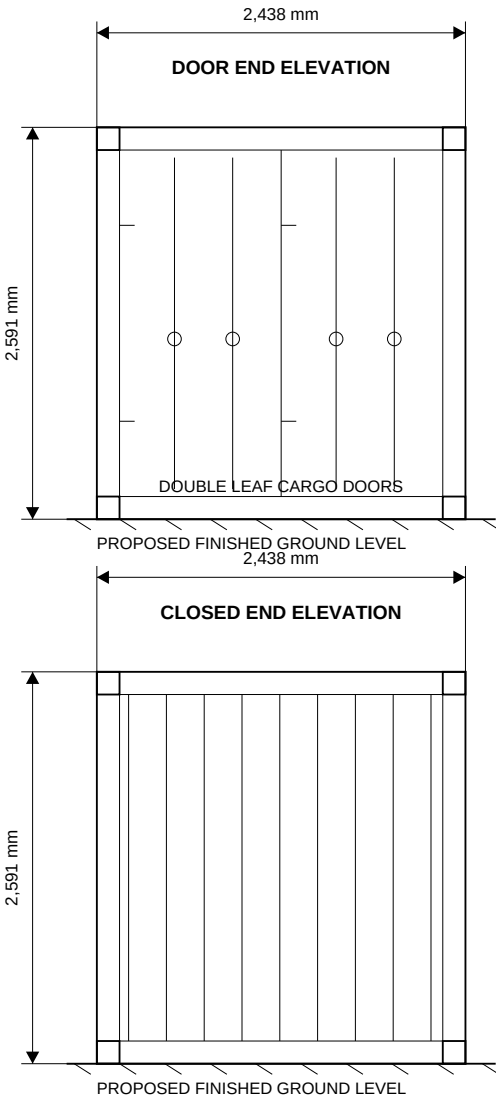


20 FT STORAGE CONTAINER - ELEVATIONS, FLOOR PLAN AND ROOF PLAN

External dimensions: 6,058 x 2,438 x 2,591 mm

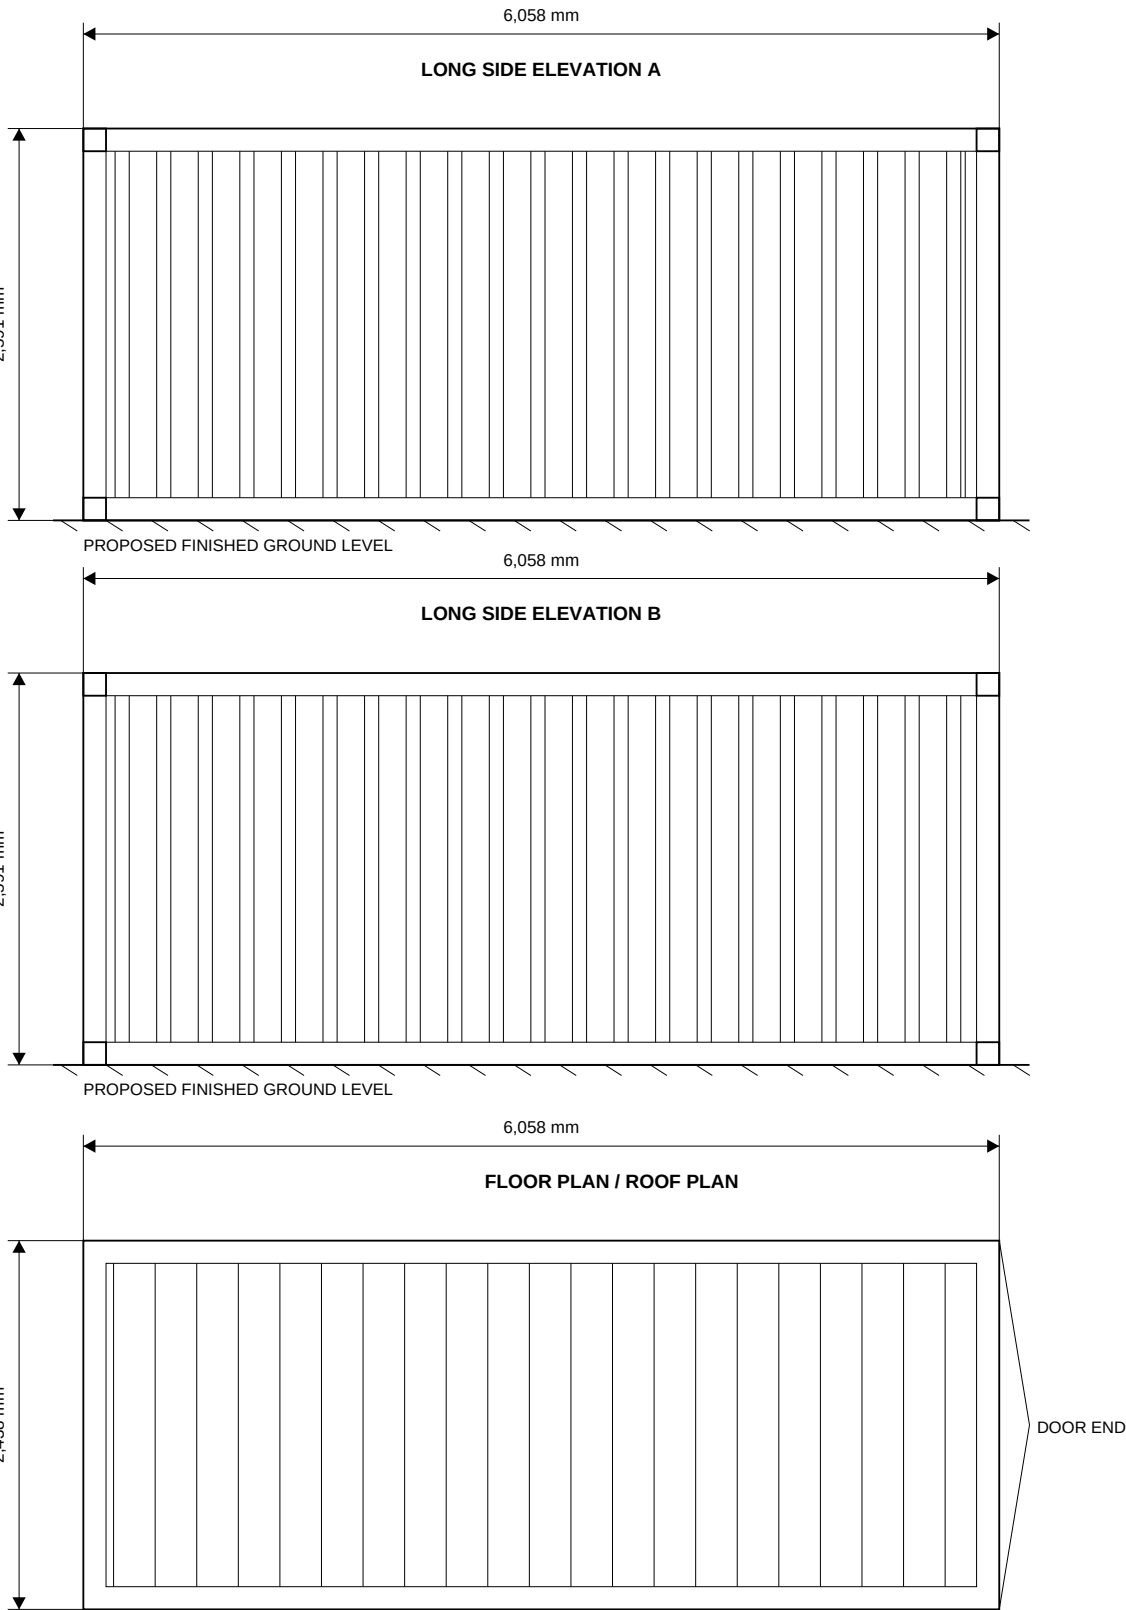

GENERAL NOTES

1. All dimensions are in millimetres unless stated otherwise.
2. Steel dry storage container: 6,058 L x 2,438 W x 2,591 H.
3. Elevations show typical corrugated steel construction; minor panel, hinge and locking-bar details vary by manufacturer.
4. Containers sited on an existing permeable surface of tarmac planings; no foundations or drainage works.
5. External finish: dark recessive colour to be agreed with the local planning authority.
6. Container positions and orientation are shown on the Site Layout Plan.
7. Containers are demountable and capable of removal from the land without residue.
8. Floor plan matches the roof plan outline: open floor, no internal partitions, doors at the door end.
9. Do not scale from this drawing. Use figured dimensions and the printed scale bar.
10. Gross floor area per unit: 14.77 m2.

SCALE BAR 1:50 (metres)



PROJECT / SITE: Land at Nup End Farm, Nup End, Old Knebworth, Hertfordshire, SG3 6QJ Bly Developments Limited	STATUS PLANNING	SCALE @ A3	DRAWING NO.
		1:50	NEF-SC-20-ELEV-001
DRAWING TITLE: 20 FT STORAGE CONTAINER - ELEVATIONS, FLOOR PLAN AND ROOF PLAN	NOTES PRINT AT 100% / ACTUAL SIZE	DATE	REVISION
		AUG 2026	P03 SHEET 1/2