
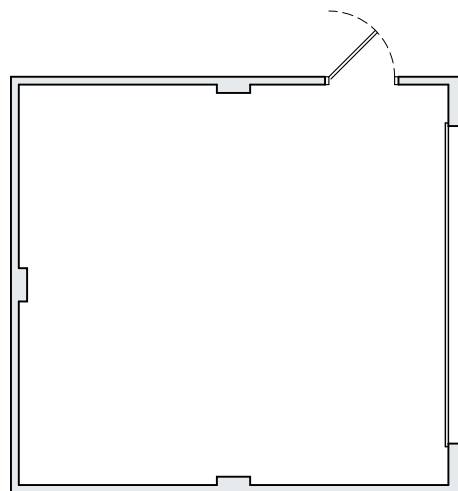


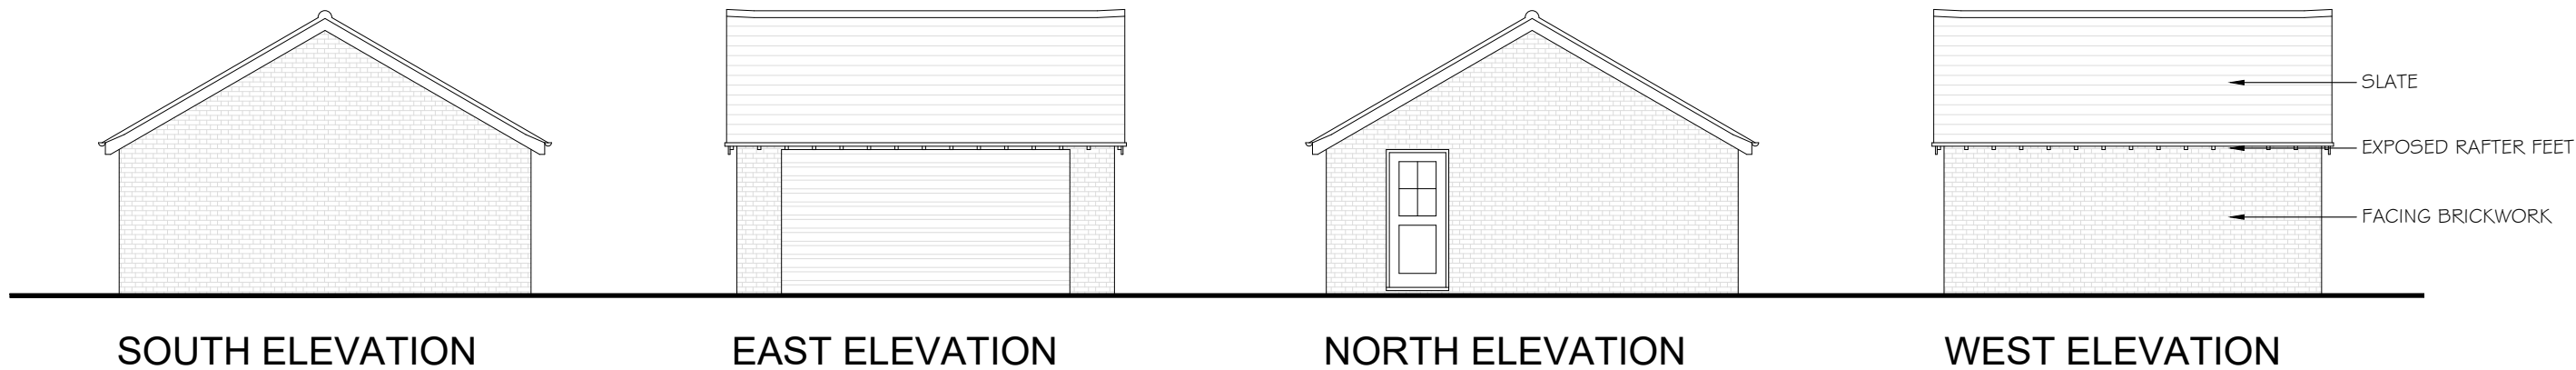

FLOOR PLAN

NOTE - MATERIALS TO MATCH THOSE APPROVED FOR THE HOUSE (PLOT 5) UNDER CONDITIONS 5 & 6 OF 24/O137 I/FP DISCHARGED UNDER REFERENCE 25/O2141/DOC

A 27-08-26 NOTES AMENDED


REV: DATE: DESCRIPTION:

DO NOT SCALE THESE DRAWINGS. USE WRITTEN DIMENSIONS ONLY. ALL DIMENSIONS TO BE CHECKED ON SITE PRIOR TO COMMENCEMENT OF WORK.



PLOTS 5 GARAGE

HILLCREST & TUSSOCKS
THE CAUSEWAY
THERFIELD

 

DATE: AUG 26	SCALE @ A3: 1:100	REVISION
DRAWING NO. 478.67		A