



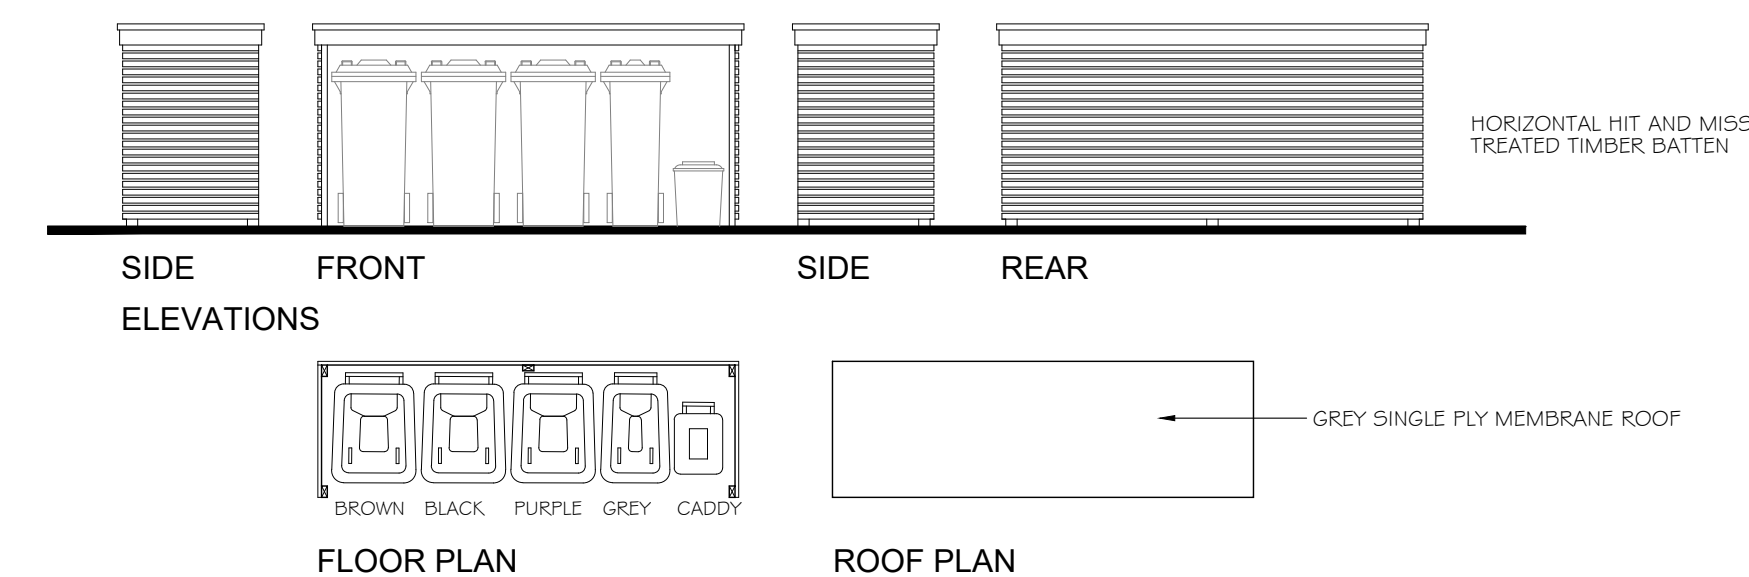

BIN STORE DETAILS 1:50

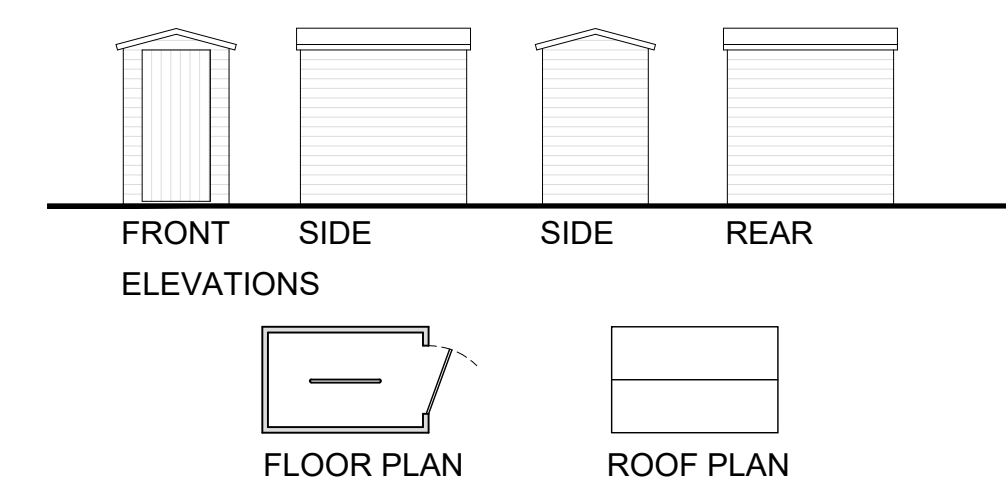

CYCLE STORE DETAILS 1:100



B	25-08-26	PLOT 5 GARAGE ADDED
A	21-10-24	FINISH FLOOR LEVELS UPDATED

REV:	DATE:	DESCRIPTION:
------	-------	--------------

DO NOT SCALE THESE DRAWINGS. USE WRITTEN DIMENSIONS ONLY.
ALL DIMENSIONS TO BE CHECKED ON SITE PRIOR TO
COMMENCEMENT OF WORK.



LEVELS, CYCLE / BIN STORES

HILLCREST & TUSSUCKS
THE CAUSEWAY
THERFIELD

DATE: AUG 25	SCALE @ A1: 1:200
DRAWING NO.	REVISION

478.61

E

SITE PLAN 1:200

0 2 4 6
SCALE 1:200