



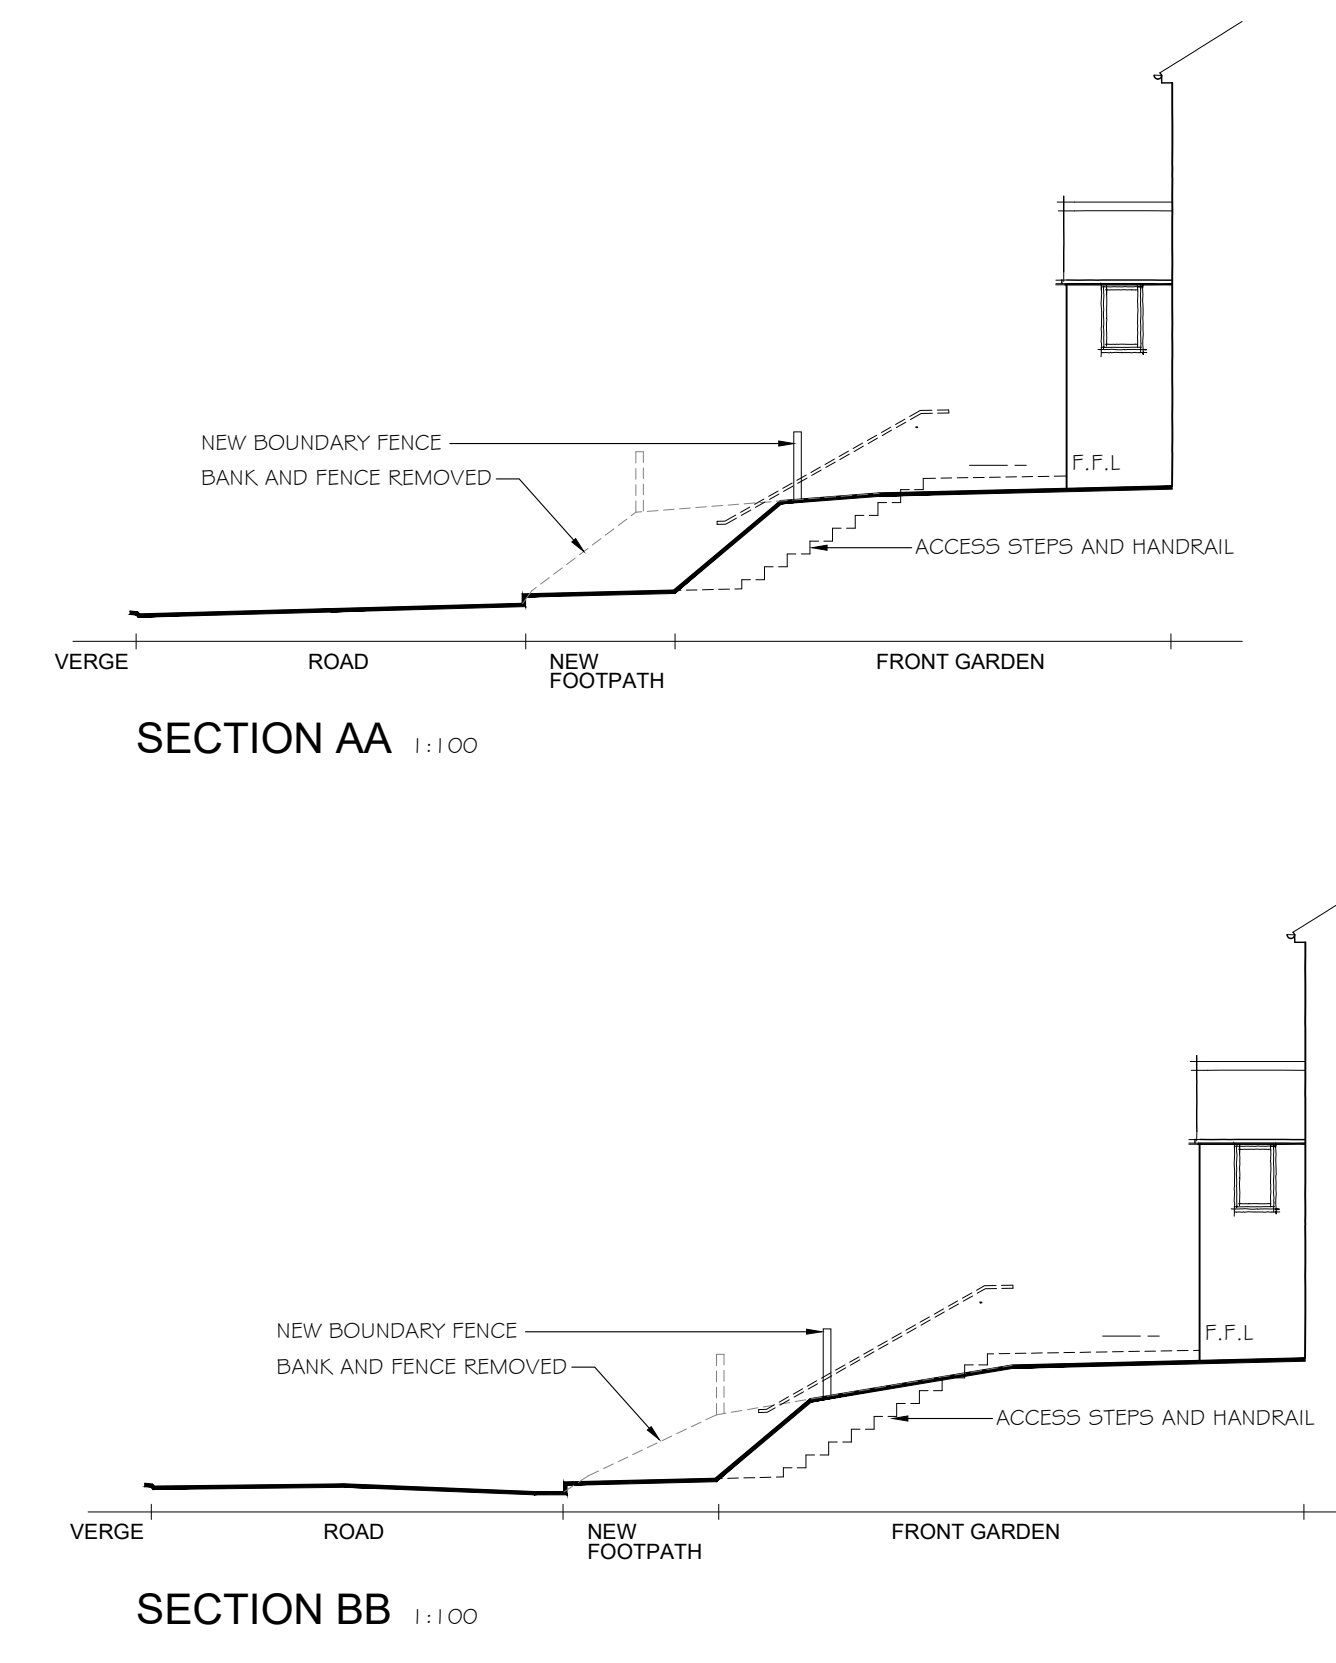

K	21-08-26	PLAN UPDATED
J	21-07-25	PLAN UPDATED
I	15-11-24	PLAN UPDATED
H	14-11-24	PLAN UPDATED
G	14-10-24	PLAN UPDATED
F	03-06-24	PLAN UPDATED
E	20-03-24	PLAN UPDATED
D	09-02-24	PLAN UPDATED
C	04-10-23	PLAN UPDATED
B	03-10-23	PLAN UPDATED
A	29-09-23	PLOT 5 AMENDED


DO NOT SCALE THESE DRAWINGS. USE WRITTEN DIMENSIONS ONLY.
ALL DIMENSIONS TO BE CHECKED ON SITE PRIOR TO COMMENCEMENT OF WORK.

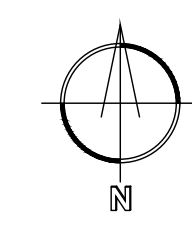

SITE PLAN

HILLCREST & TUSSOCKS
THE CAUSEWAY
THERFIELD

DATE:	SEPT. 23	SCALE @ A1:	1:200	REVISION:	
DRAWING NO.	478.03				K

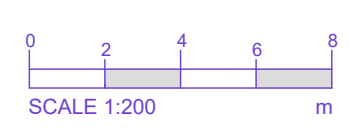

SITE PLAN 1:200