




Copyright
© Opstead Limited 2026.
All rights reserved. This drawing is the property of Opstead Limited
and shall not be copied, reproduced, or used for any purpose other
than that for which it was issued without written permission.

Drawing Status
Planning
Notes

Revision
P1 19.05.2026 Roof windows added / amended.

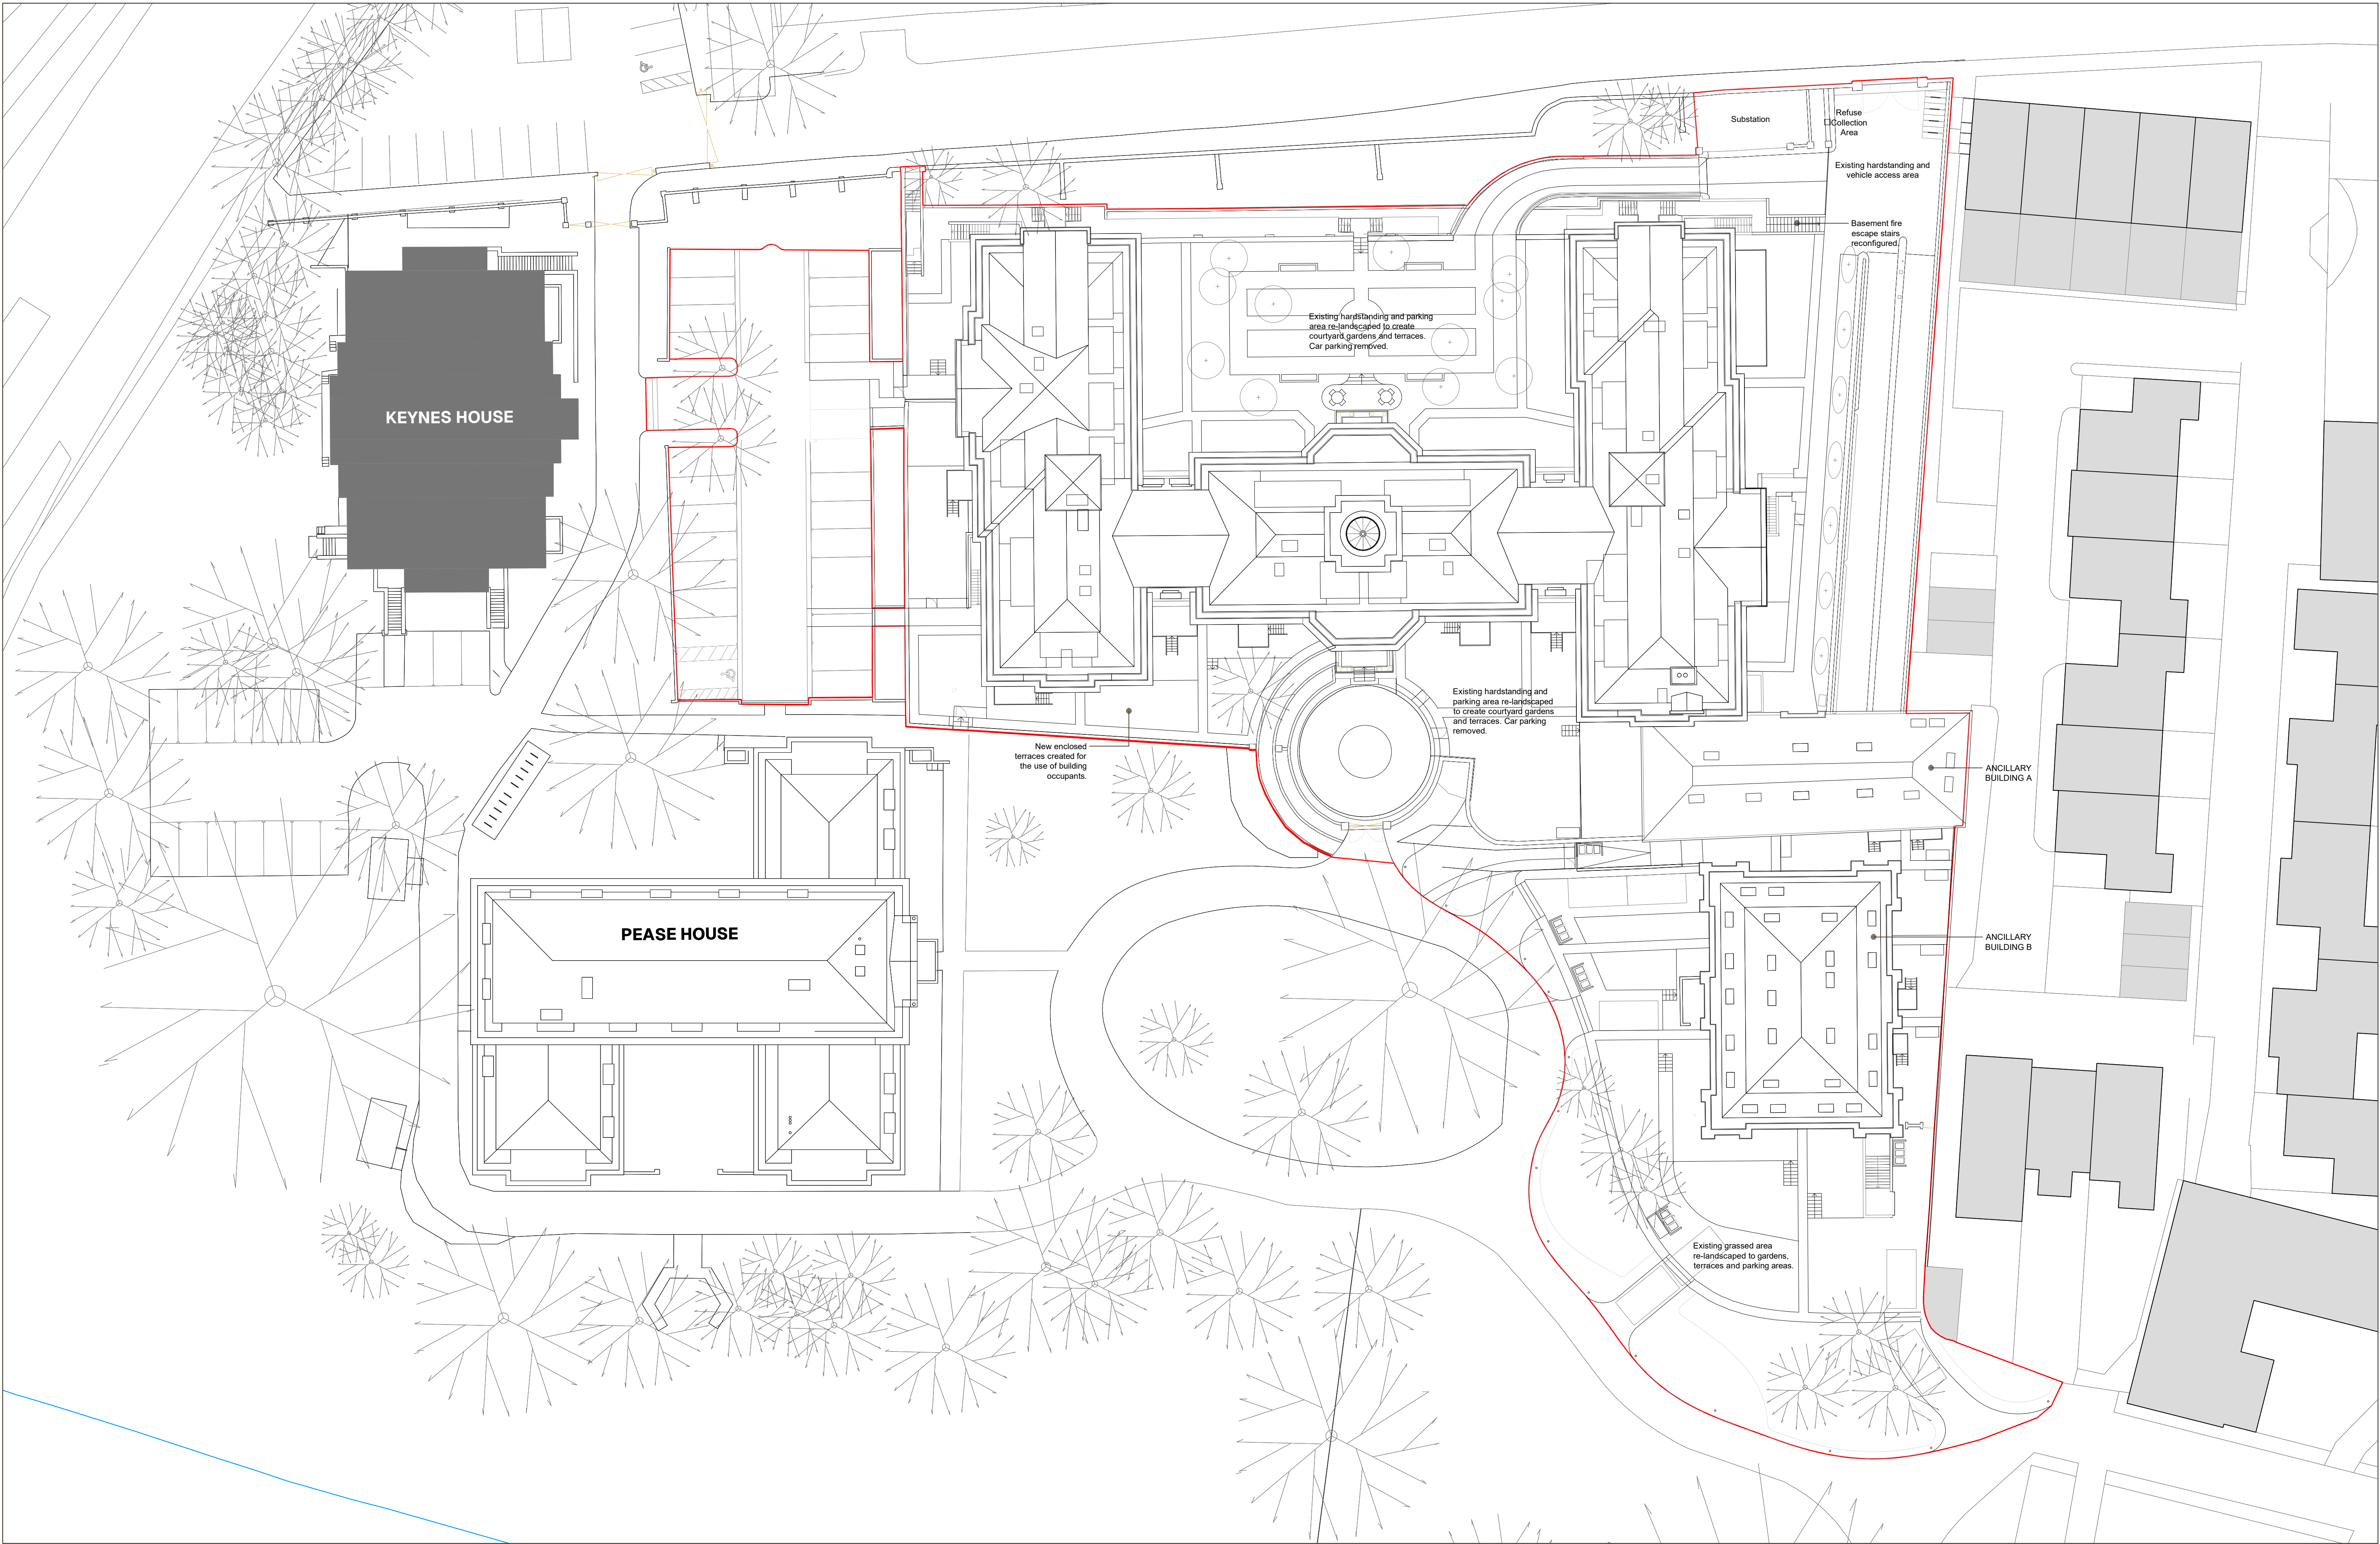

1:250 0 5 10 20 m

opstead

Architecture
Design Advisory
Development

m 07725 127 205
e info@opstead.co.uk
w www.opstead.co.uk

Project
Radcliffe House
The Priory, Tilehouse Street, Hitchin, SG5 2DW

Drawing Title
Planning Application
Proposed Site Plan

Scale
1:250 @ A1
Drawing No

134-OP-PL-SP-A-103 P1

Date
April 2026
Revision