


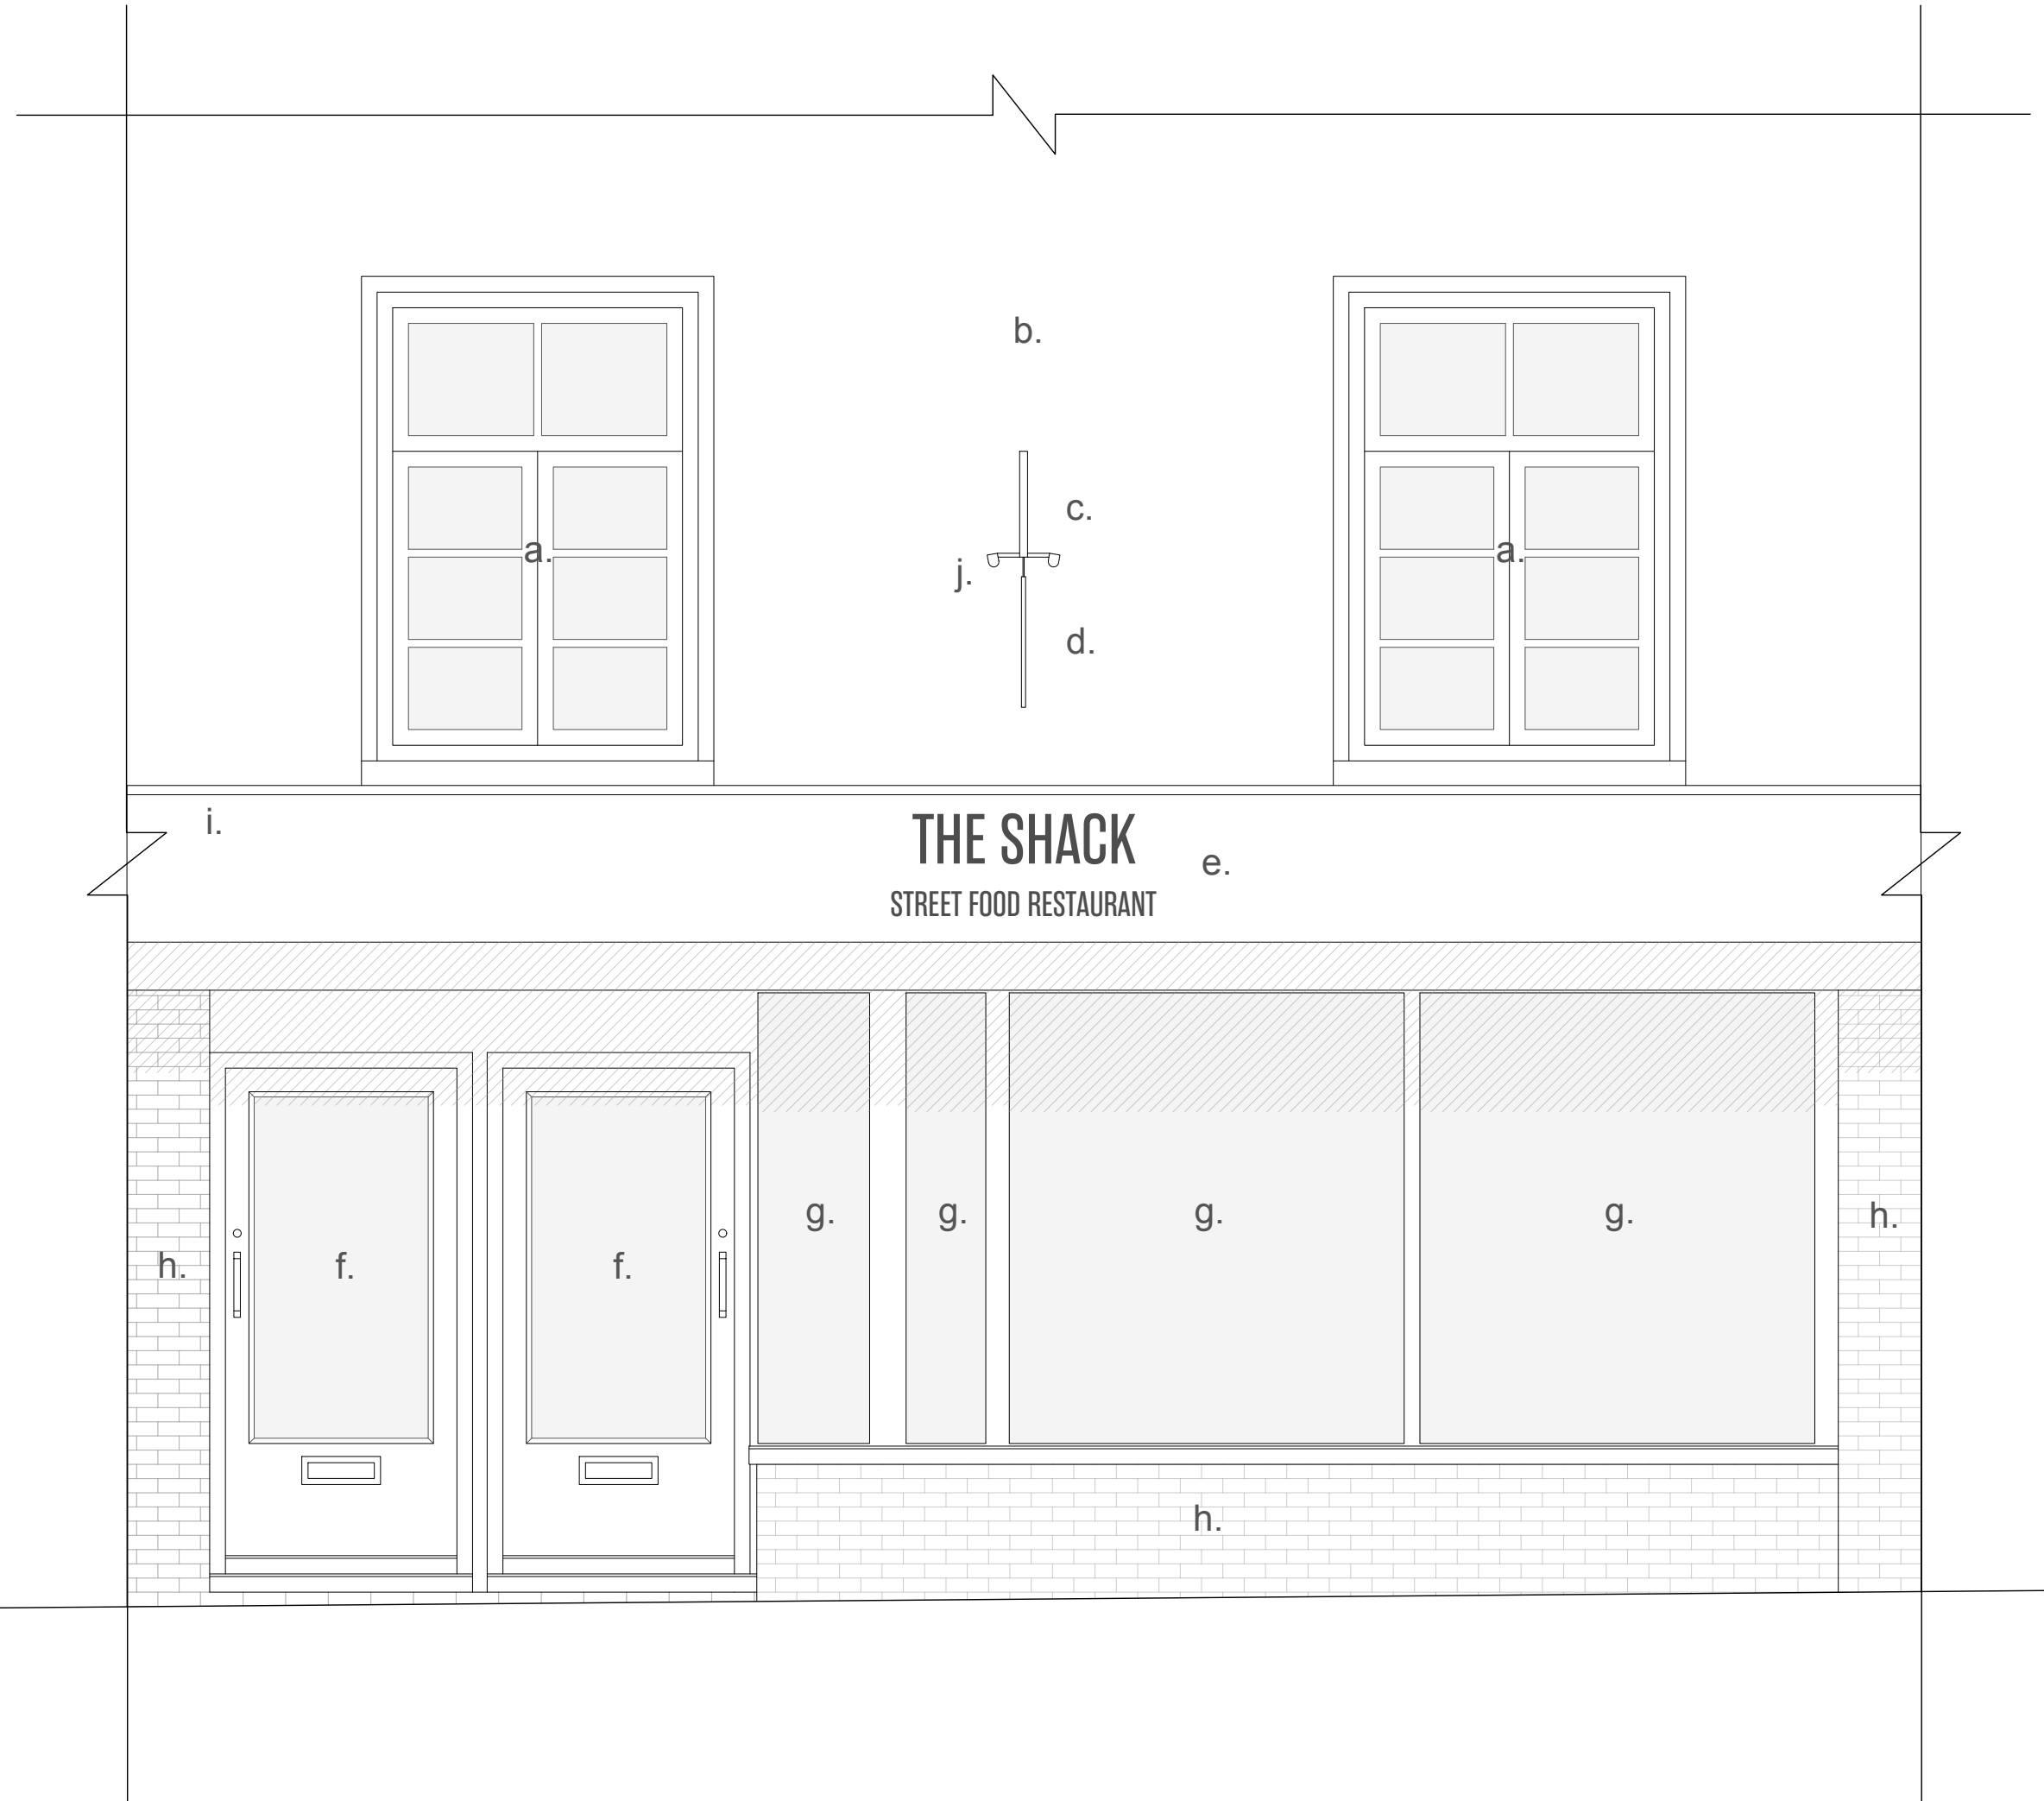

Notes:

- a. Existing timber framed windows painted white
- b. Existing rendered facade painted light burgundy
- c. Existing hanging sign bracket
- d. New hanging sign
- e. Shop front sign painted Farrow and Ball Studio Green
- f. Timber doors painted Farrow and Ball Studio Green
- g. Timber framed windows painted Farrow and Ball Studio Green
- h. Brick facade painted Farrow and Ball Studio Green
- i. LED sign light (600cd/m2)
- j. Double-sided LED hanging sign light (600cd/m2)



Suite 4a, 30 Bancroft
Hitchin, SG5 1LE
01462 236966
michael@michaelcollinsarchitects.com
www.michaelcollinsarchitects.com

Note:
- This drawing is copyright.
- These layouts are preliminary until further surveys are undertaken.
- Scale and boundaries are indicative.
- Ownership boundary indicative based on OS data.
- Red dotted line is shown as site boundary.

Michael Collins Architect LLP

The Shack, Sun Street, Hitchin
Job No. 202 Proposed Front Elevation
Stage: Stage 2

023
REVISION: Scale 1:25 @:A1