




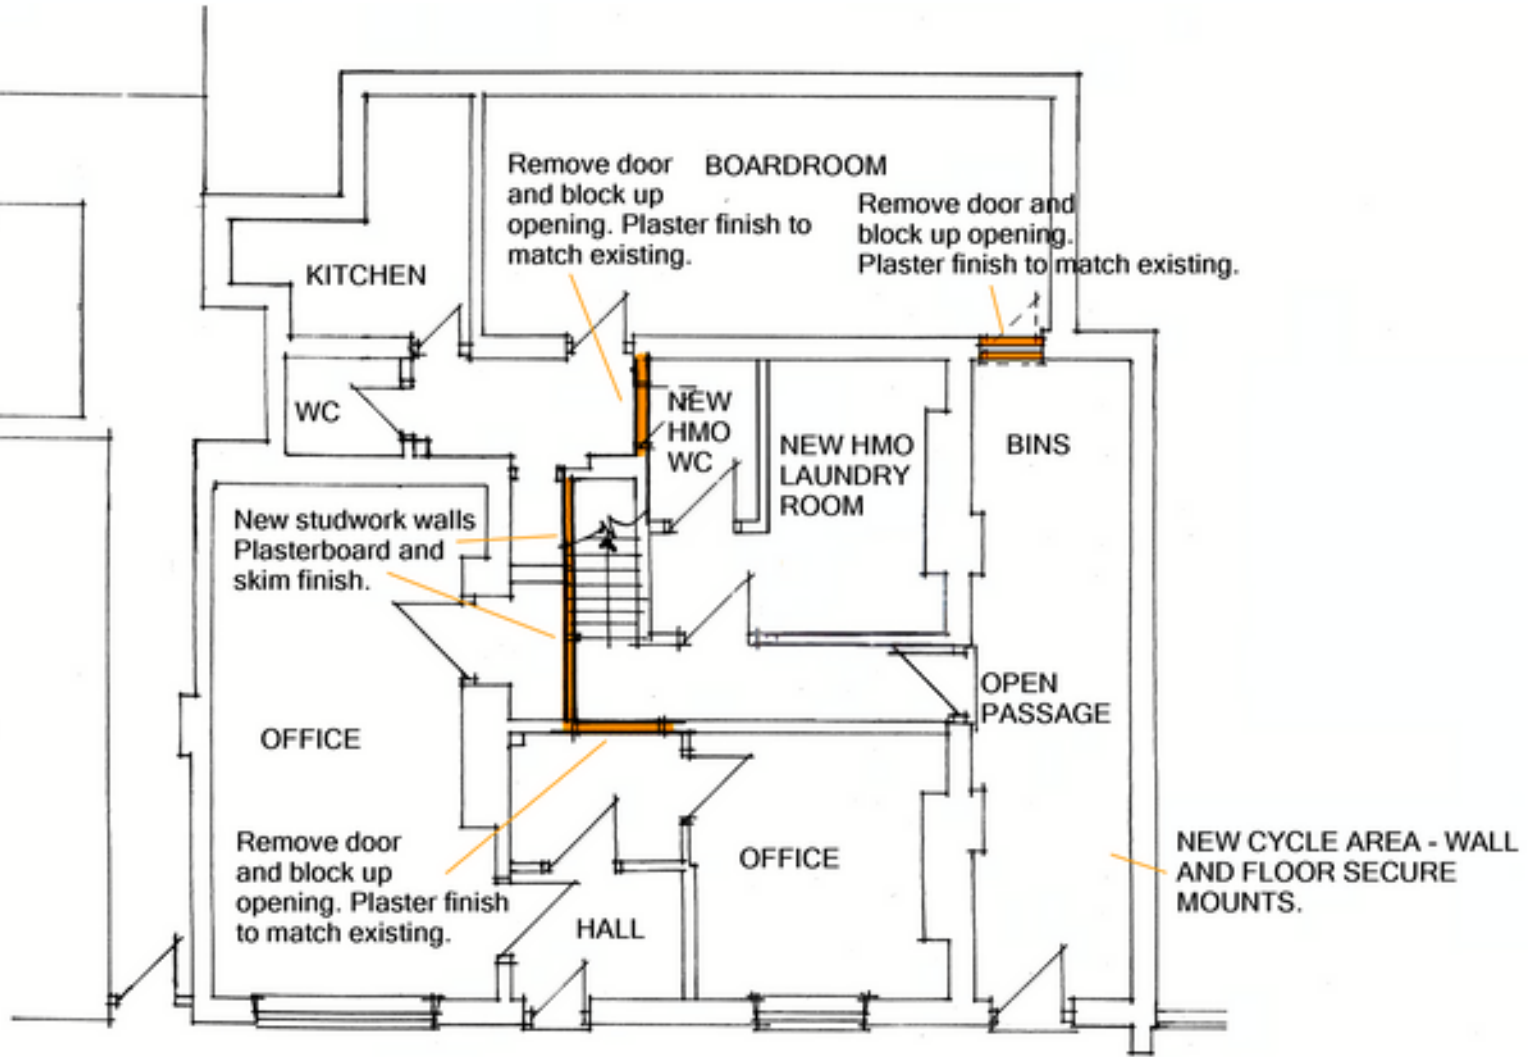


PROPOSED GROUND FLOOR PLAN. 1:100.

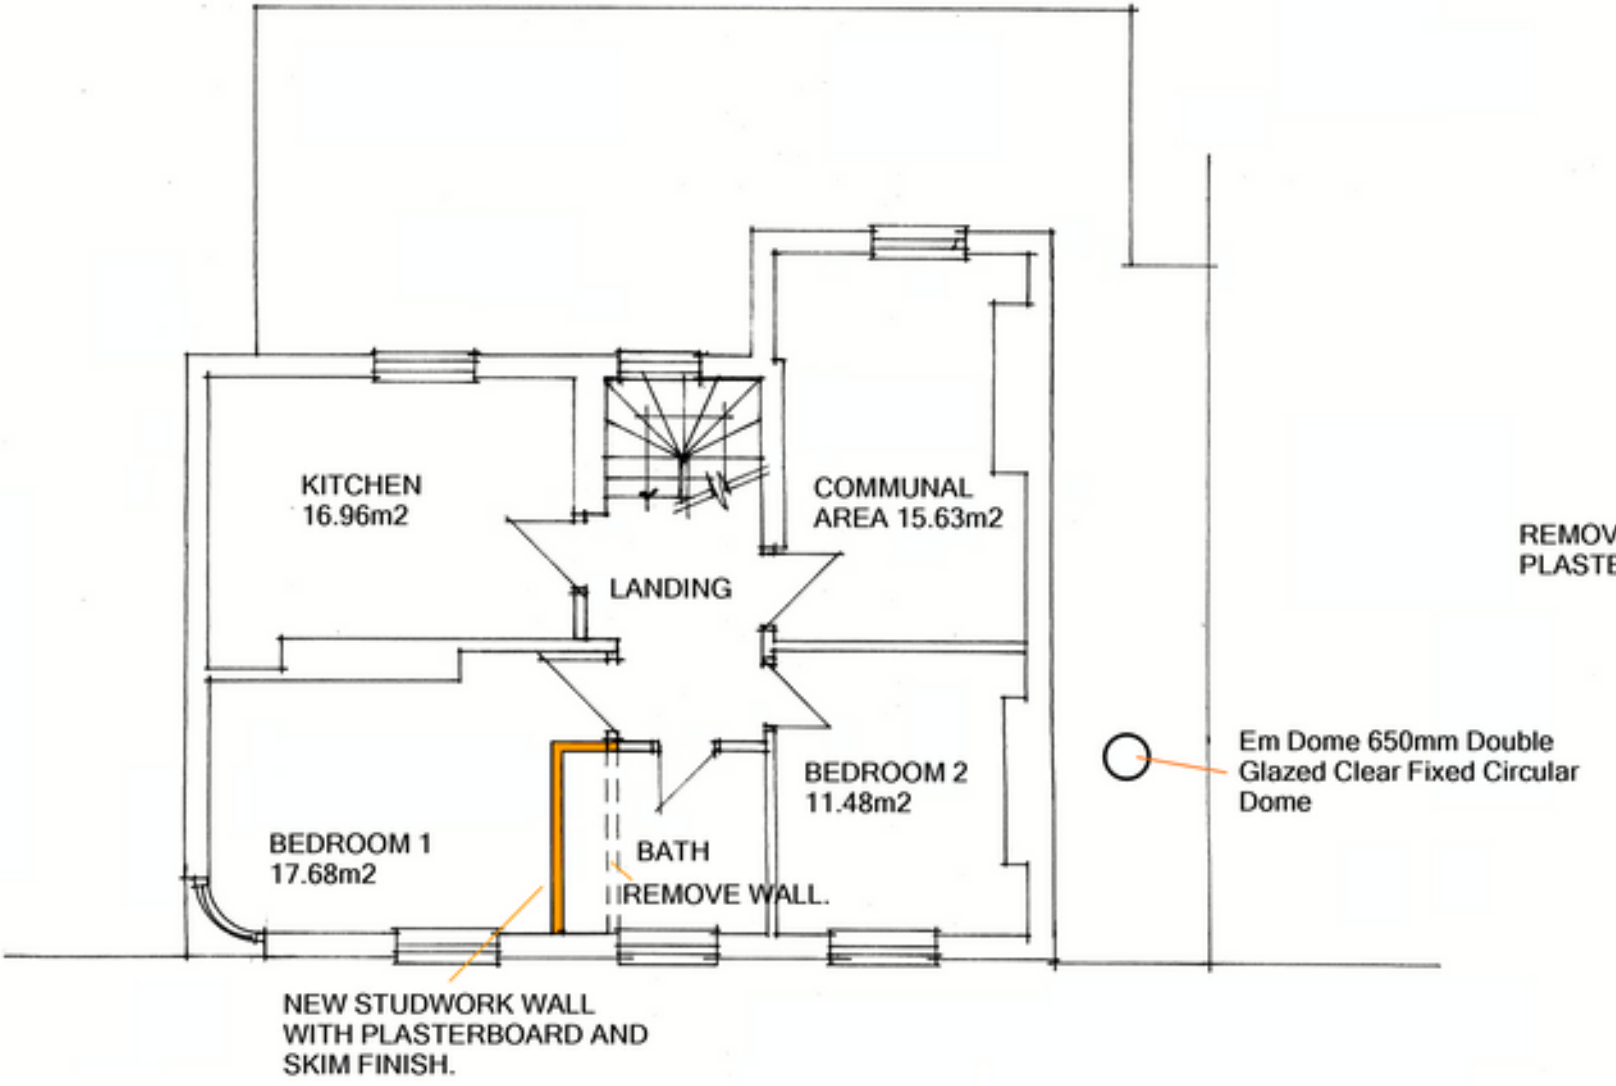





PROPOSED FIRST FLOOR PLAN. 1:100.

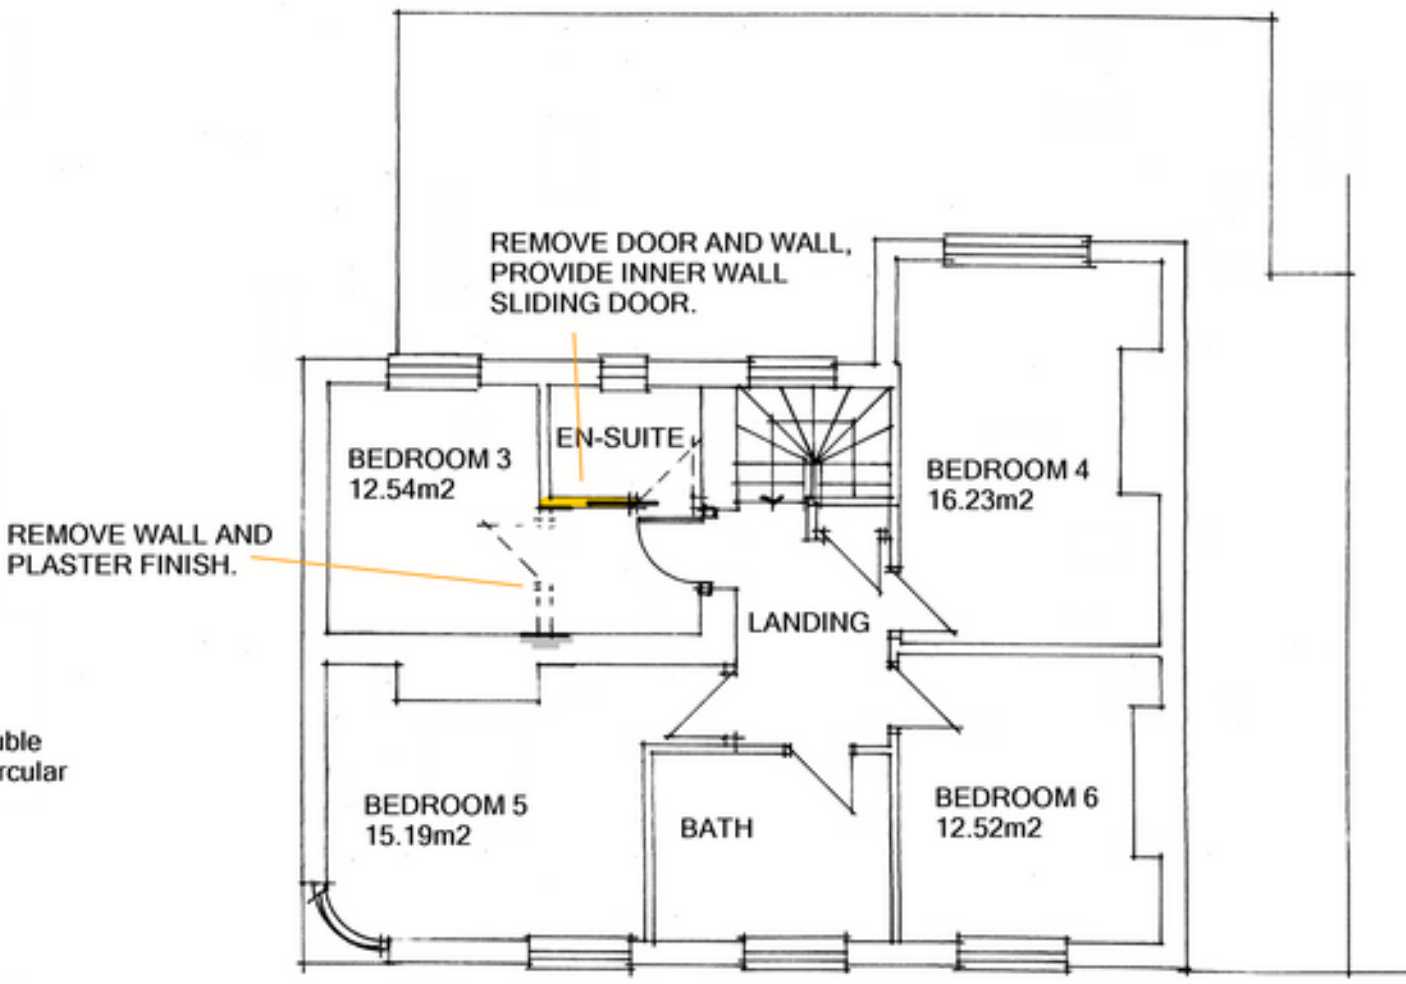


PROPOSED SECOND FLOOR PLAN. 1:100.

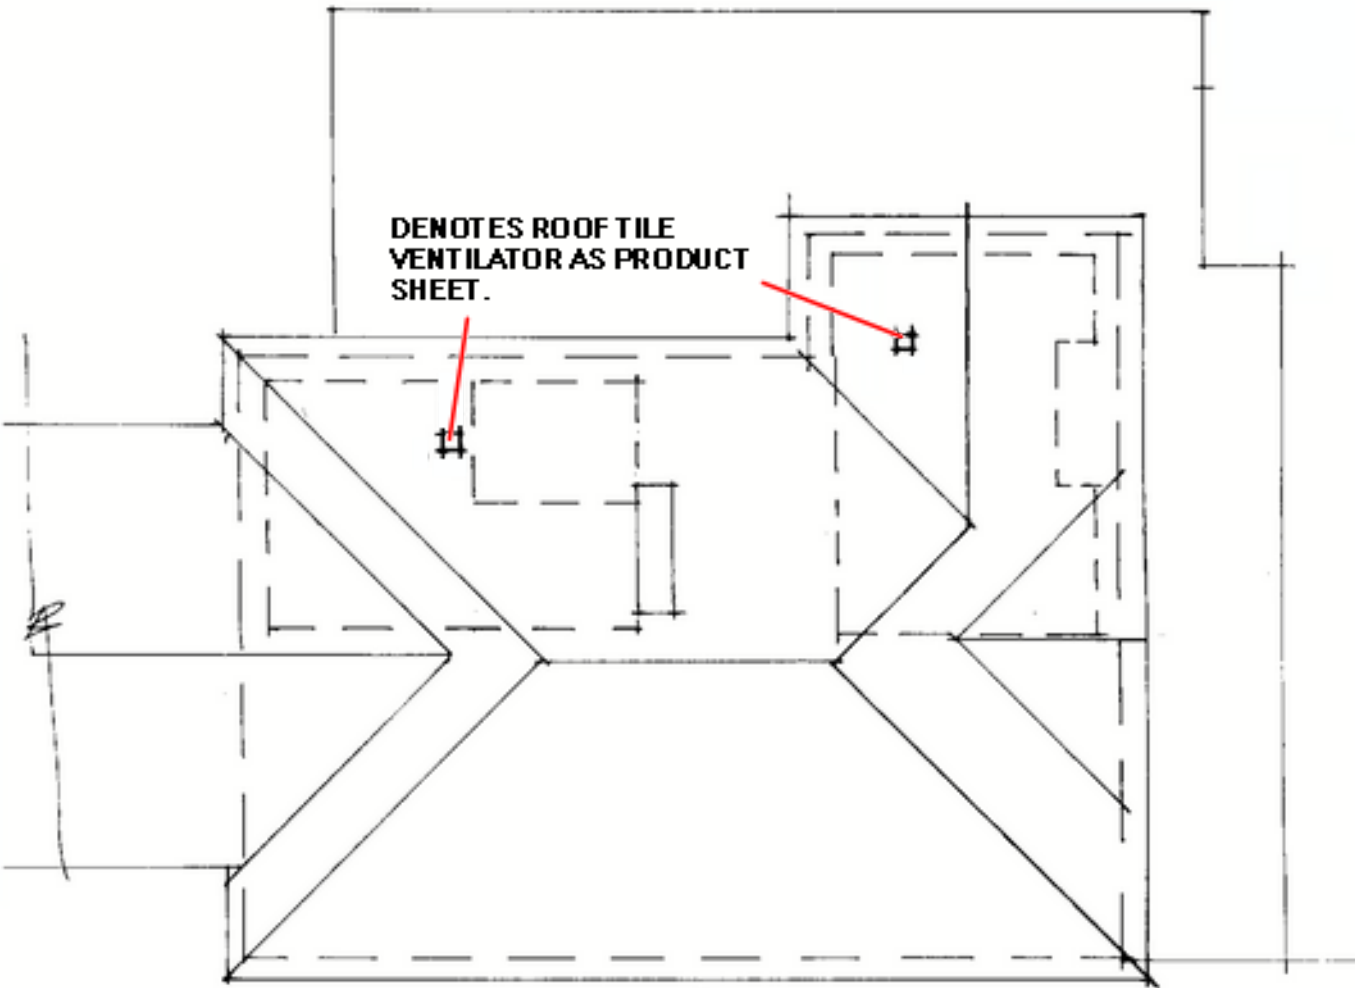


ROOF PLAN. 1:100.

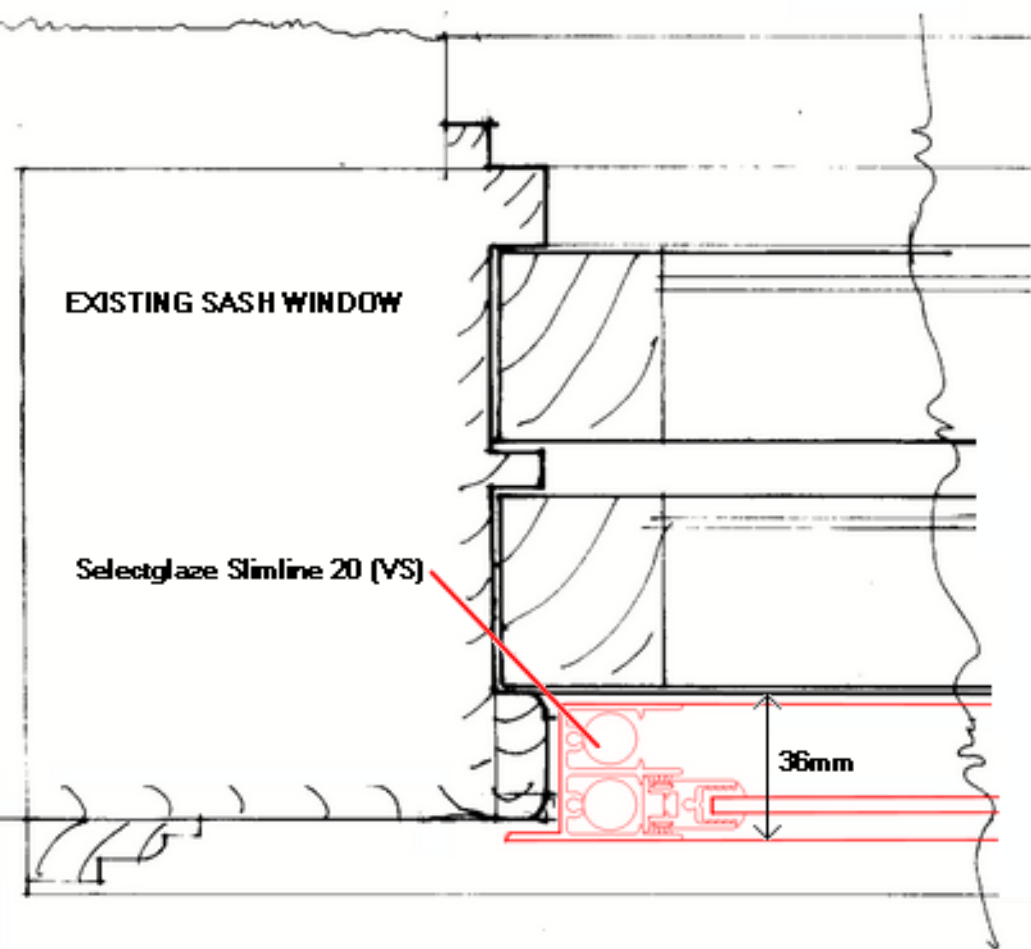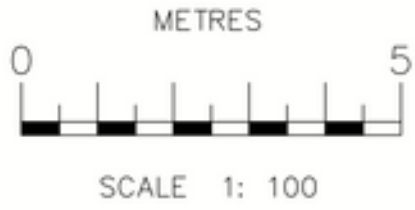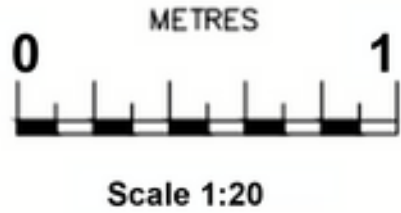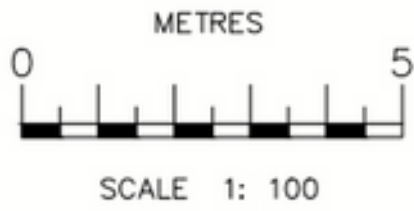


SECONDARY GLAZING DETAIL. 1:20.

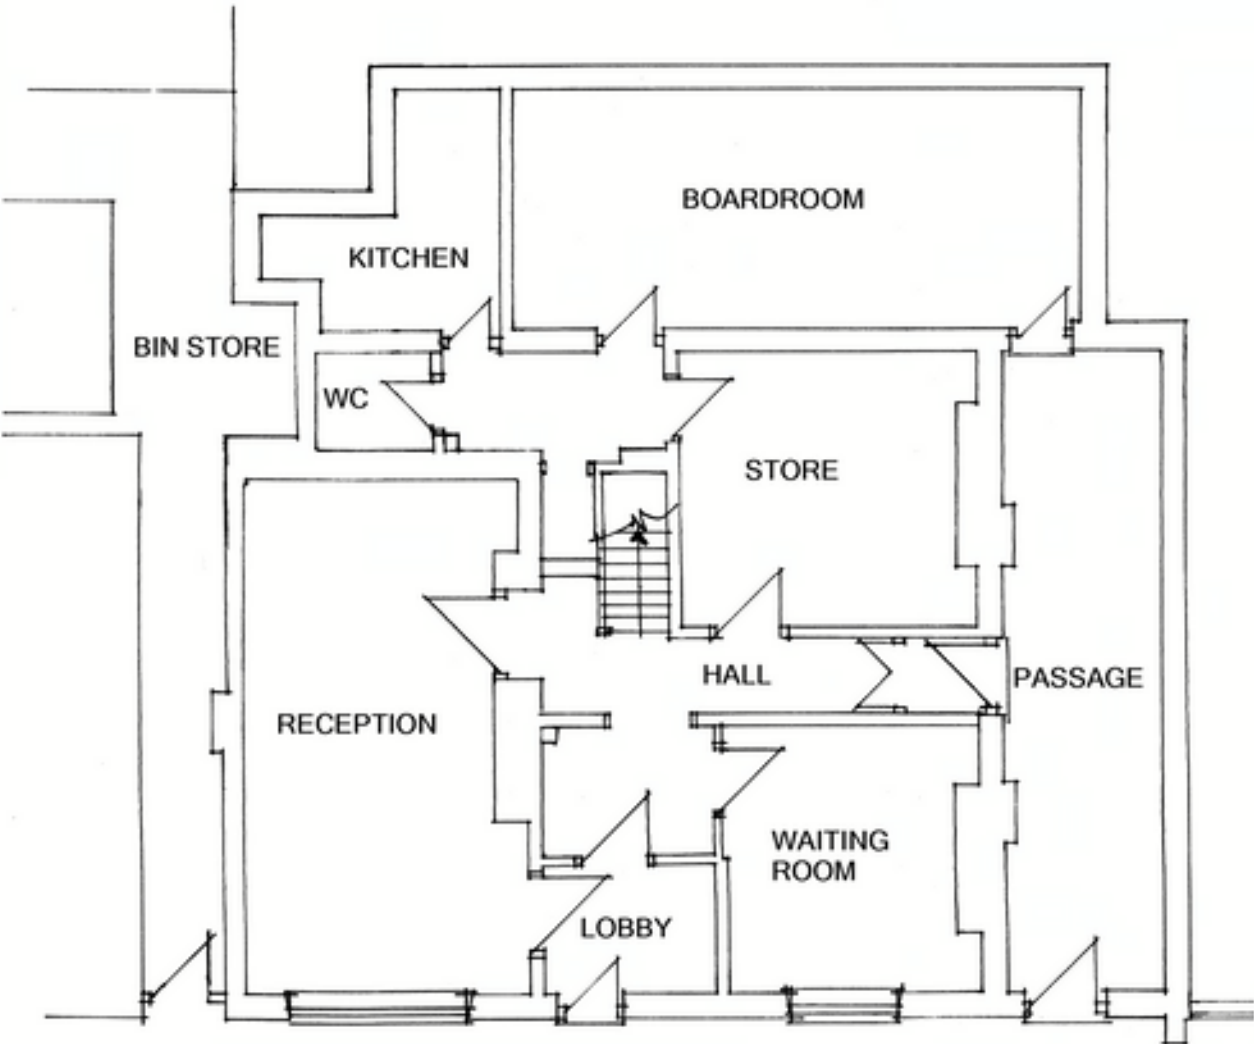

EXISTING GROUND FLOOR PLAN. 1:100.

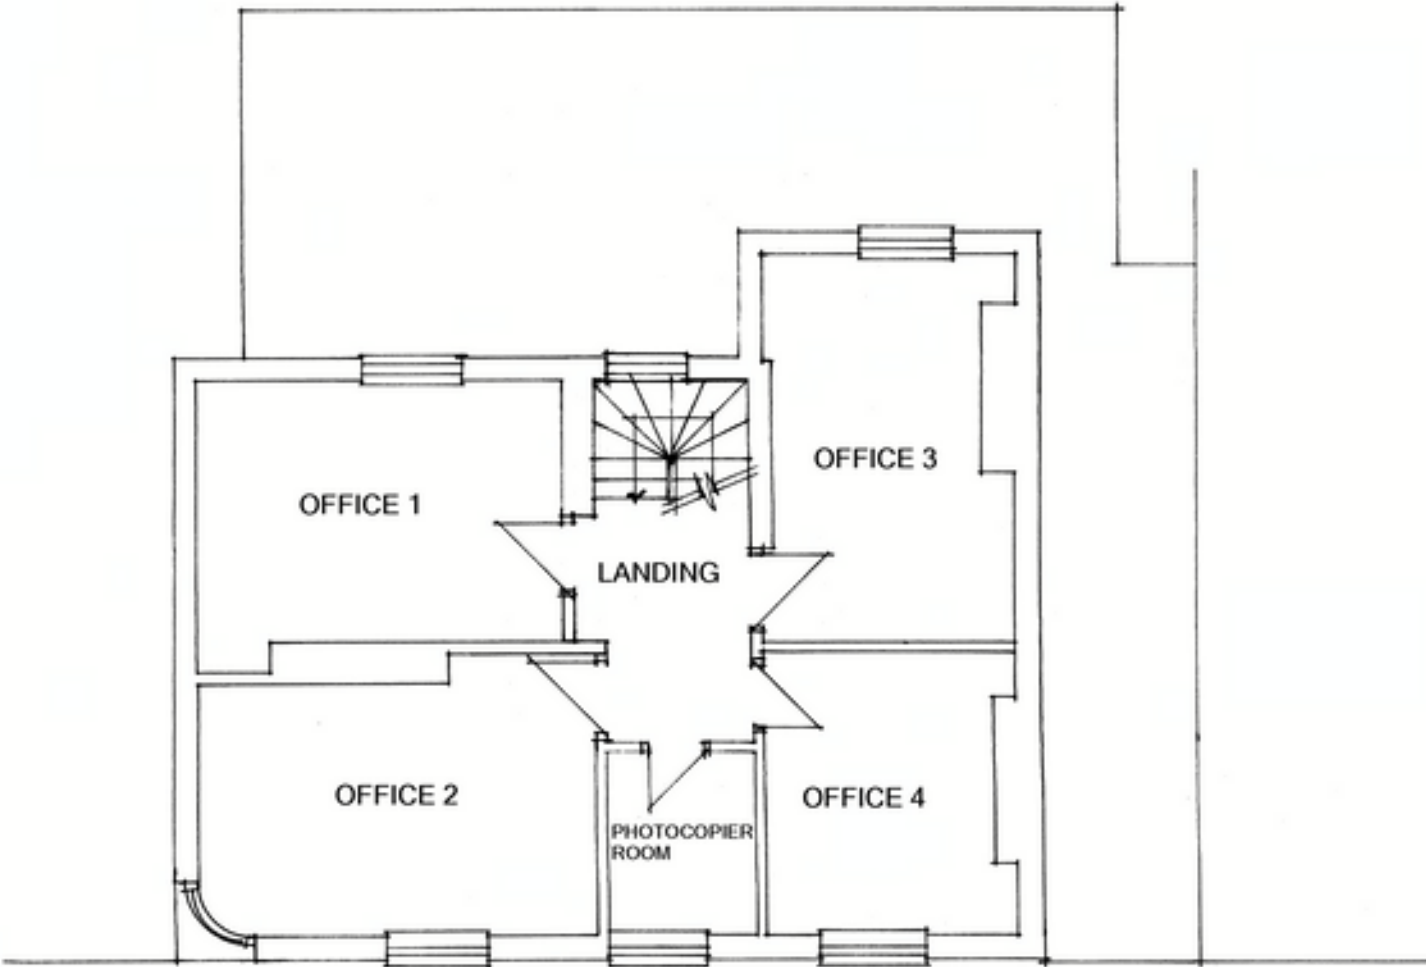

EXISTING FIRST FLOOR PLAN. 1:100.

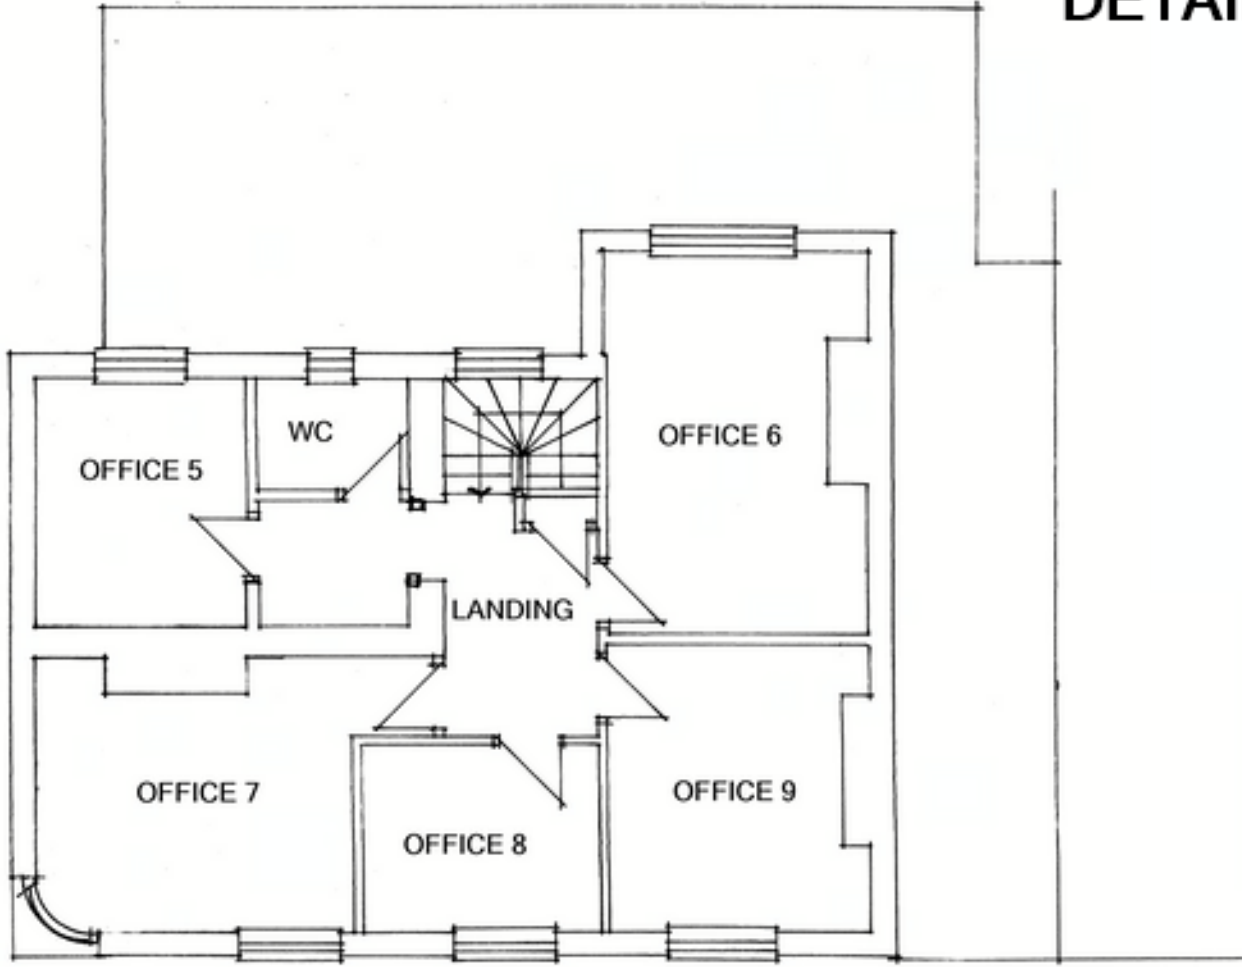


EXISTING SECOND FLOOR PLAN. 1:100.

PLANNING

BEAWARE PRIOR TO COMMENCEMENT
Contractor to check and confirm all existing dimensions and features positions and is to work to suit site dimensions.
Client to inform of any deviation from drawing or specification and Clients and Building Inspector's and/or Planning departments permission to be obtained prior to commencement on site.

COPYRIGHT
The copyright of this drawing is the property of
JK ARCHITECTURE
Without whose written permission it may not be used, published or reproduced in any form.
DO NOT SCALE THIS DRAWING USE DRAWING BARS

Revision: By Approved
Revision 'E' Wall detail removed. By Paul B July 26

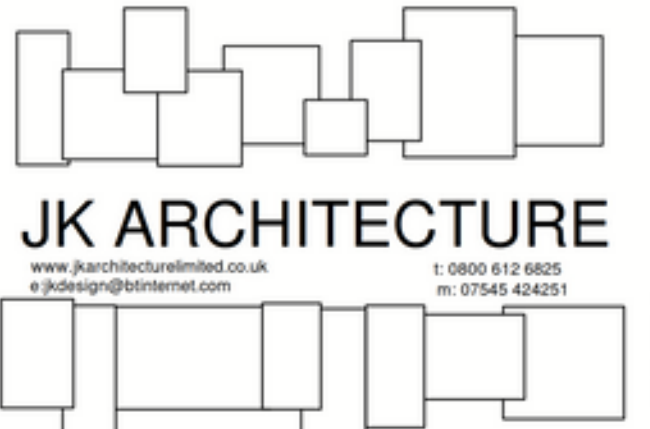

OFFERING IMAGINATIVE DESIGN SOLUTIONS TO ALL

Client:
GOONIES NEVER SAY DIE LTD.

Project:
PROPOSED CHANGE OF USE AND LISTED BUILDING
CONSENT APPLICATIONS FROM OFFICES INTO
SIX HMO'S AT 1 JOHN STREET,
ROYSTON
HERTS.

Drawing Title:
EXISTING AND PROPOSED GROUND, FIRST AND
SECOND FLOOR PLANS.

Scale: 1:100.	Date: JUNE 25	Drawn: PB
Project No: 0987	Drawing No: 102	Revision: E