


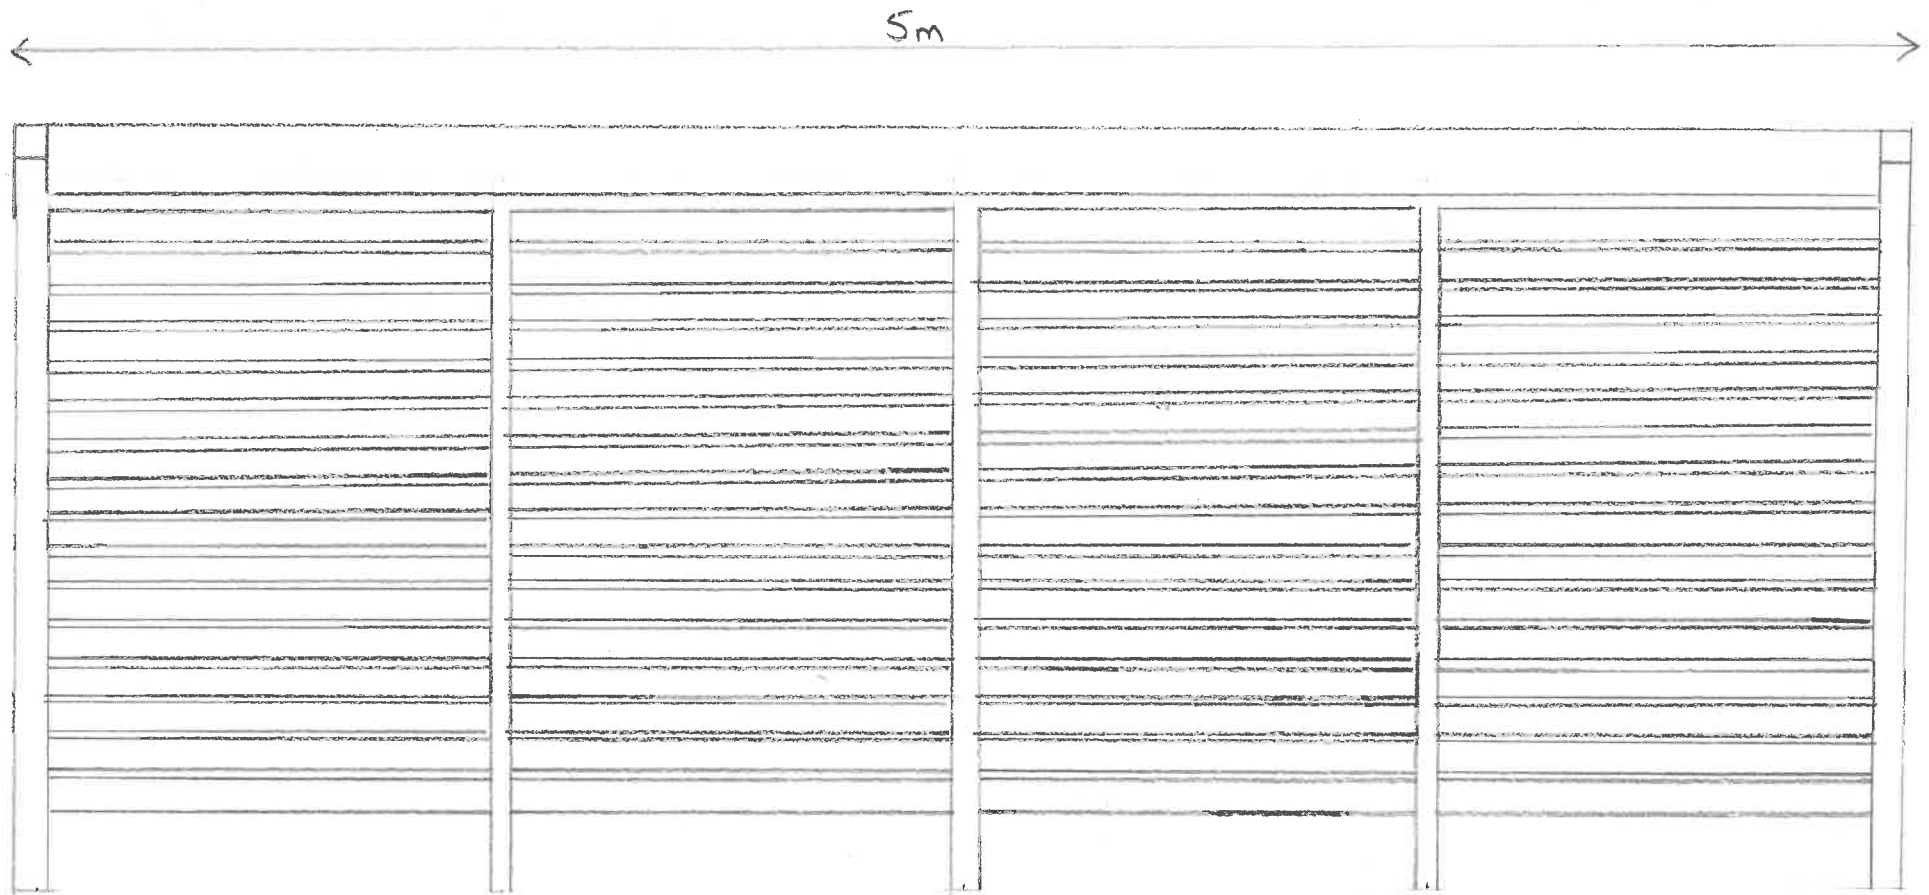

ICKLEFORD PRIMARY SCHOOL
PROPOSED FRONT ELEVATION.



SCALE 1:20