




ICKLEFORD PRIMARY SCHOOL
PROPOSED REAR ELEVATION.

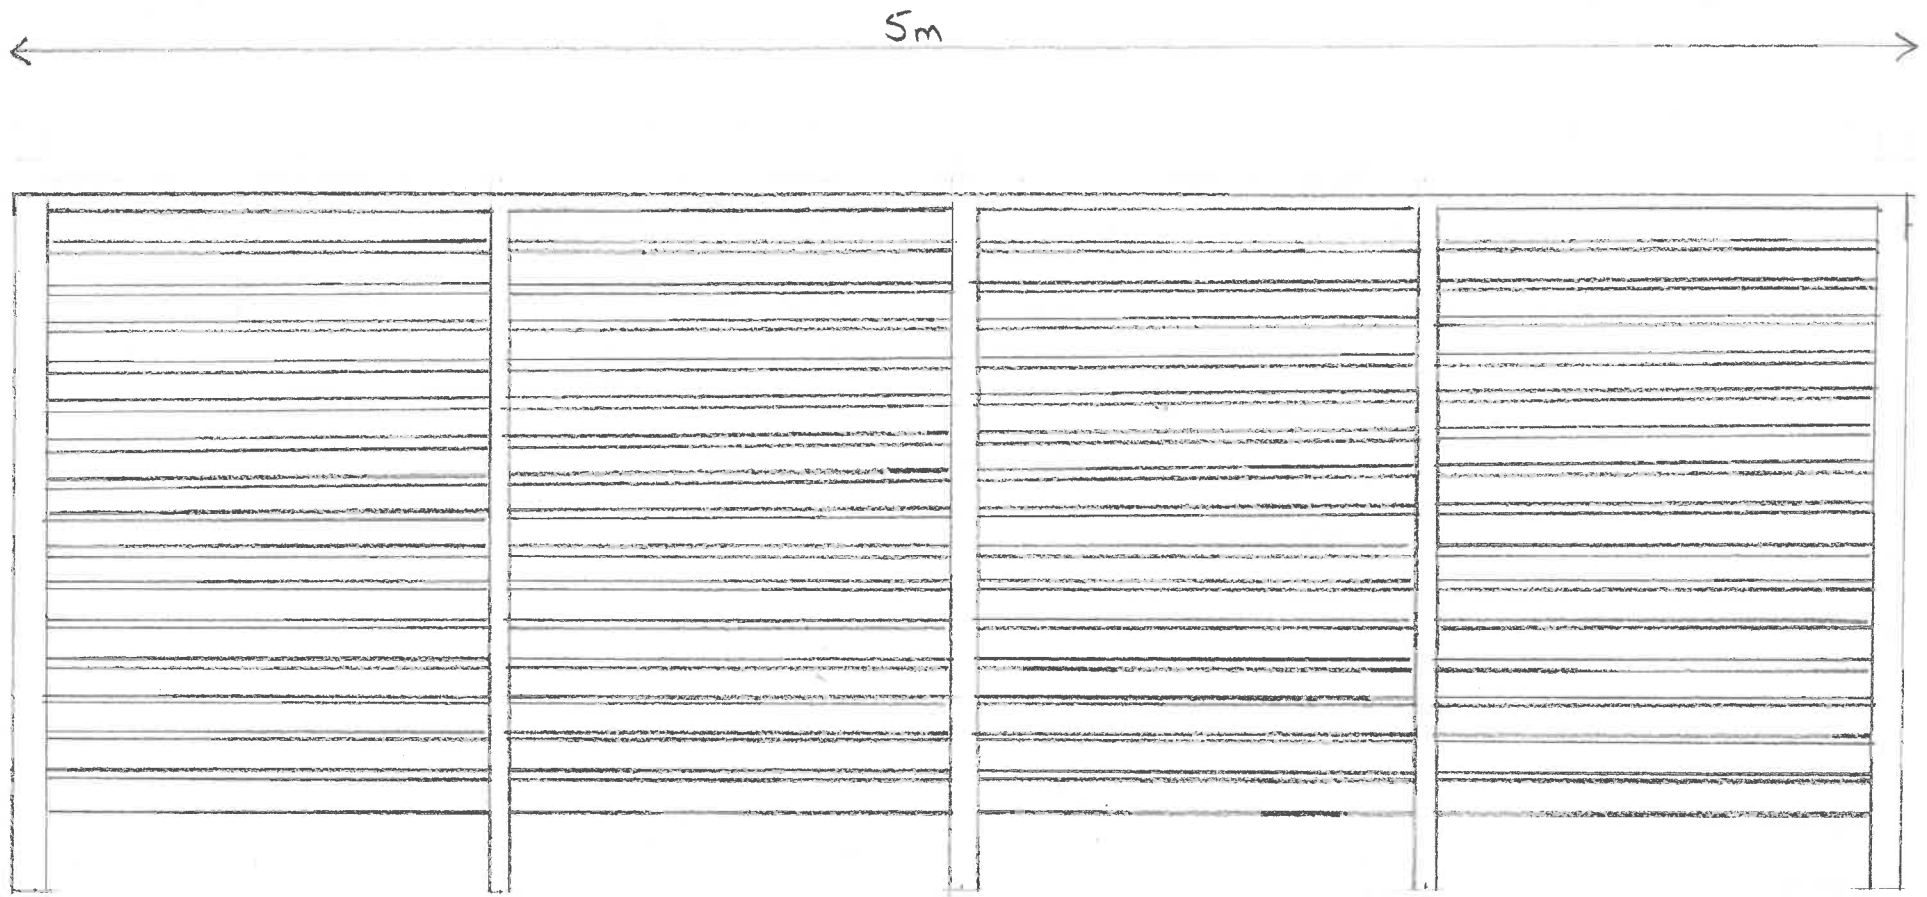

SCALE 1:20