
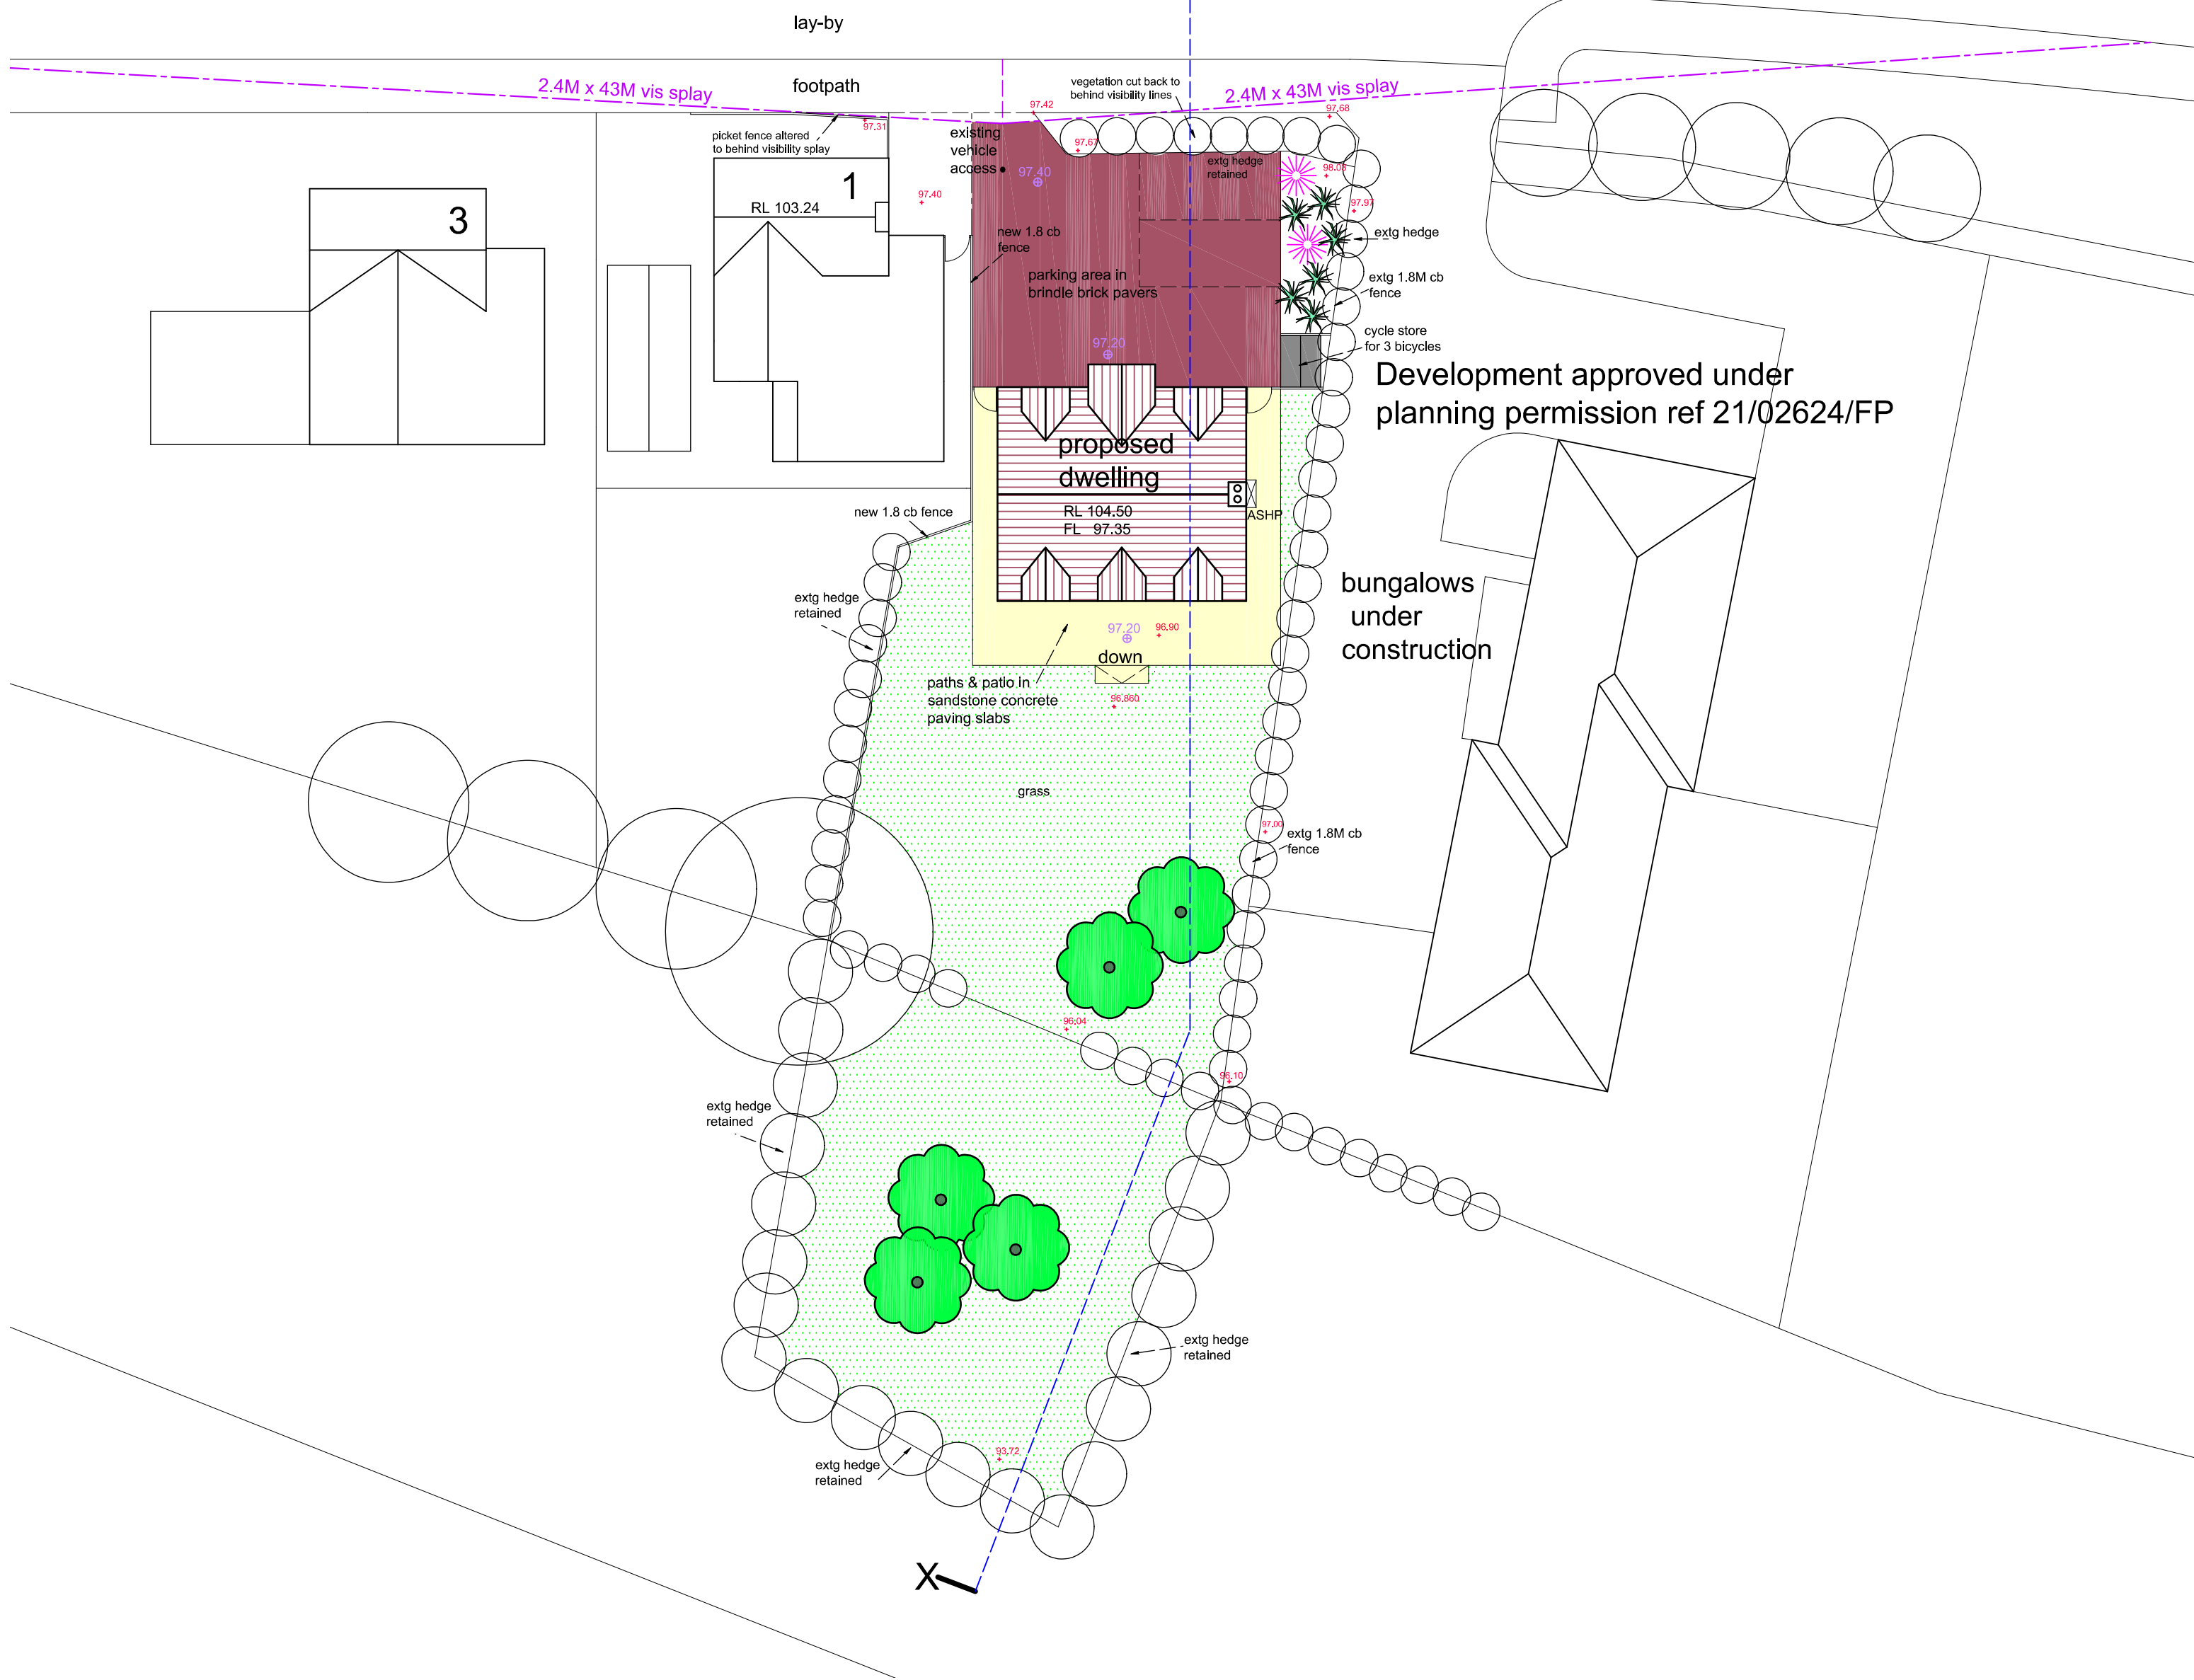


HIGH STREET X

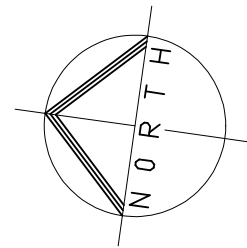

- new trees mixture of beech, silver birch, rowan & maple trees (Fagus Sylvatica, Betula Pendula, Sorbus Aucuparia & Acer Griseum) 3 - 4M high, 10L container grown in positions shown
- Existing trees
- mixed shrub & flower beds
- provide hedgehog holes in fence gravel boards
- provide electric vehicle charge point to dwelling
- provide integrated swift nesting boxes & bat roosting boxes in gable walls of roofs
- provide bee boxes in gardens.
- works carried out at completion of development by the developer prior to occupation & thereafter maintained by the occupier
- dwelling fitted with Air Source Heat Pump
- dwelling to have water efficiency MAX 110L per person per day

No.	Date	Revision	Initial

Project

PROPOSED DWELLING ON
LAND AT No 1 HIGH STREET,
GRAVELEY, HERTS SG4 7LE

Client

MR R ROGERS

Drawing

SITE PLAN

Scale 1:200 @ A2 Drawn C.R.

Checked Date April 25

Drawing No.

ROG/25/03D

This drawing and design is copyright and must not be reproduced in part or in whole without prior written consent. Contractors must verify all dimensions on site before commencing work

SITE PLAN 1:200

