





site photographs

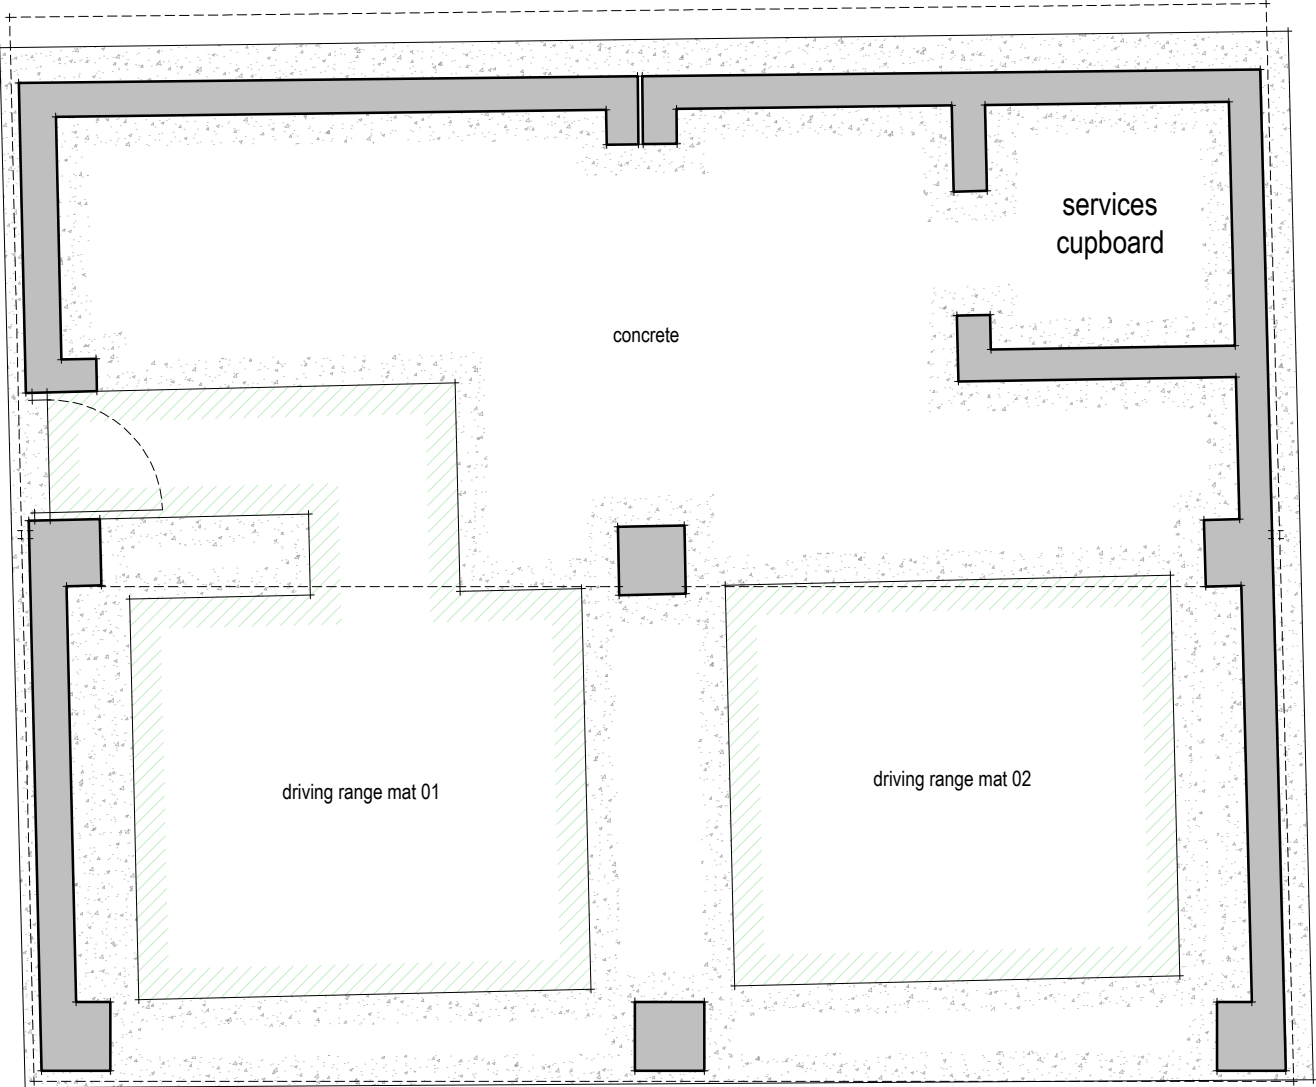


floor plan

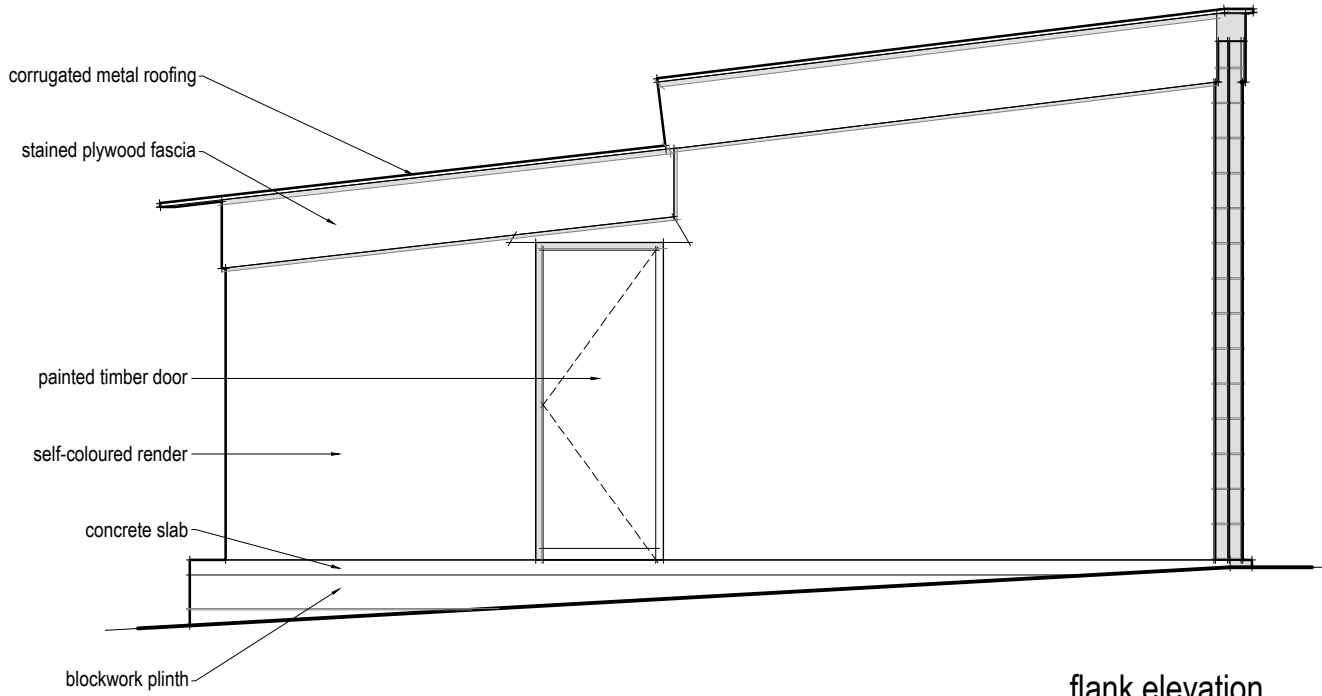


flank elevation




front elevation

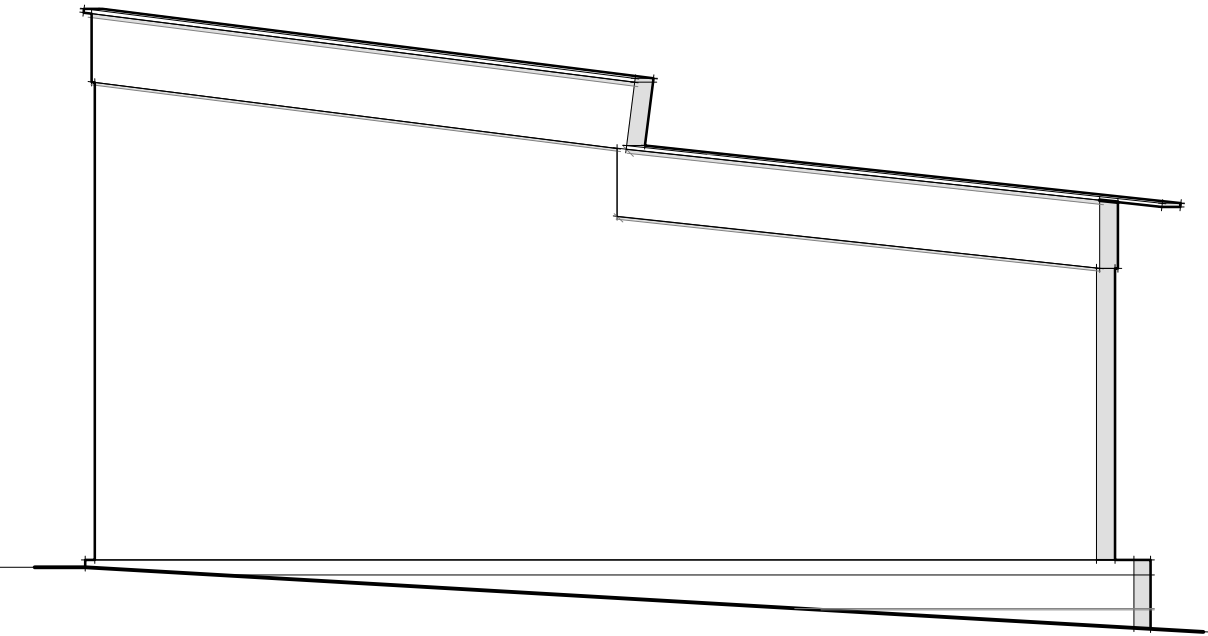

flank elevation

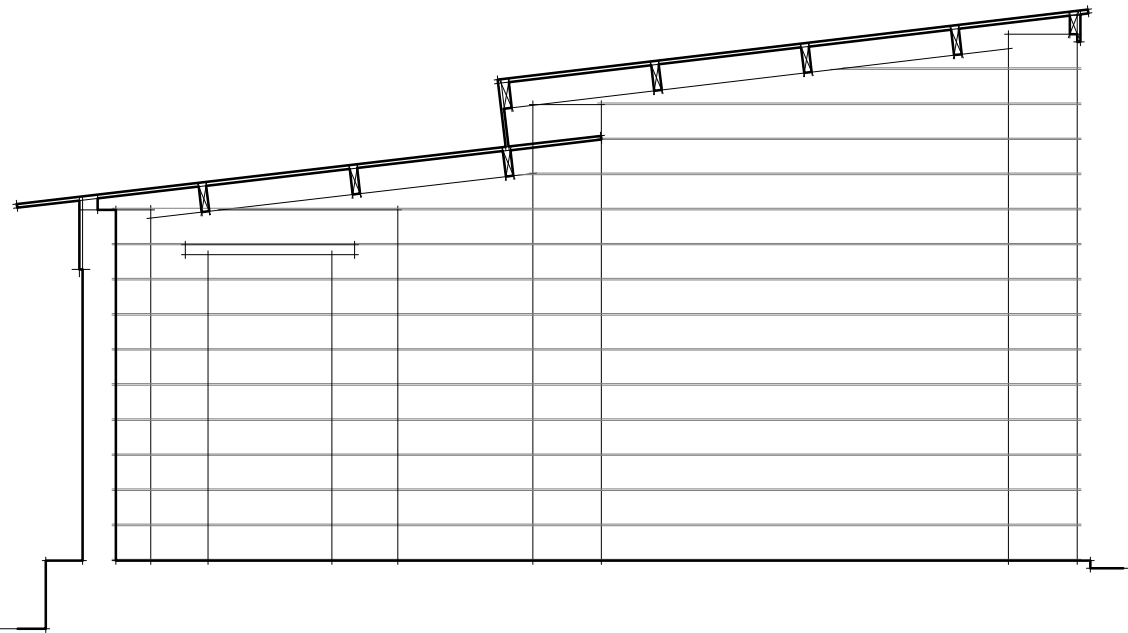

indicative section

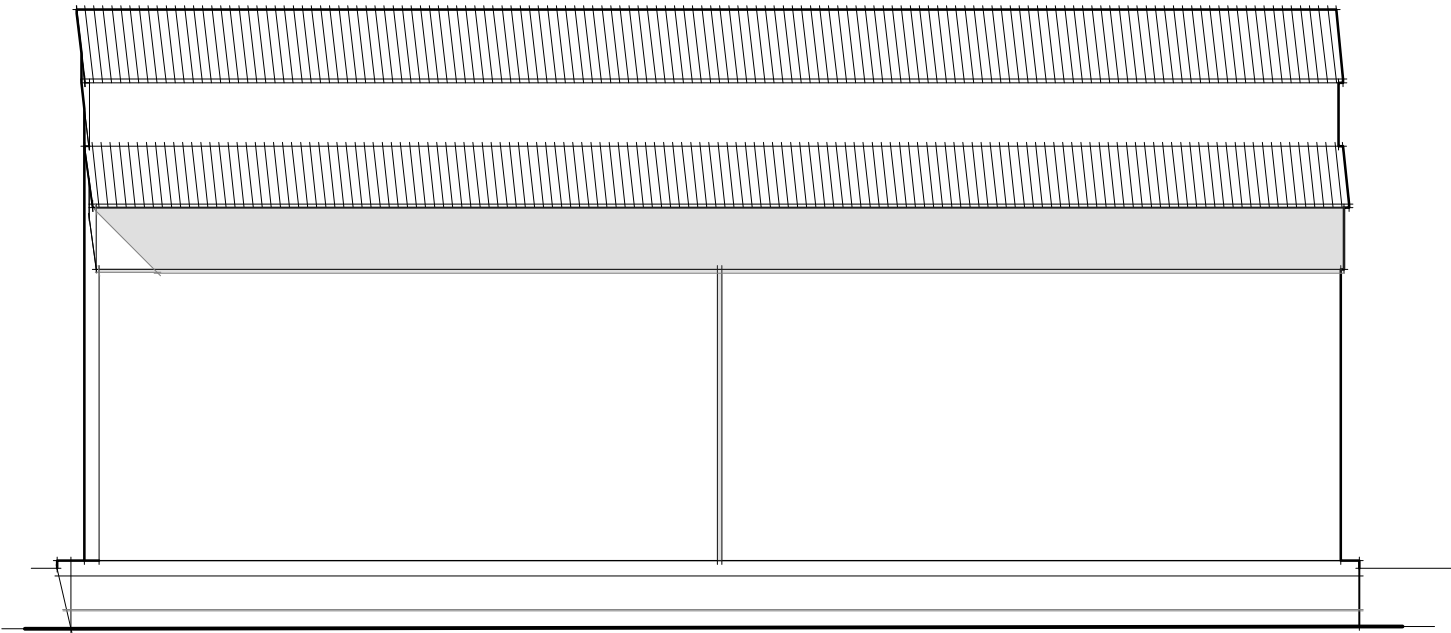


rear elevation




NOTES / REVISIONS

NOTE: ~~THIS DRAWING MUST NOT BE COPIED~~

ALL DIMENSIONS TO BE CHECKED ON SITE BY THE CONTRACTOR  
AND ANY DISCREPANCIES ARE TO BE REPORTED BACK TO THE  
ARCHITECT/CA BEFORE WORK COMMENCES.

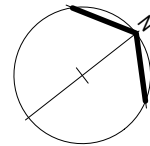

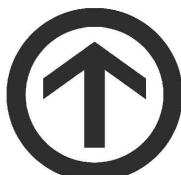**architecture**   
& design services ltd

|                                                                                             |                                                                     |                              |
|---------------------------------------------------------------------------------------------|---------------------------------------------------------------------|------------------------------|
| PROJECT: Barkway Park Golf Club<br>Nuthampstead Road<br>Royston<br>Hertfordshire<br>SG8 8EN | DRAWING: EXISTING<br>Floor Plan<br>Indicative Section<br>Elevations |                              |
|                                                                                             | DATE: January 2026                                                  | DRAWING NUMBER: 25/010/A/004 |
| DRAWN BY: mwc                                                                               | CHECKED: mwc                                                        | SCALE: 1/50 at A2            |