




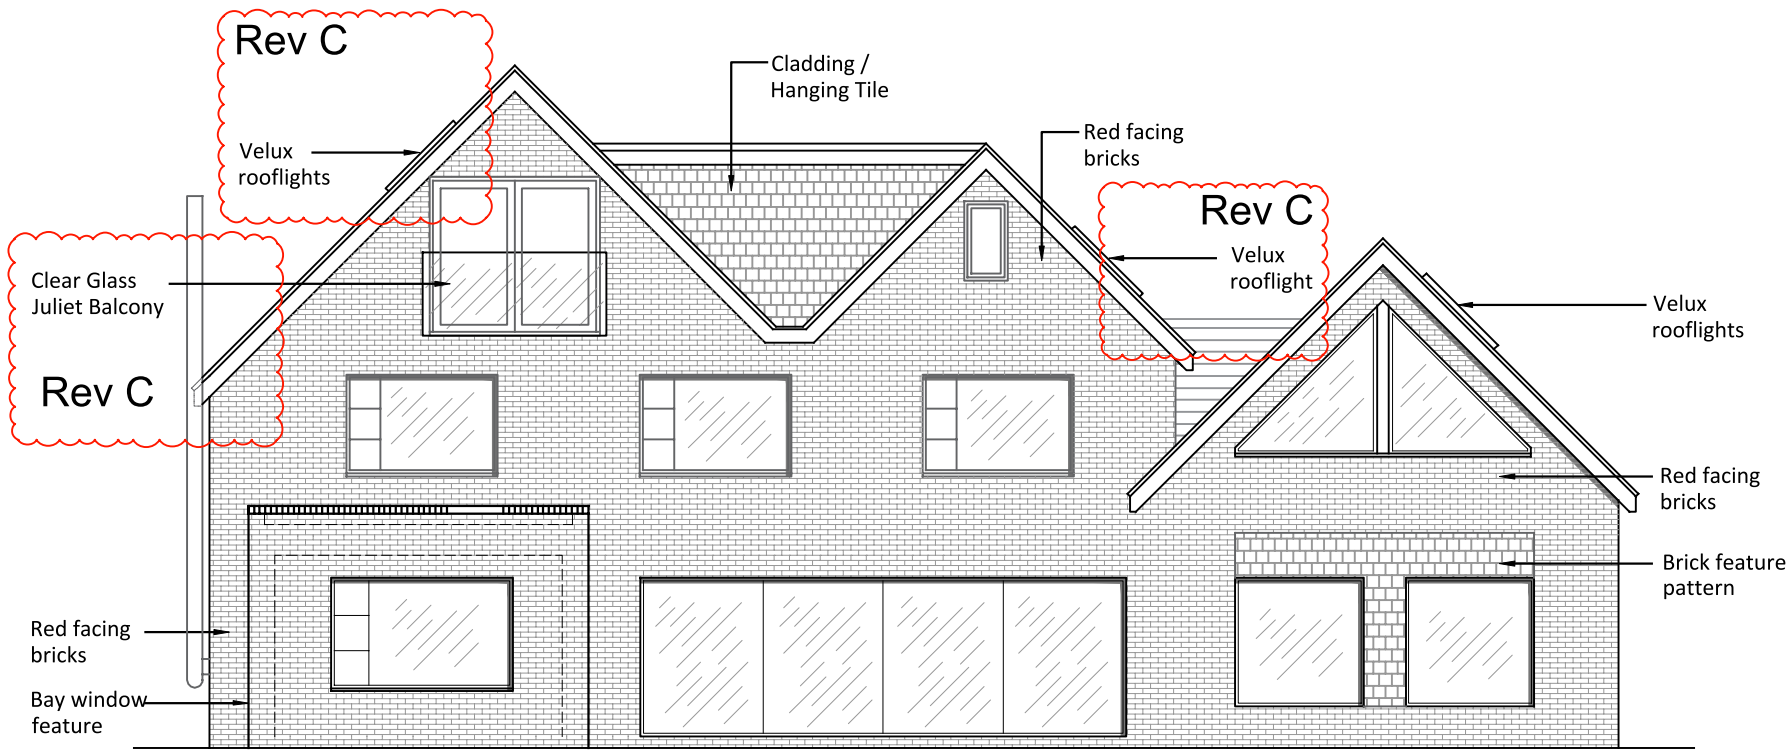

Rear/South Elevation

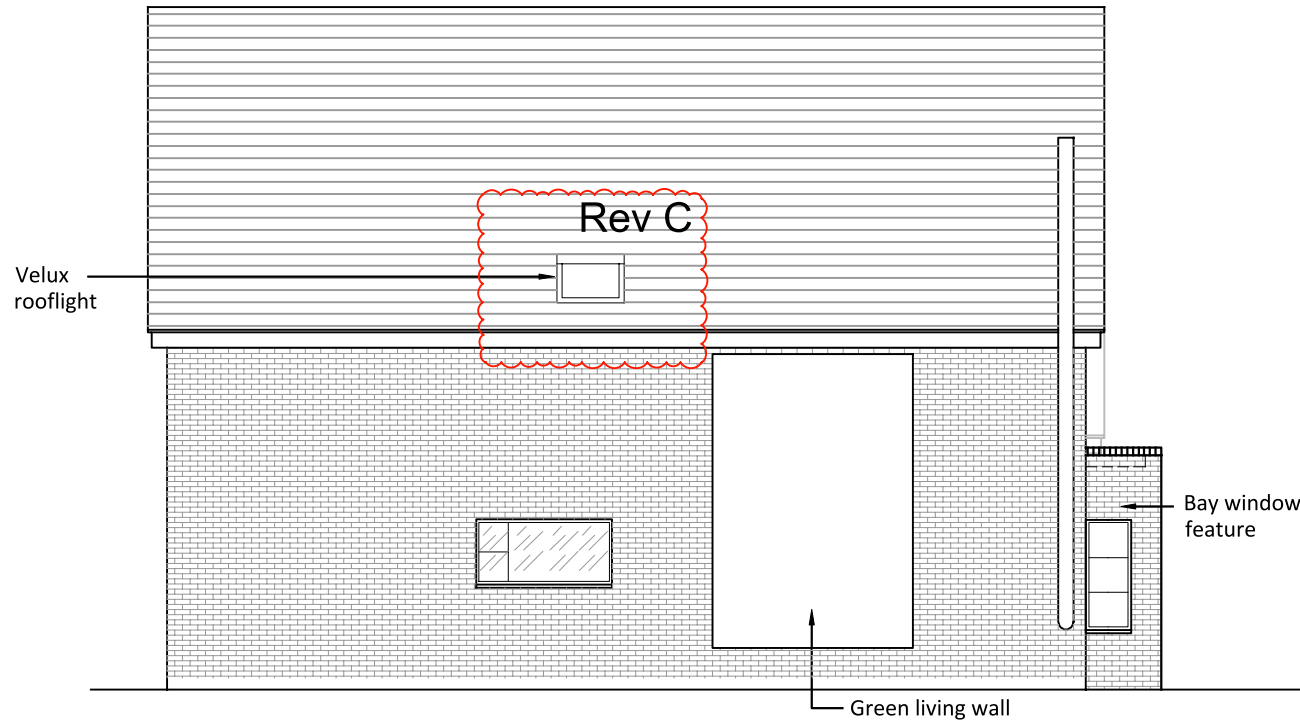

Side/West Elevation

 

TURN2 Ltd
30c High St,
Welwyn,
Hertfordshire, AL69EQ

NOTES						
C	19-9-24	DRAWING AMENDED TO SHOW NEW ROOF LIGHT AND WINDOW SCHEME.				
B	11-7-23	PLANNING DRAWING AMENDED, VELUX ADDED AND BAY WINDOW FEATURE ADDED.				
Rev	Date	Detail		Made	Chk'd	App'd
Client:		-				
		-				
		-				
		-				
Job:		46 WYMONDLEY RD HITCHIN.				
		-				
		-				
Title:		EXISTING ELEVATIONAL VIEWS				
		-				
Design:		-	CAD: IB			
Chk'd:		CT	App'd: CT			
Date:		APRIL 2023	Scale: 1:100		A3	
No. DD 3376-1 SHT 4/4					Rev: C	