




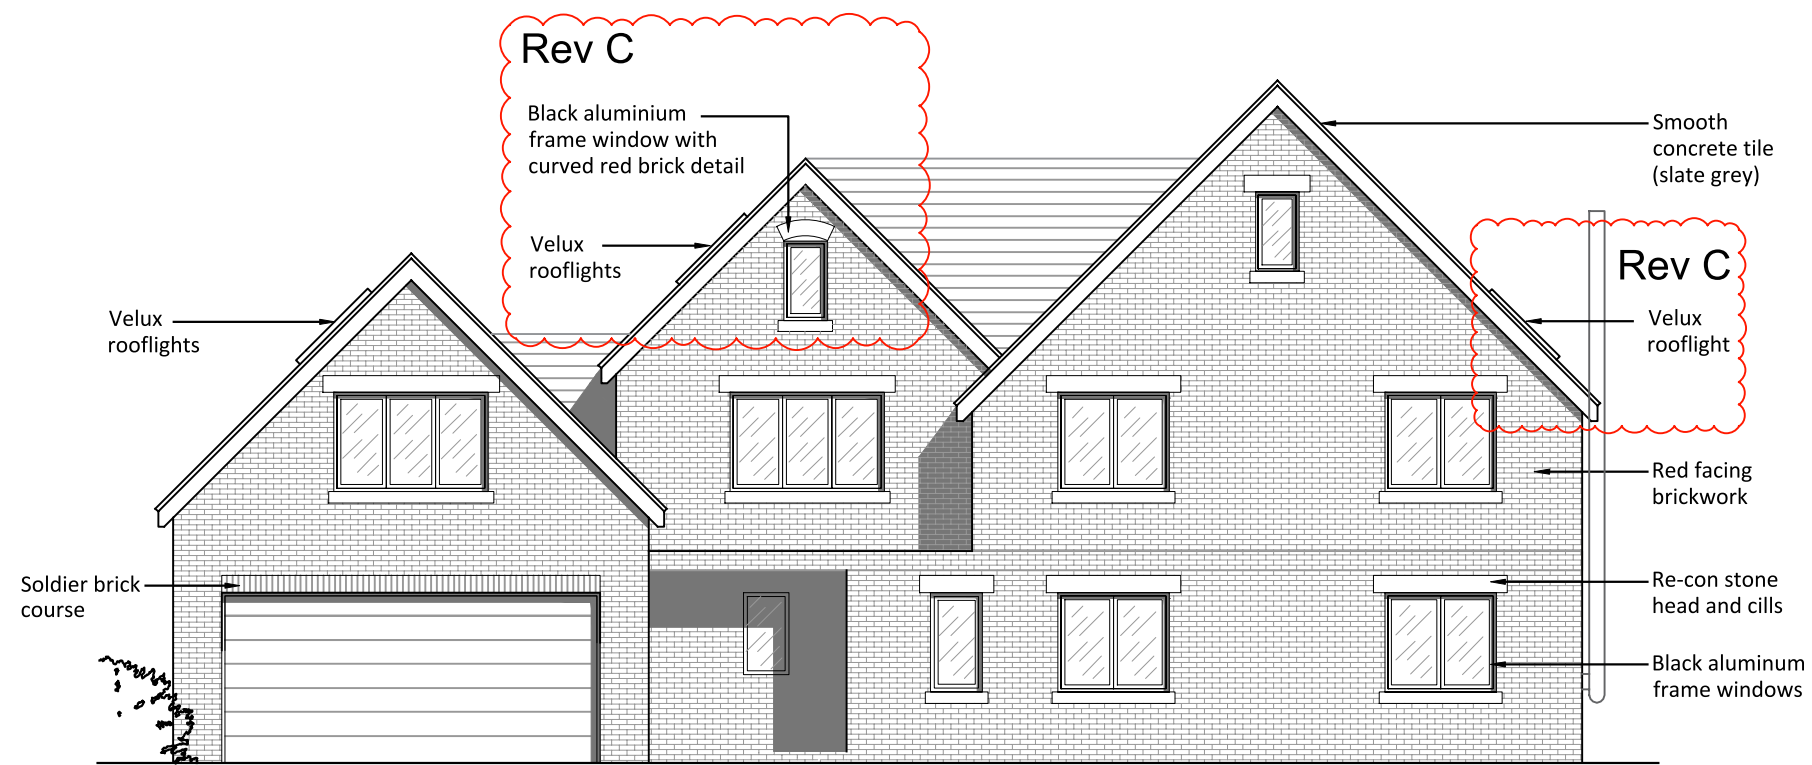

Front/North Elevation

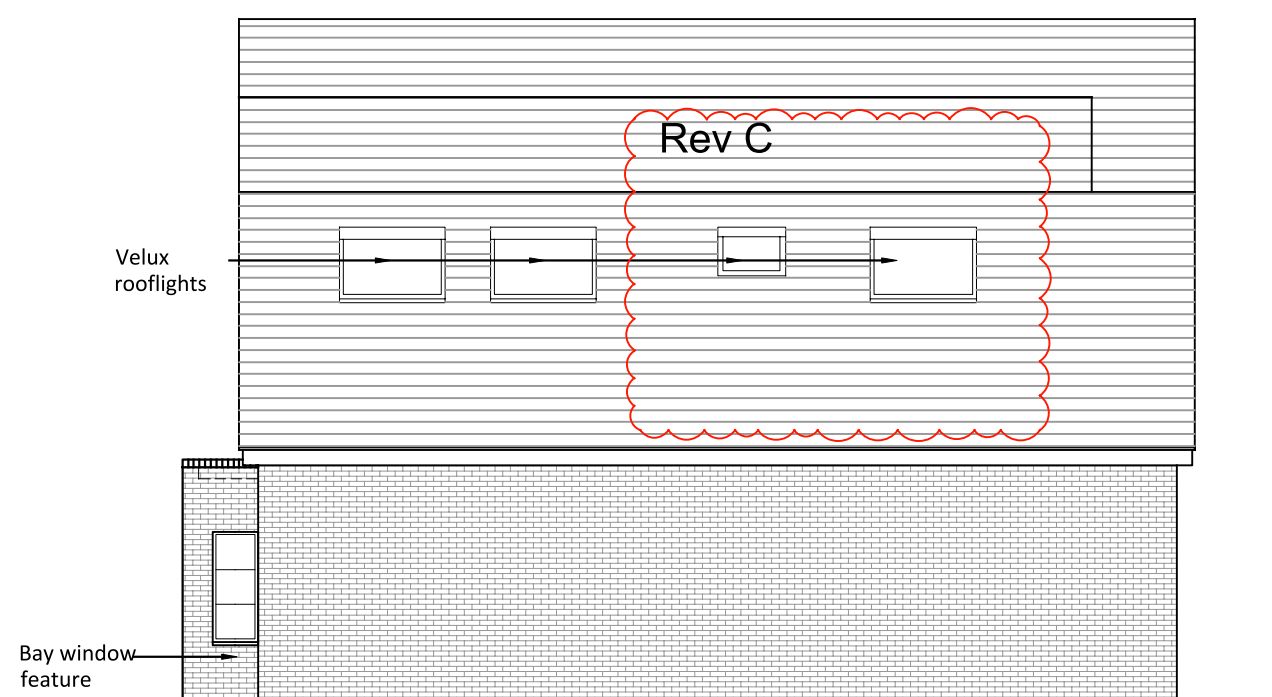

Side/East Elevation

 

TURN2 Ltd
30c High St,
Welwyn,
Hertfordshire, AL69EQ

NOTES					
C	19-9-24	DRAWING AMENDED TO SHOW NEW ROOF LIGHT AND WINDOW SCHEME.			
B	11-7-23	PLANNING DRAWING AMENDED, VELUX ADDED AND BAY WINDOW FEATURE ADDED.			
Rev	Date	Detail	Made	Chk'd	App'd
Client:		-	-	-	-
Job:		46 WYMONDLEY RD HITCHIN.	-	-	-
Title:		EXISTING ELEVATIONAL VIEWS	-	-	-
Design: -		CAD: IB			
Chk'd: CT		App'd: CT			
Date: APRIL 2023		Scale: 1:100	A3		
No. DD 3376-1 SHT 3/4					Rev: C