




TURN2 Ltd  
30c High St,  
Welwyn,  
Hertfordshire, AL69EQ

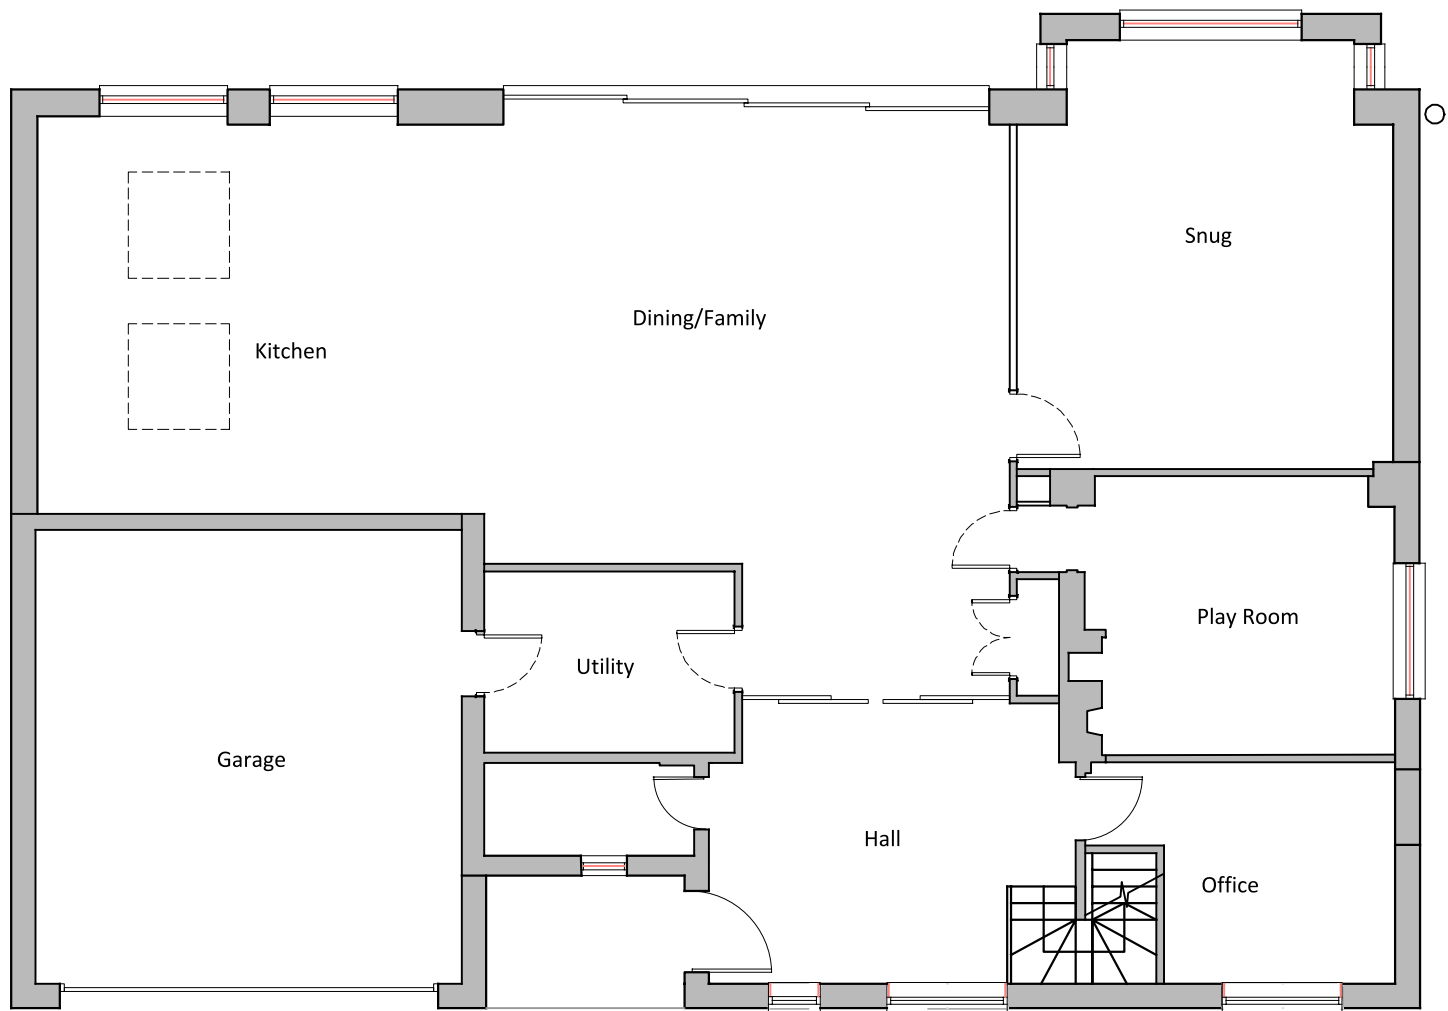

Existing Ground Floor Plan

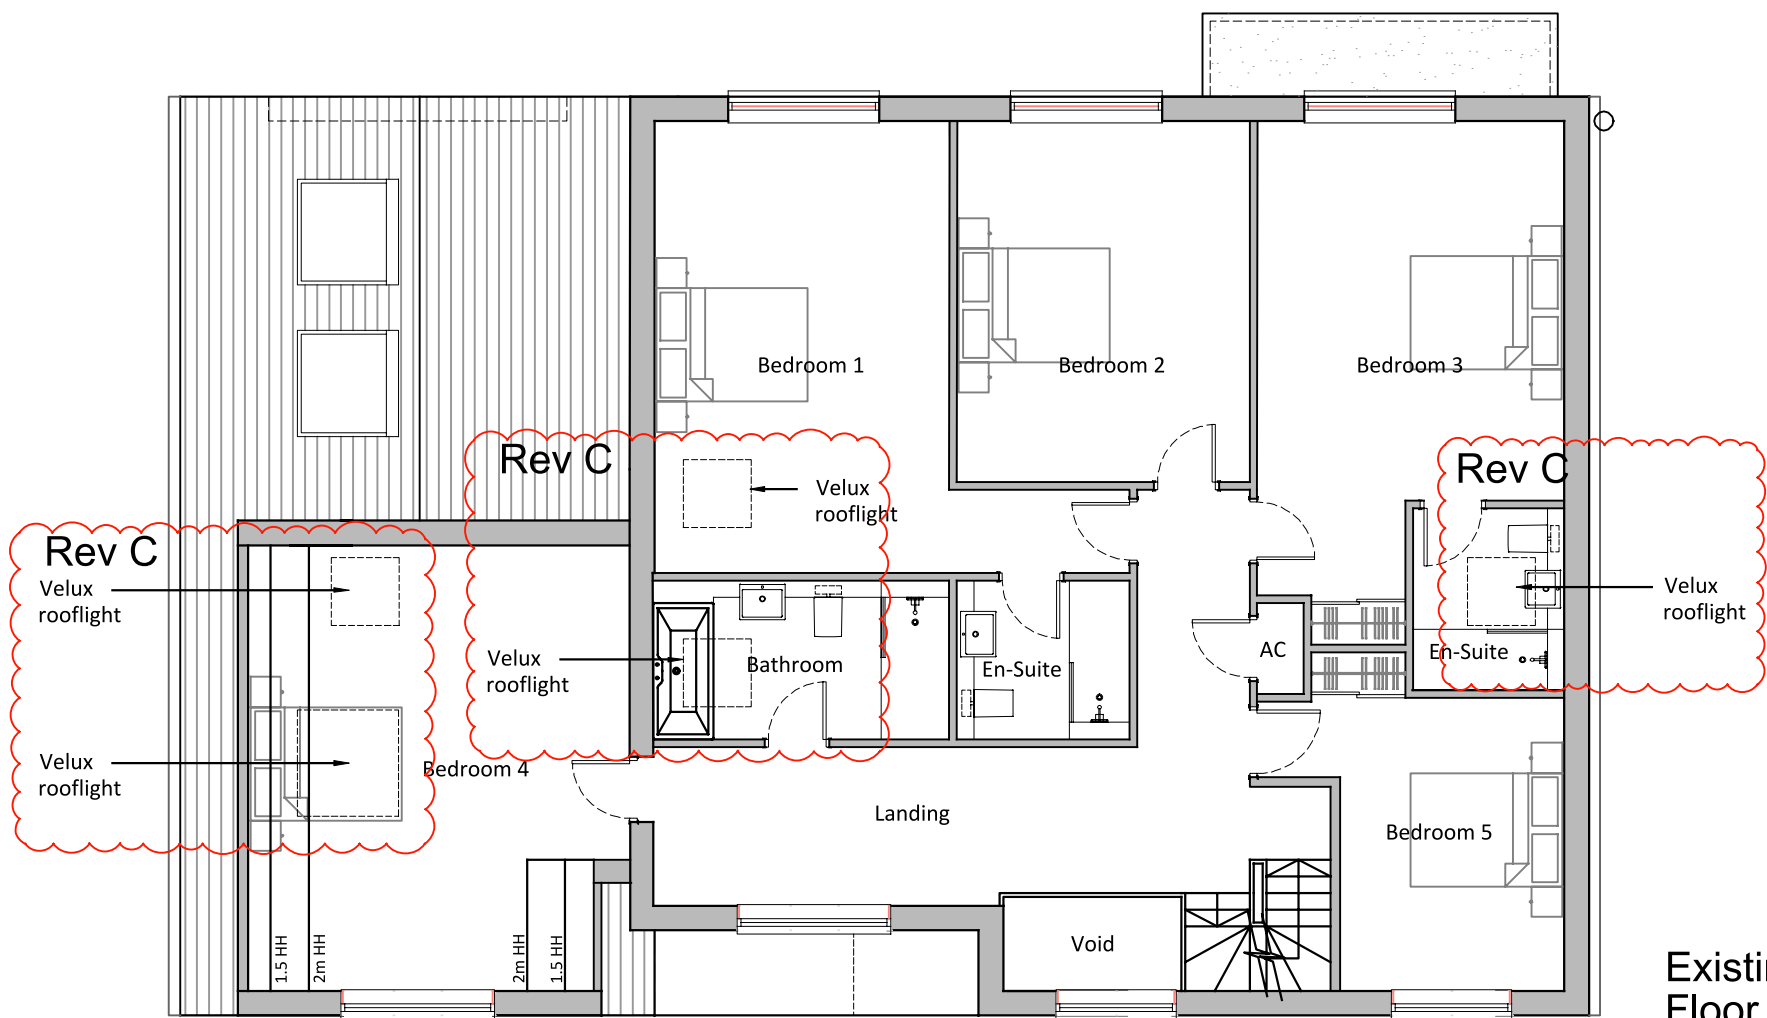

Existing First Floor Plan

 

| NOTES                                              |         |                                                                     |  |      |        |
|----------------------------------------------------|---------|---------------------------------------------------------------------|--|------|--------|
| C                                                  | 19-9-24 | DRAWING AMENDED TO SHOW NEW ROOF LIGHT AND WINDOW SCHEME.           |  |      |        |
| B                                                  | 11-7-23 | PLANNING DRAWING AMENDED, VELUX ADDED AND BAY WINDOW FEATURE ADDED. |  |      |        |
| Rev                                                | Date    | Detail                                                              |  | Made | Chk'd  |
| Client:<br><br>-<br><br>-<br><br>-<br><br>-        |         |                                                                     |  |      |        |
| Job: 46 WYMONDLEY RD<br>HITCHIN.<br><br>-<br><br>- |         |                                                                     |  |      |        |
| Title: EXISTING<br>GROUND & FIRST<br>FLOOR<br>PLAN |         |                                                                     |  |      |        |
| Design: -                                          |         | CAD: IB                                                             |  |      |        |
| Chk'd: CT                                          |         | App'd: CT                                                           |  |      |        |
| Date: APRIL 2023                                   |         | Scale: 1:100                                                        |  |      | A2     |
| No. DD 3376-1 SHT 1/4                              |         |                                                                     |  |      | Rev: C |