


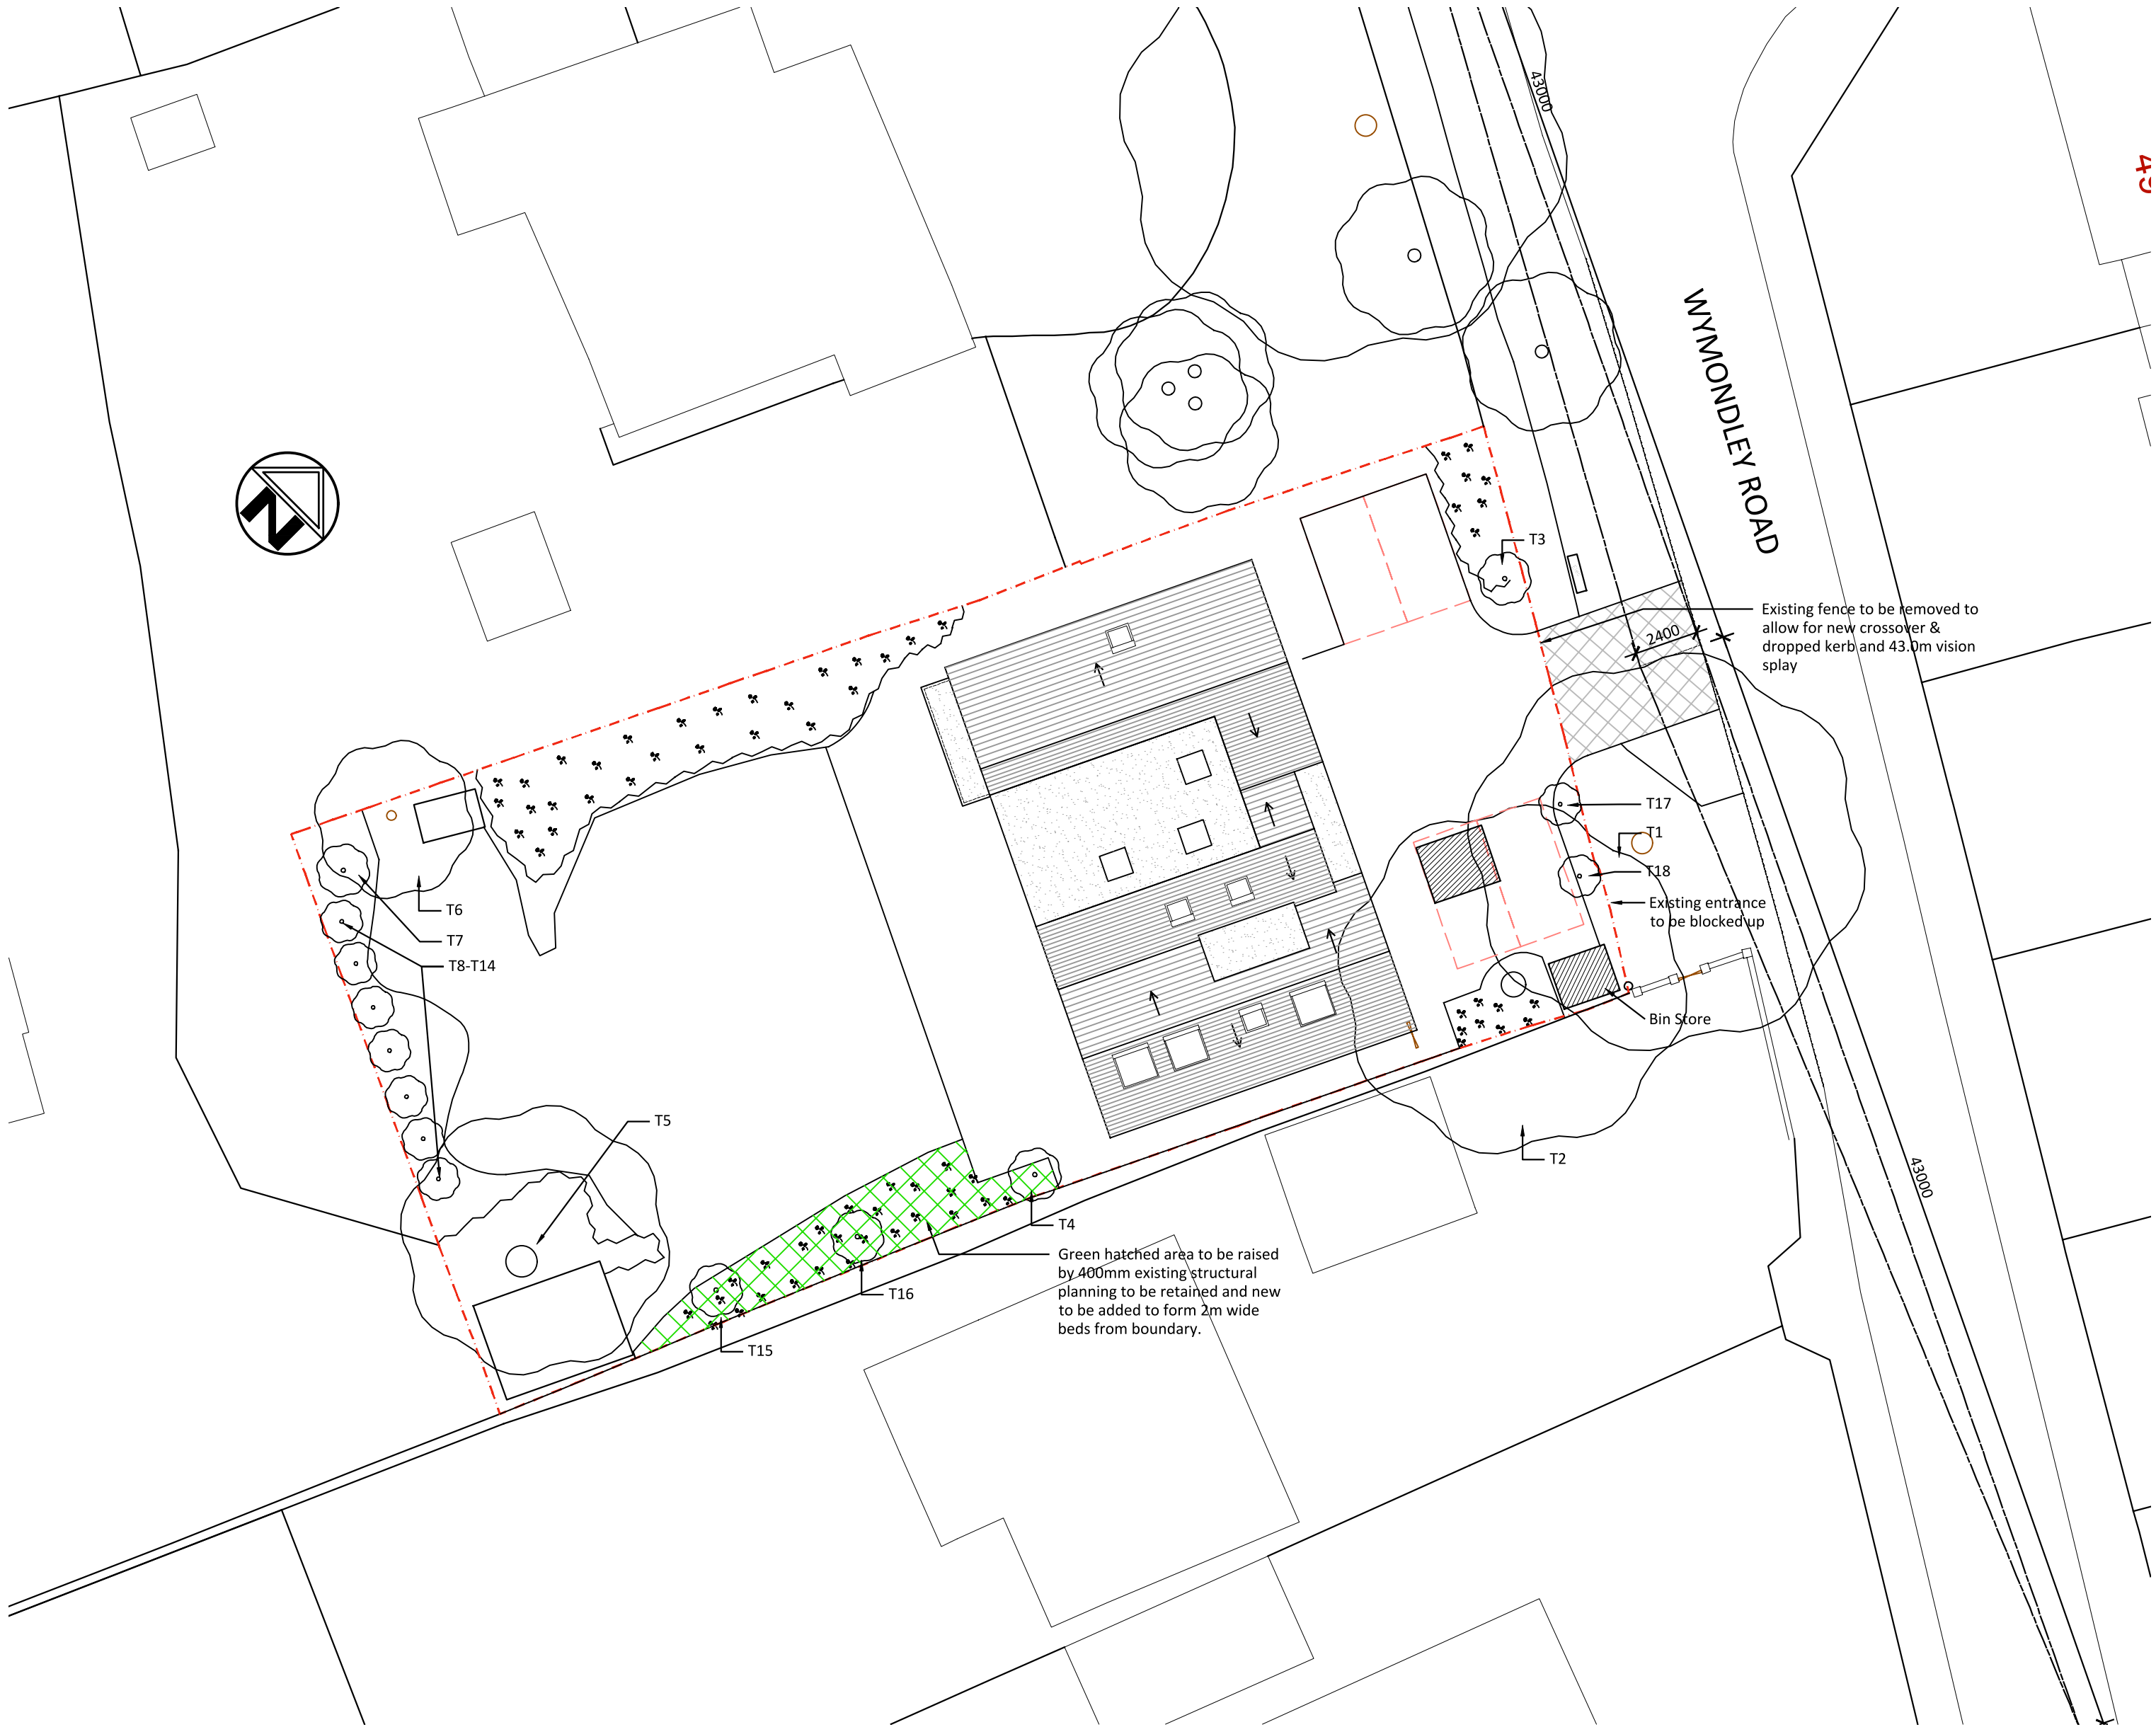

Existing Site Plan

Scale 1:200



25 metres Overall

TURN2 Ltd
30c High St,
Welwyn,
Hertfordshire, AL69EQ

Tree Schedule Existing

- T1 - Horse Chestnut
(council owned on public highway)
- T2 - Beech
- T3 - Laburnum
- T4 - Purple Plum
- T5 - Cedar
- T6 - Lawson's Cypress (Cedar)
- T7 - Laburnum

New Tree's (Planted since Jan 2021)

- T8 - T14 - Holm Oak Evergreen Pleached Trees
- T15 - Amelanchier Lamarckii
- T16 - Silver Birch
- T17 - Black Tulip Magnolia
- T18 - Purple Plum

NOTES					
C	19-9-24	DRAWING AMENDED TO SHOW PLANTING POSITIONS AND ROOF LIGHTS. RAISED AREA ADDED TO SITE PLAN.			
B	11-7-23				
Rev	Date	Detail	Made	Chk'd	App'd
Client:			-		
			-		
			-		
			-		
			-		
Job:			46 WYMONDLEY RD HITCHIN.		
			-		
			-		
Title:			EXISTING SITE PLAN		
			-		
			-		
Design: -		CAD: IB			
Chk'd: CT		App'd: CT			
Date: JULY 2023		Scale: 1:200		A2	
No. DD 3376-2 SHT 1/1				Rev: C	