



TURN2 Ltd
30c High St,
Welwyn,
Hertfordshire, AL69EQ

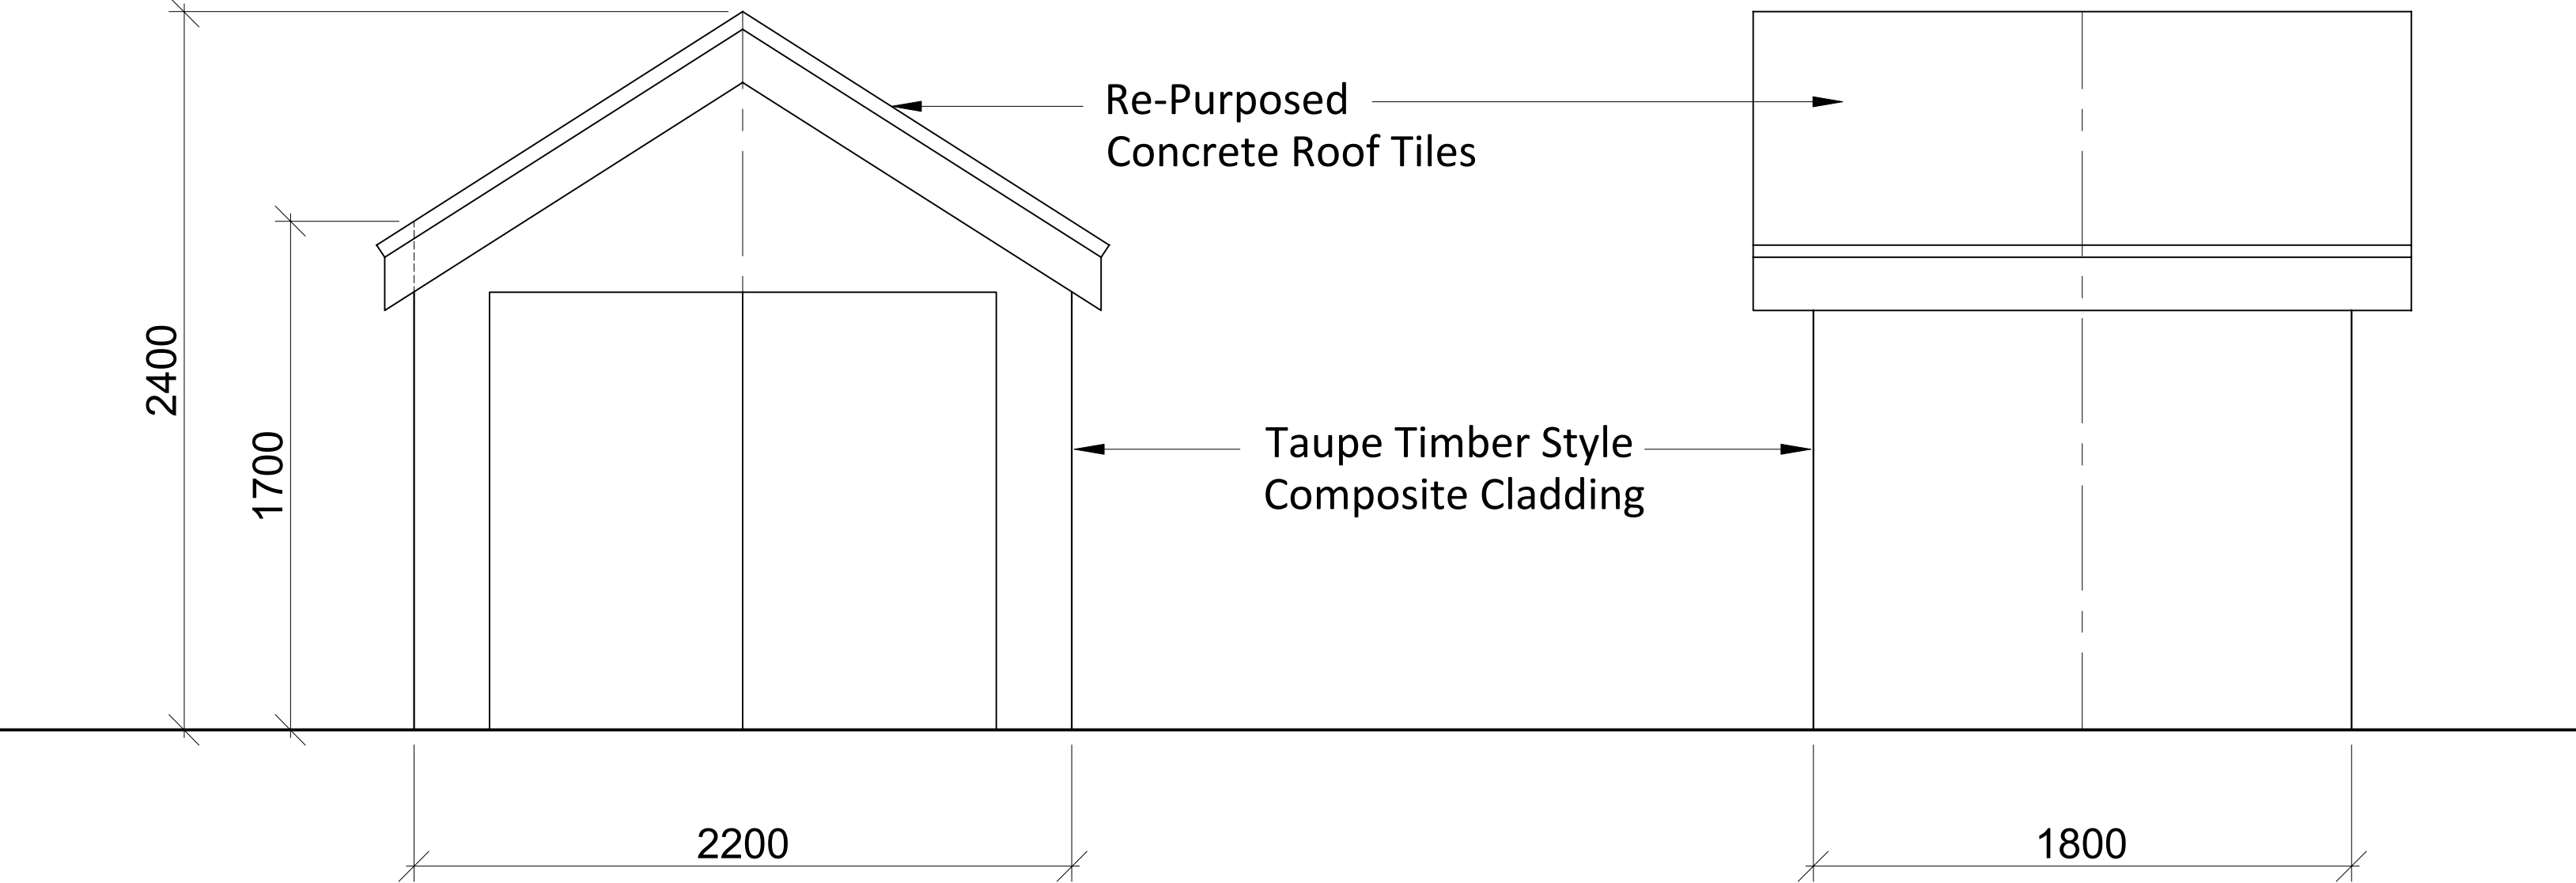

Front Elevation

Side Elevation

SCALE BAR

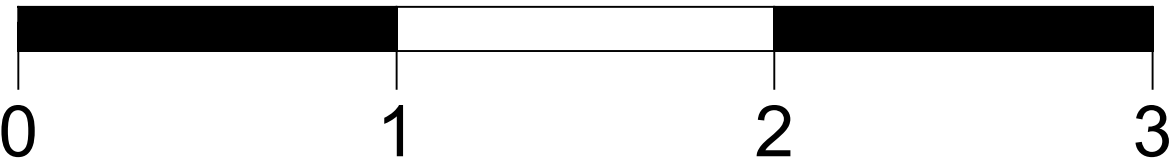

NOTES

Rev	Date	Detail	Made	Chk'd	App'd
-----	------	--------	------	-------	-------

Client: -
-
-
-

Job: 46 WYMONDLEY RD
HITCHIN.
-
-

Title: PROPOSED
BIN STORE
ELEVATIONS
-

Design: -	CAD: IB
Chk'd: CT	App'd: CT
Date: SEP 2024	Scale: 1:20 A2

No. DD 3376-3 SHT 1/1

Rev:
A