




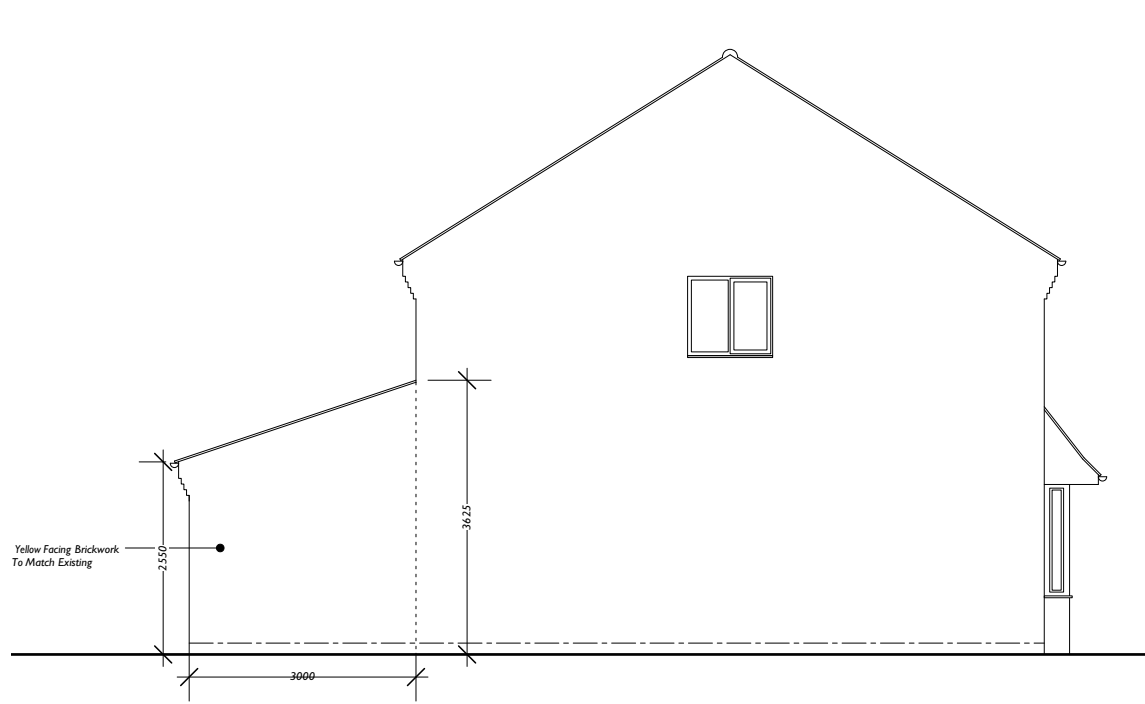


Side (North) Elevation

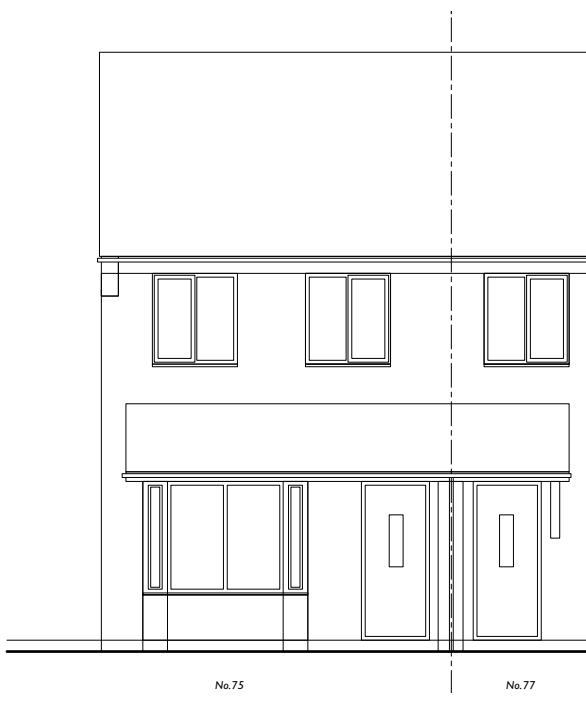


Front (West) Elevation

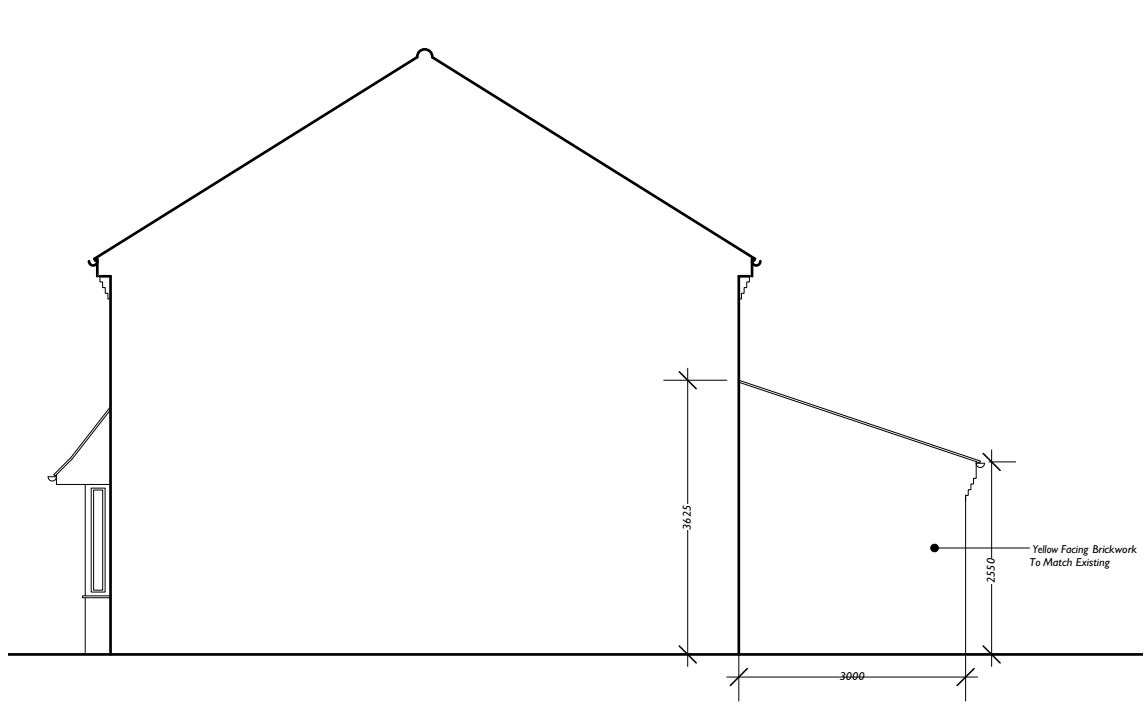

(South) Elevation


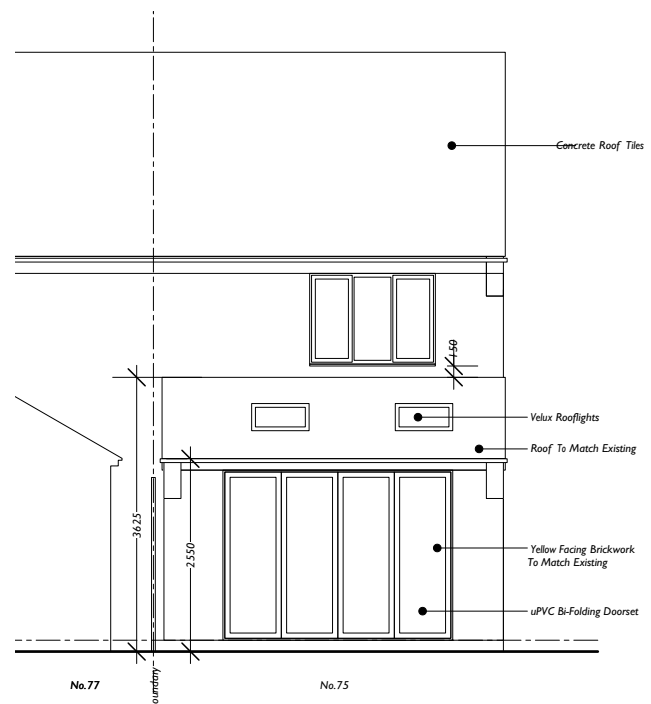


Rear (East) Elevation

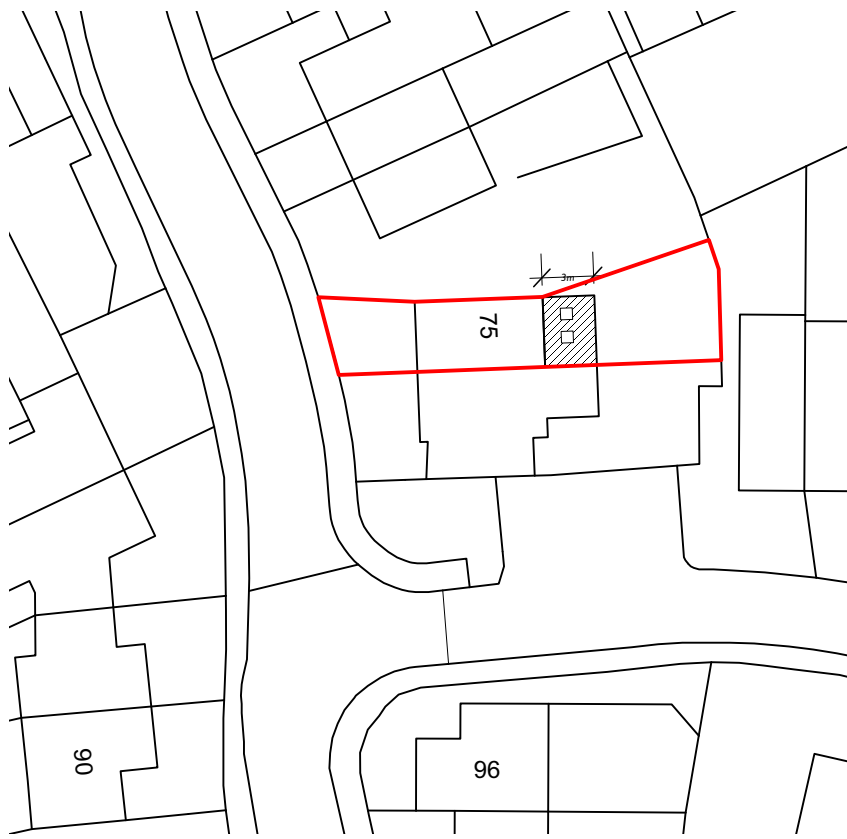


Block Plan (1:500)


Elevations (1:100)

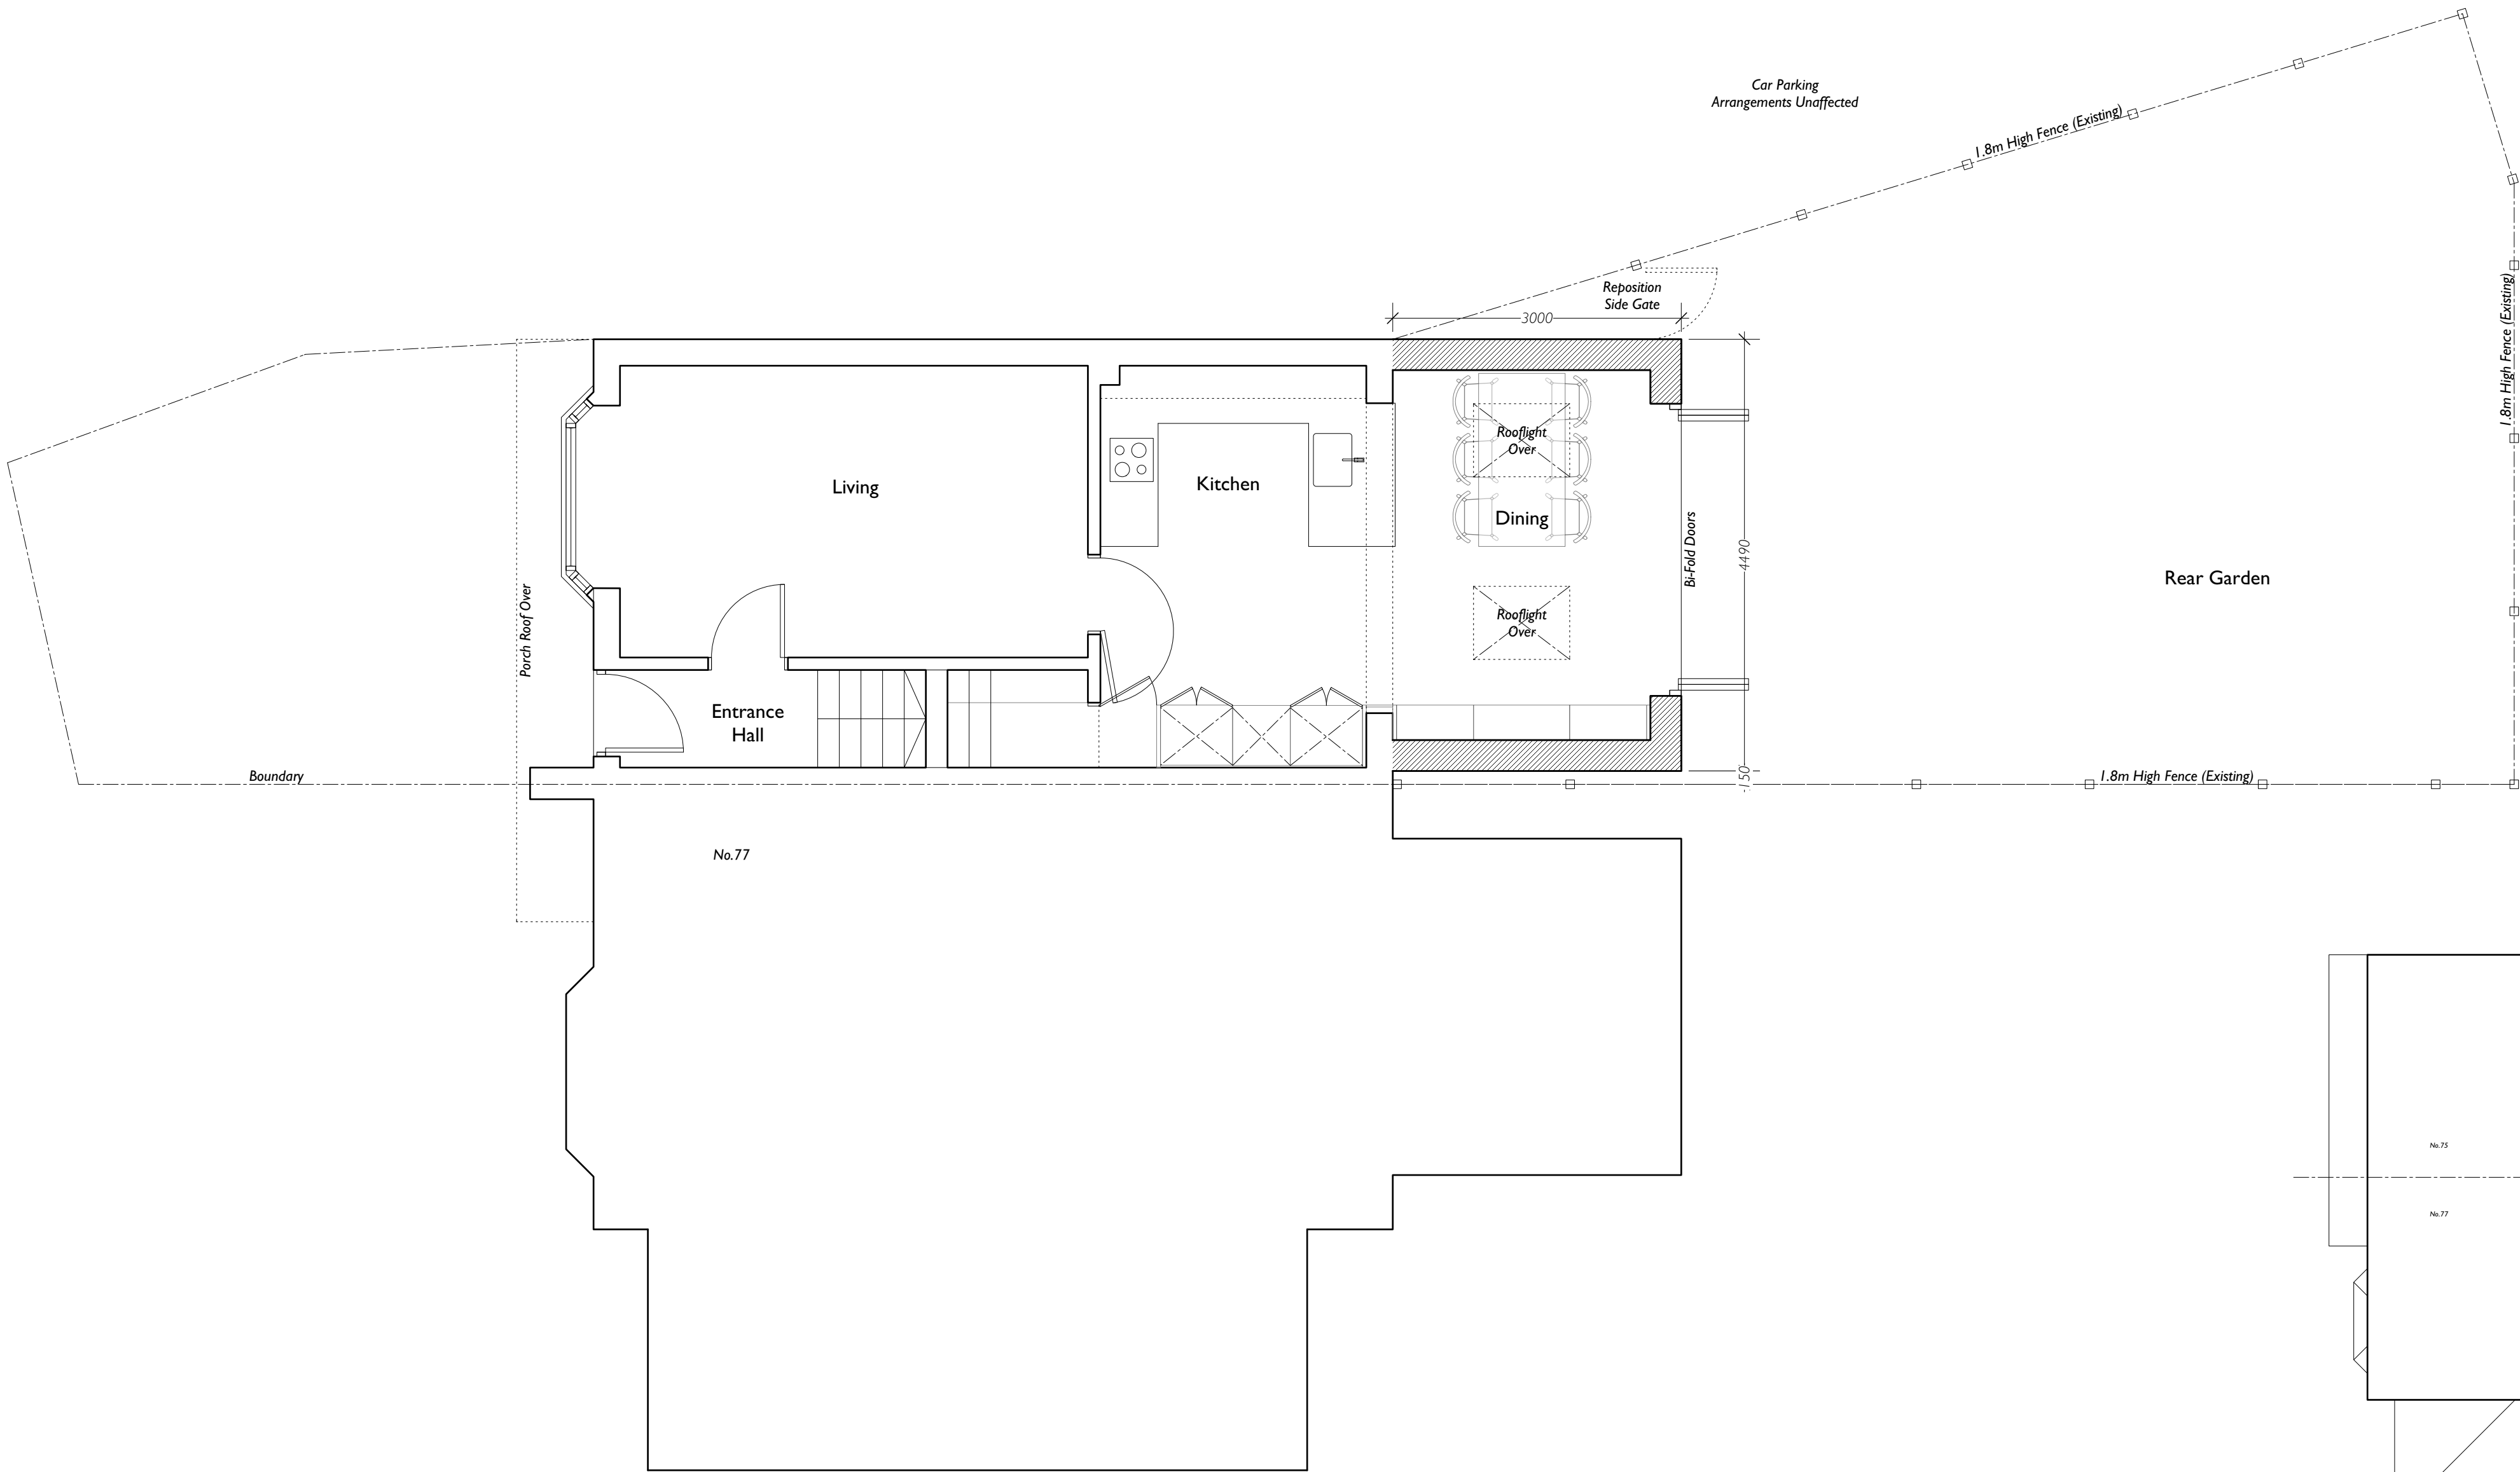 

Ground Floor (1:50)

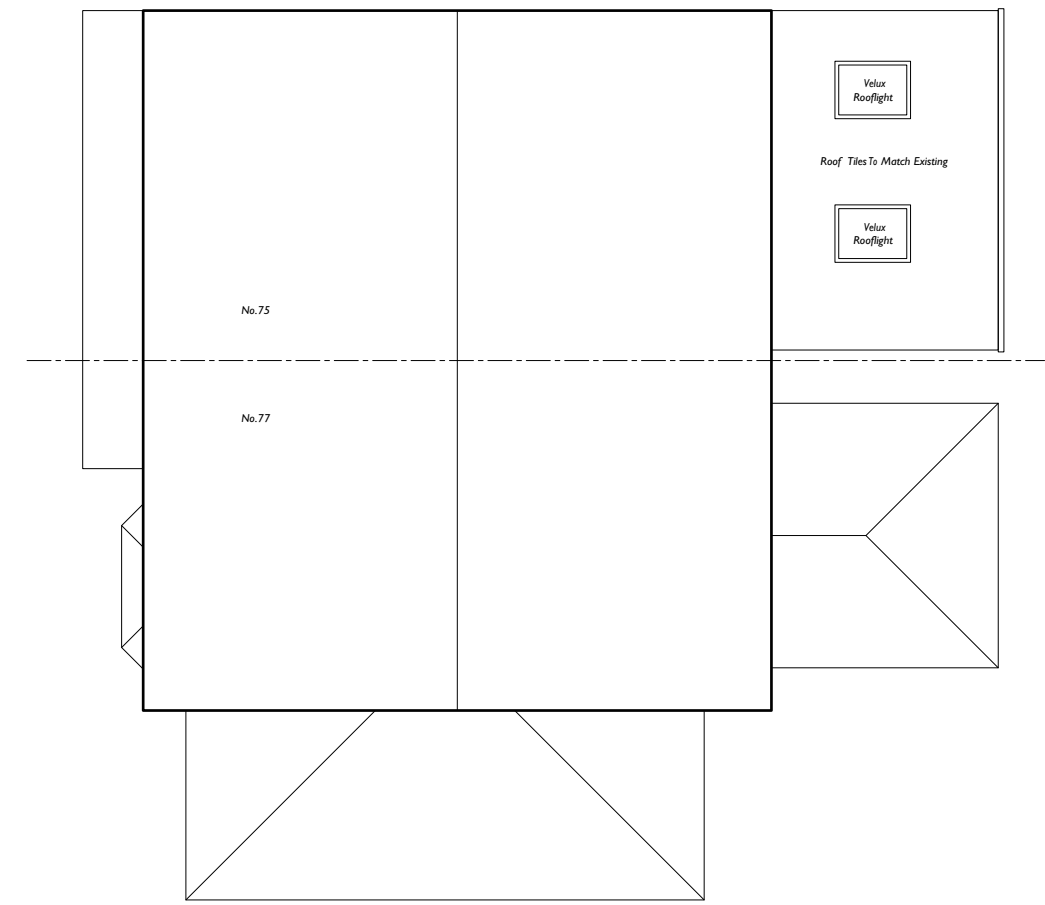

Roof Plan (1:100)

 

/ 19.05.26 Planning Issue
revision

Feneley Studio

+ (44) 01727 845202
www.feneleystudio.com

project
Symonds Road
location
75 Symonds Road
Hitchin
SG5 2JJ

status Planning

scale As Shown

date May 2026



drawing title
Proposed Plans + Elevations

drawing no. 2604_PI10
revision A