

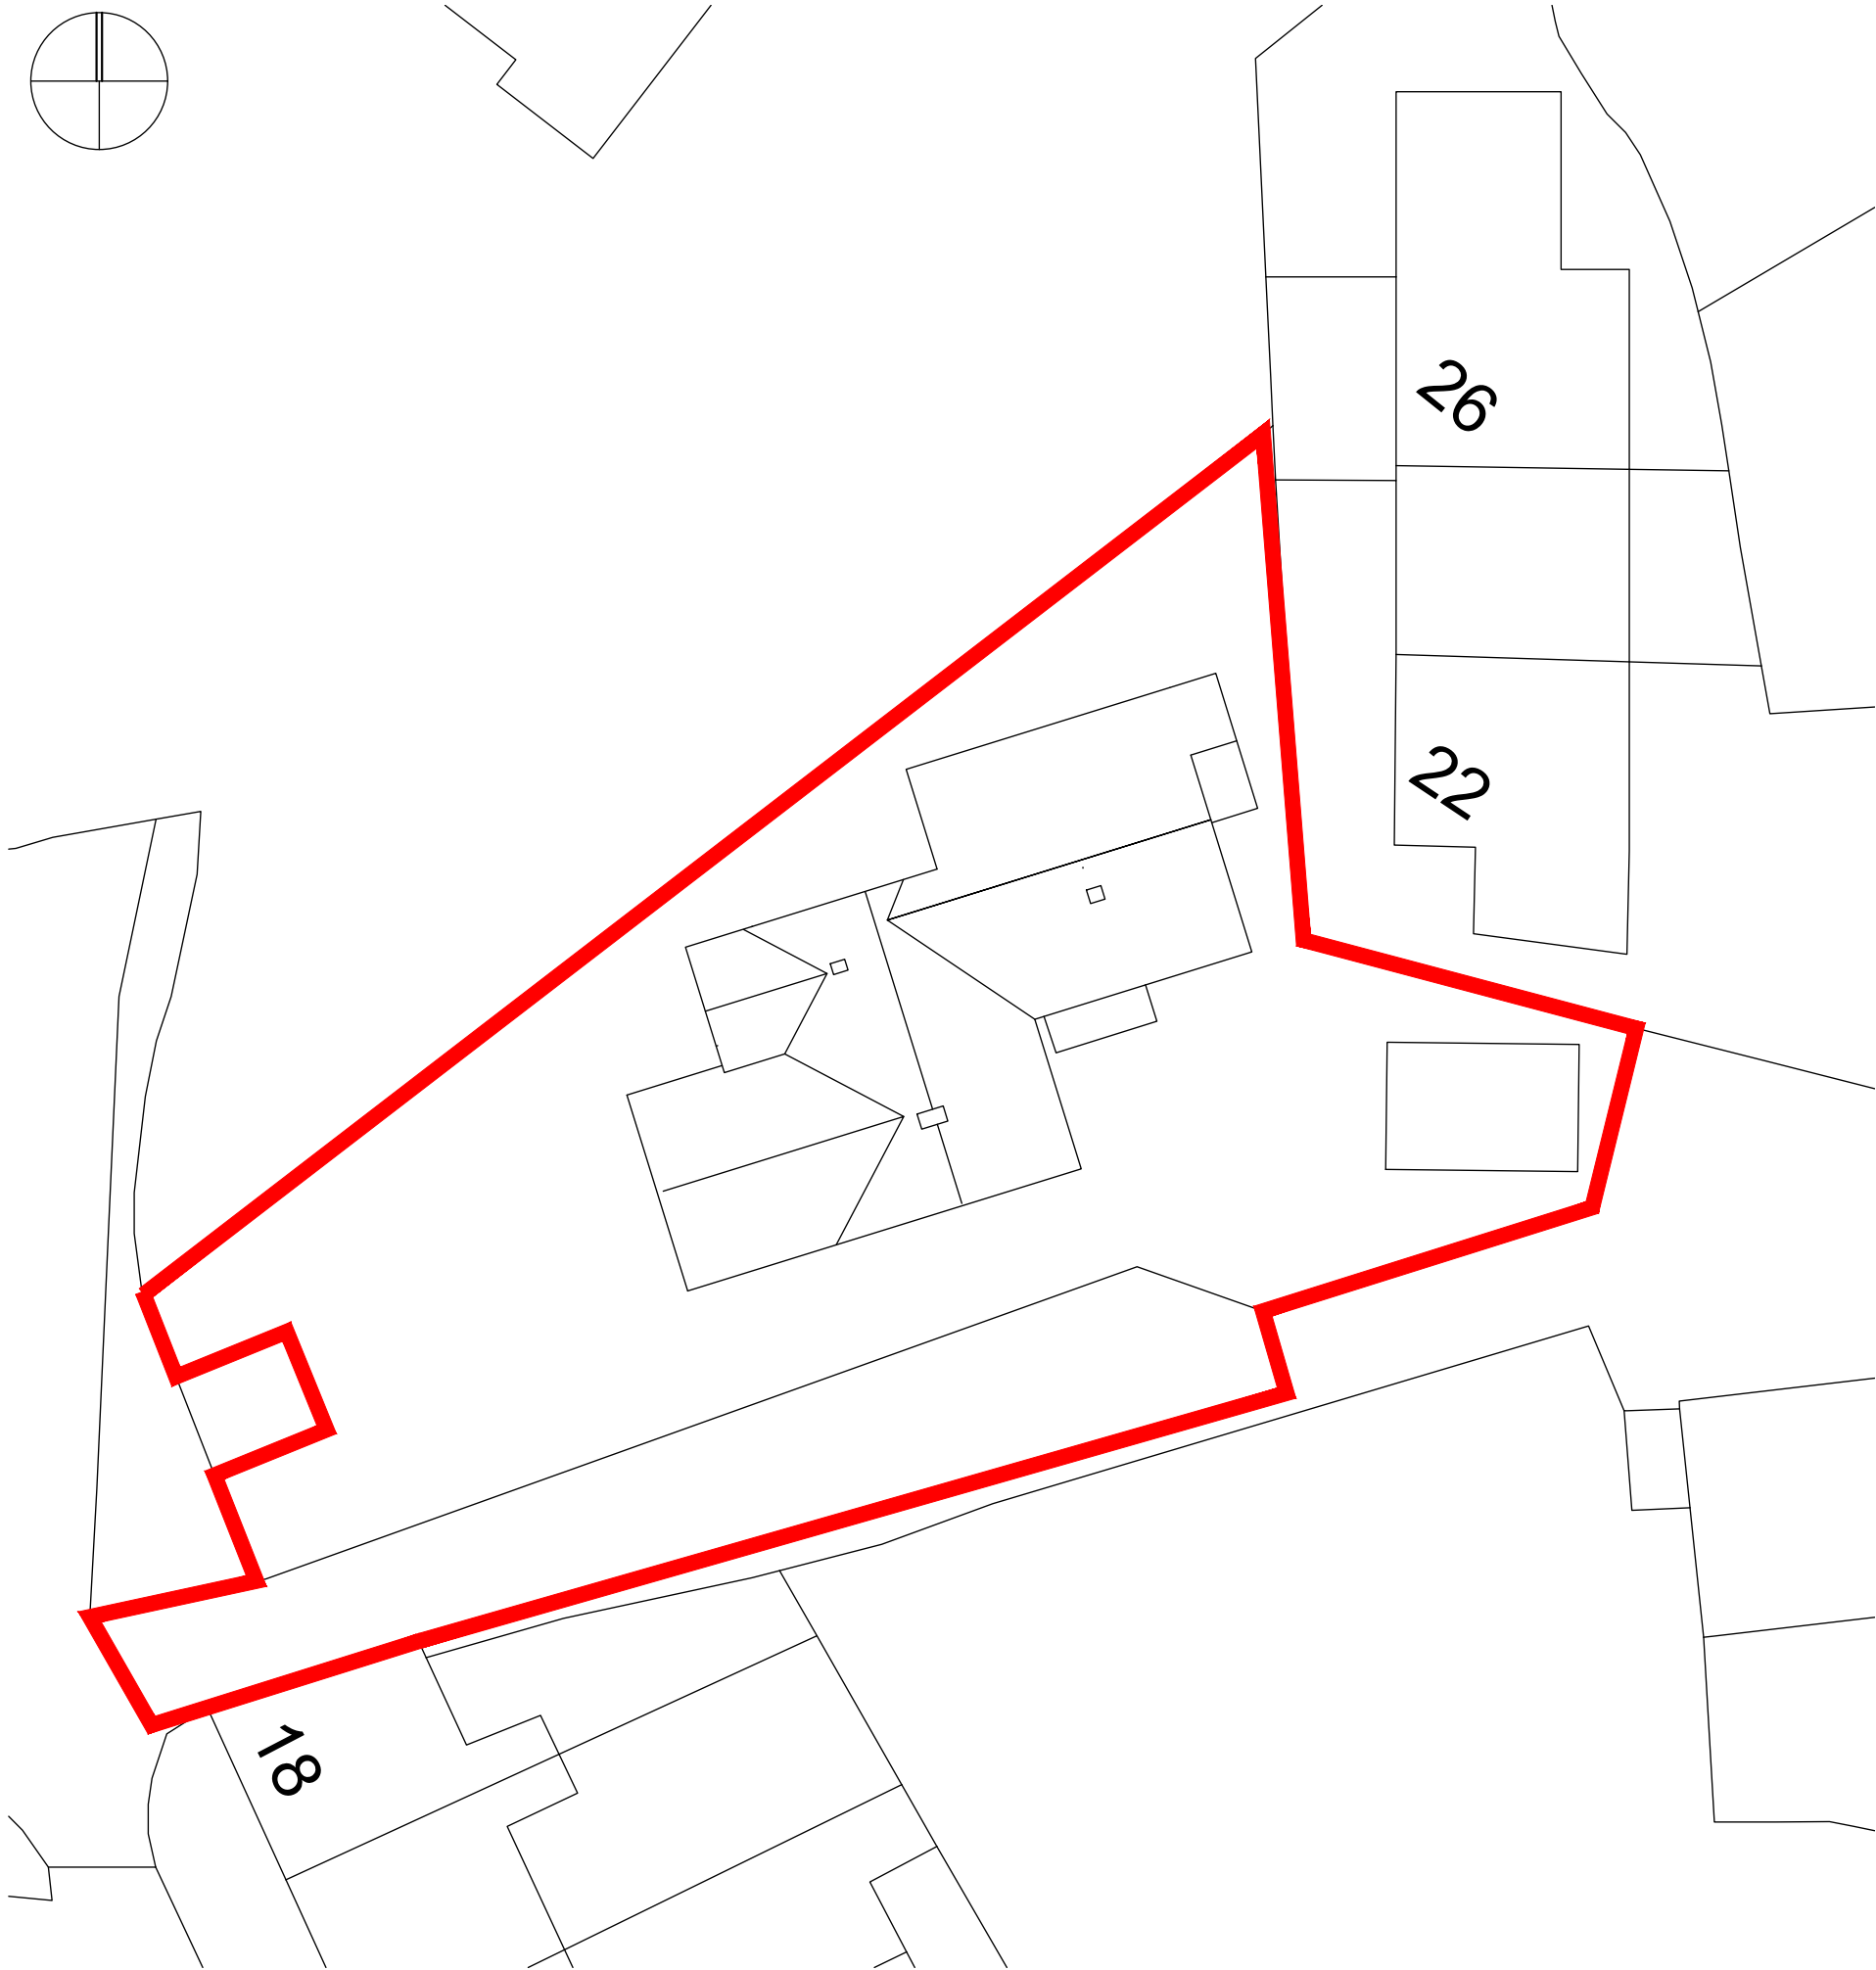


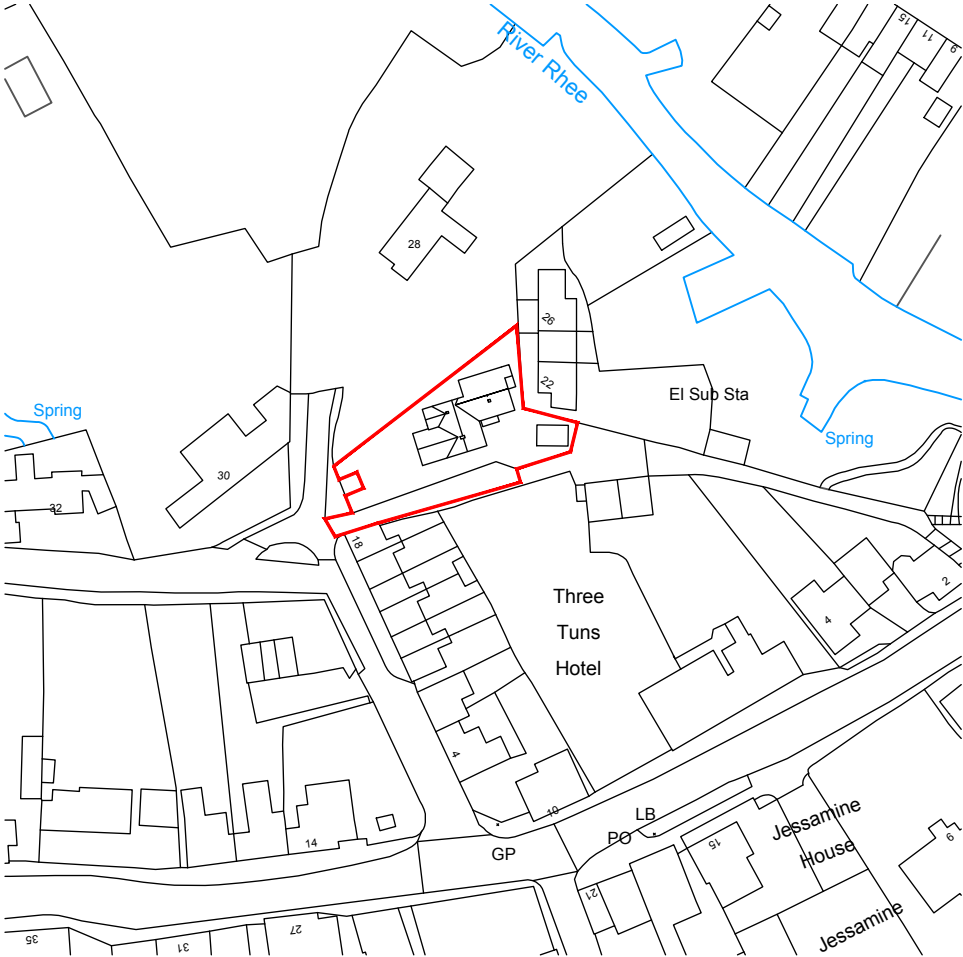

SITE PLAN 1:200

 

LOCATION PLAN 1:1250

- These drawings are for planning purposes only.  
- All measurements must be checked on site.



**Cambridge**  
Tel: 01223 967 997  
The Officers' Mess, Royston Road, Duxford,  
Cambridgeshire CB22 4QH

**Wells-next-the-Sea:**  
Tel: 01328 560 760  
The Sackhouse, Jicklings Yard,  
Wells-next-the-Sea, Norfolk NR23 1AU

Email: [info@studioKM.co.uk](mailto:info@studioKM.co.uk)  
[www.studiokm.co.uk](http://www.studiokm.co.uk)



**Client**  
**MR & MRS TILBE**

**Project Title**  
**BECKET'S**  
**20 HODWELL**  
**ASHWELL**  
**HERTS**  
**SG7 5QQ**

**Drawing Title**  
**PROPOSED SITE PLAN**  
**LOCATION PLAN**

**Scale**  
**1:200 / 1:1250 @A3**

|             |                   |
|-------------|-------------------|
| <b>Date</b> | <b>Checked by</b> |
| May 2026    | MF                |

|                    |             |
|--------------------|-------------|
| <b>Drawing No.</b> | <b>Rev.</b> |
| 21_148/PL 03       |             |

- This drawing is the copyright of studioKM -  
The drawing must not be reproduced, in whole or in part, or used for the  
execution of works without the express permission of studioKM.