



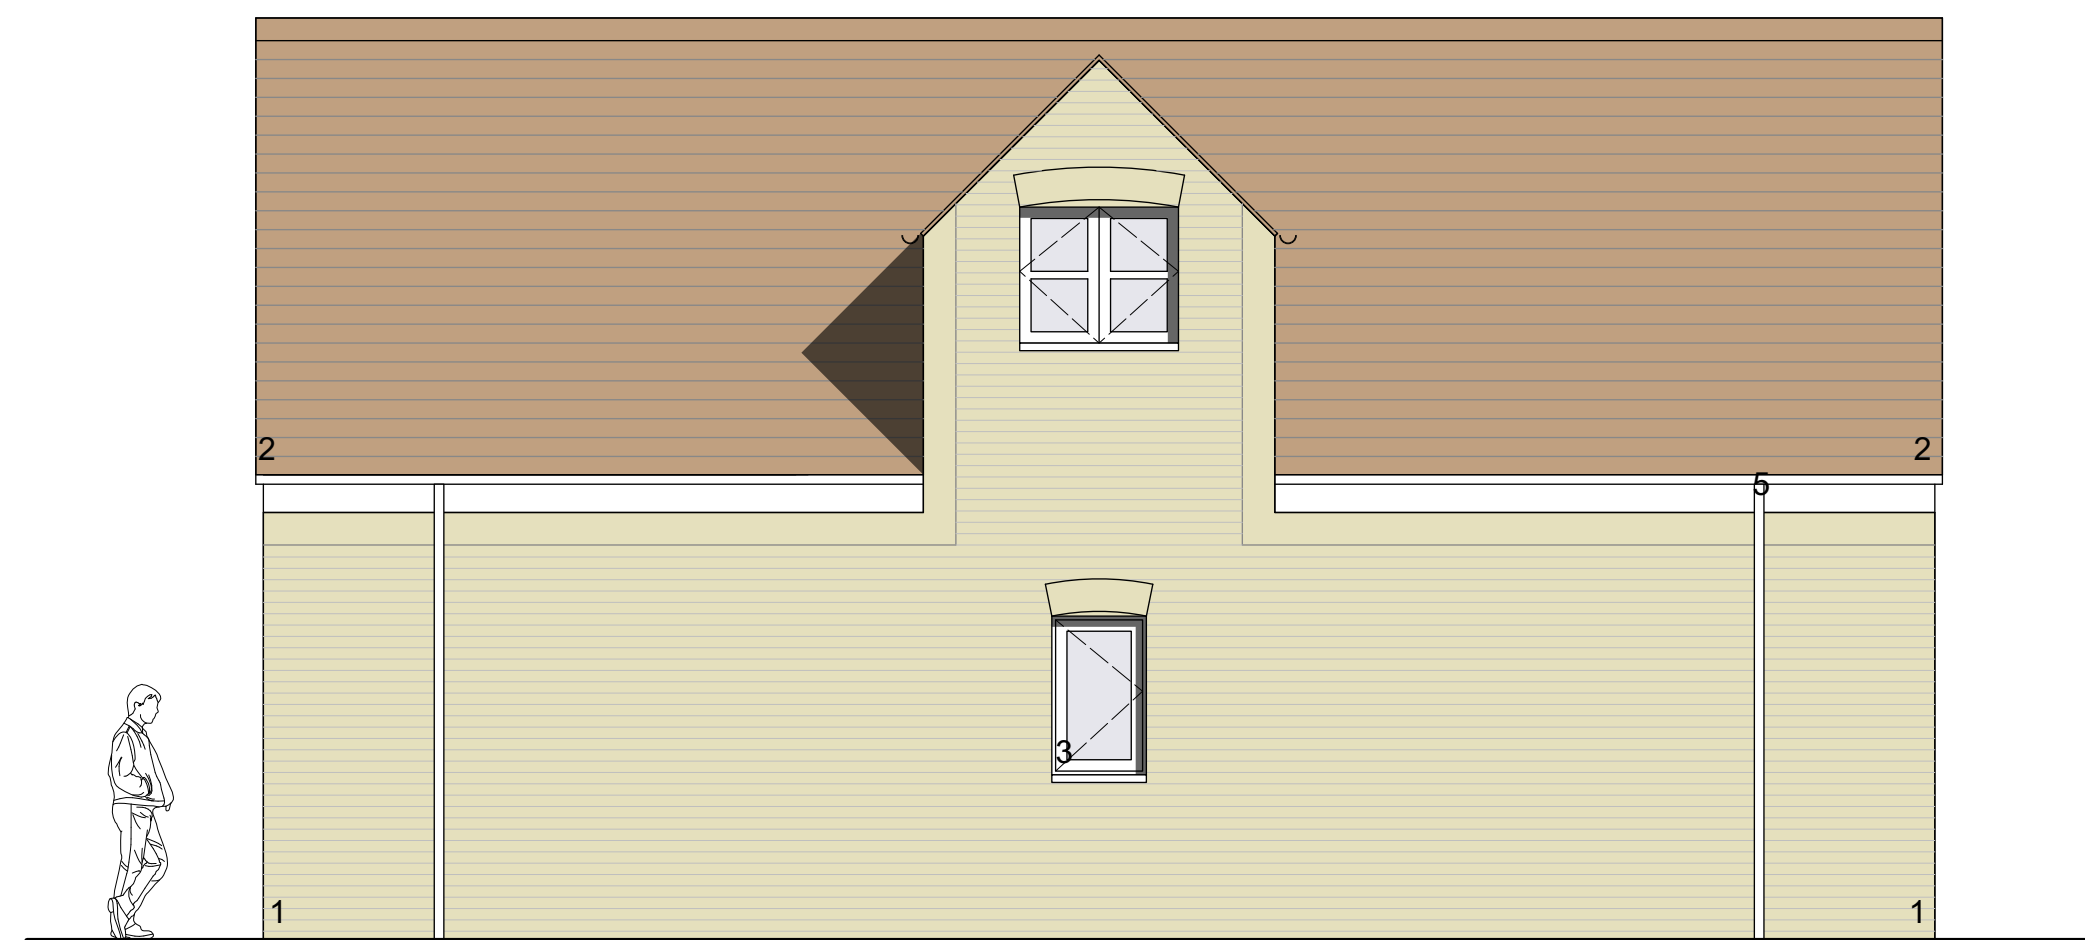

1 Side Elevation as Existing  
Scale: 1:50

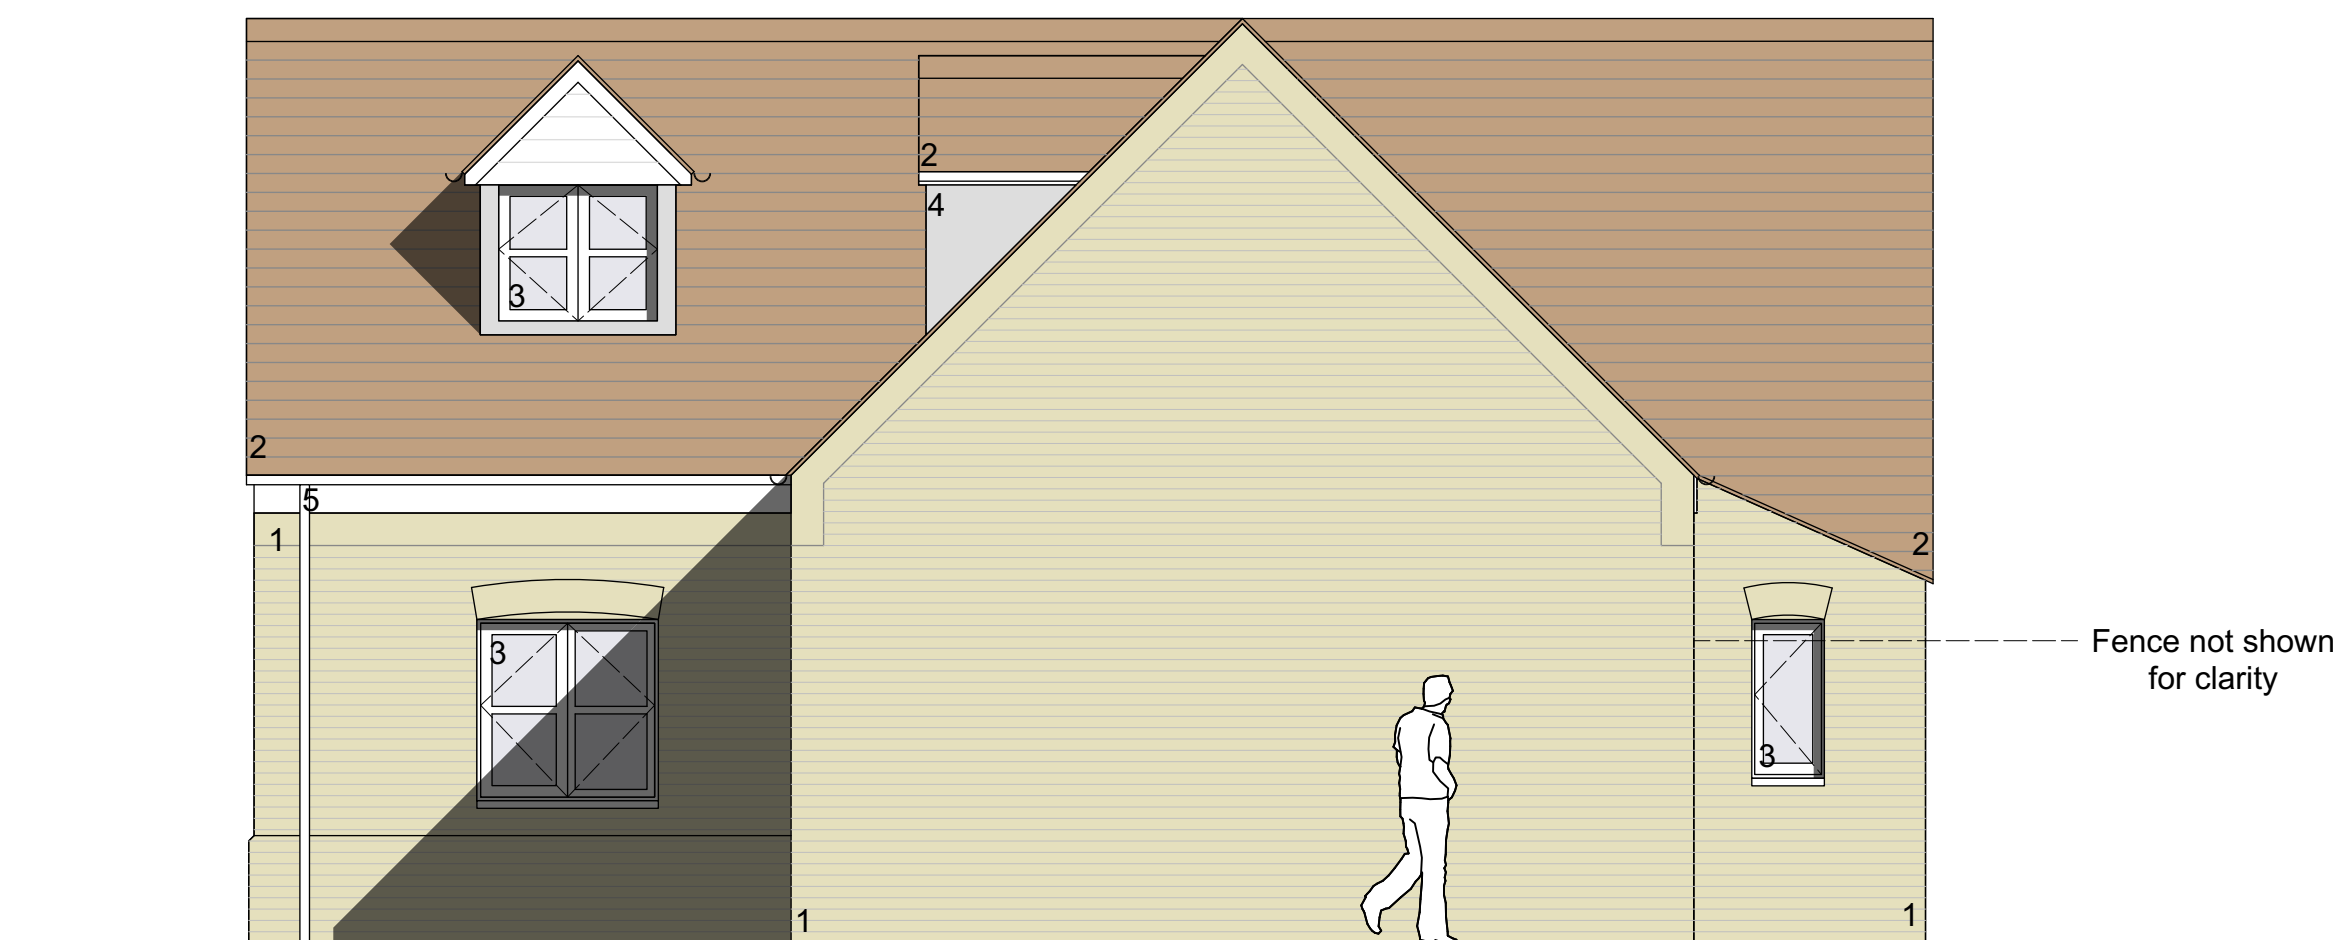

2 Rear Elevation as Existing  
Scale: 1:50



3 Side Elevation as Existing  
Scale: 1:50

0 1 2 3 4 5 M

#### MATERIALS LEGEND

1. Existing Brickwork (Buff)
2. Existing Clay Roof Tiles
3. Existing UPVC Windows (White)
4. Existing Dormer Leadwork
5. Plastic Rainwater Goods
6. UPVC/Glazed Doors (White)

Do not scale from this drawing - any discrepancies to be notified to the architect in writing.  
Drawing is issued for planning purposes only and should be read in conjunction with all issued information.  
This drawing is copyright and should not be reproduced without permission.

## BACKHOUSE JONES ARCHITECTS

Project: 20 Bradway, Whitwell  
Date: April 2025  
Stage: Planning  
Drawing Title: Elevations as Existing  
Drawing Number: DR-BWH-A-PL-200-02  
Scale: 1:50 @ A1 / 1:100 @ A3