


METRES
0 1 2 3 4 5
SCALE 1:1250




LOCATION PLAN 1:1250


METRES
0 5
SCALE 1: 100

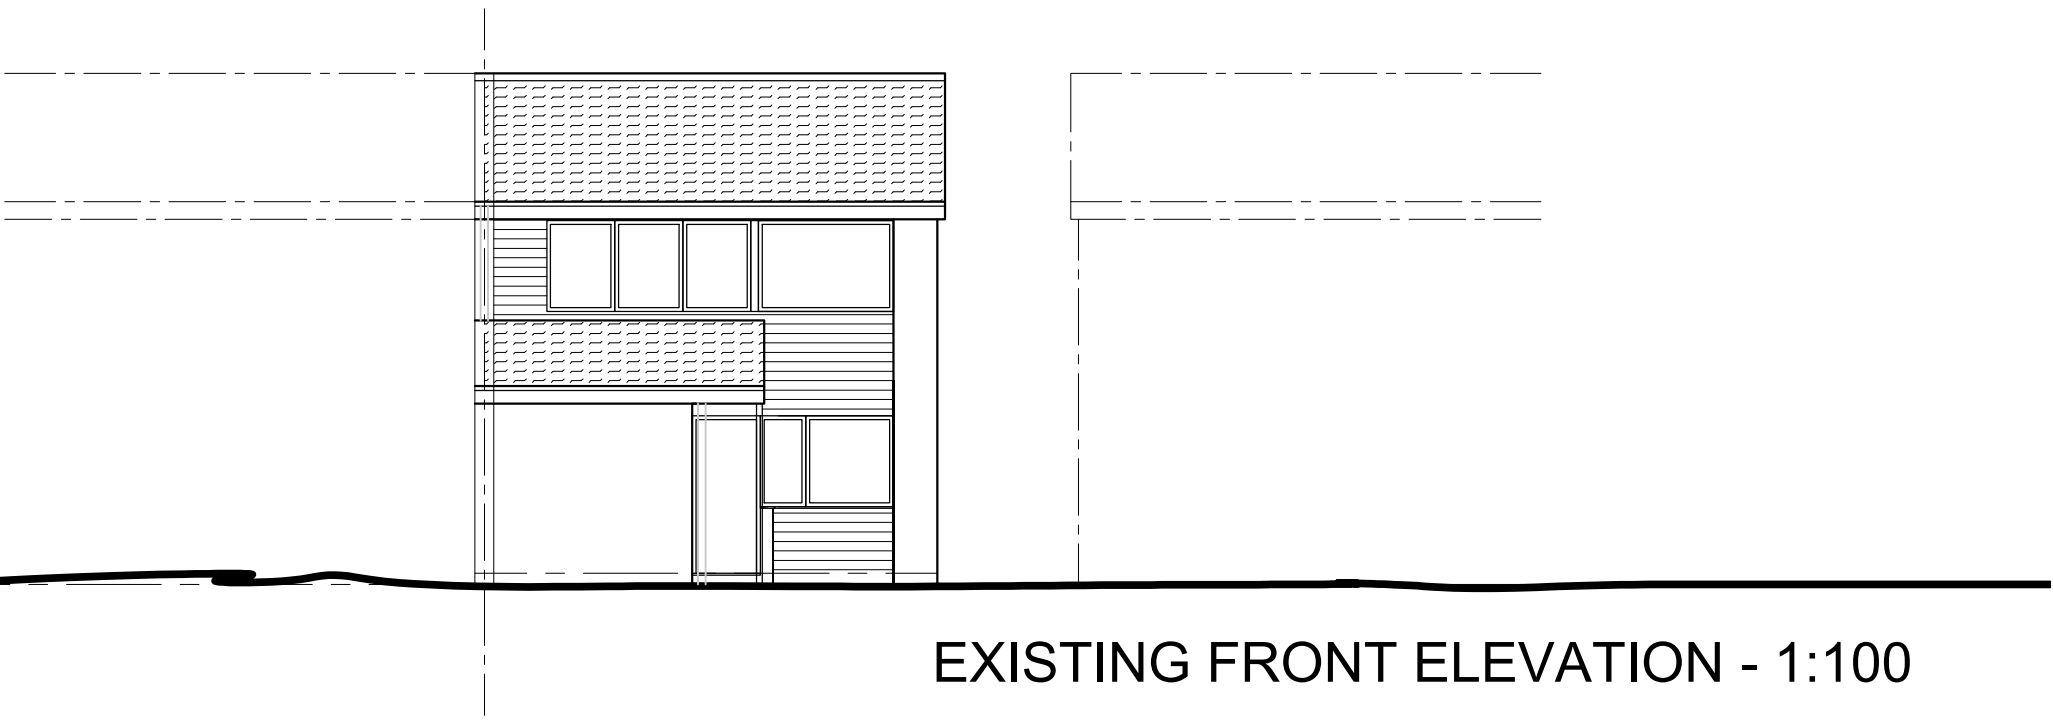


EXISTING FRONT ELEVATION - 1:100

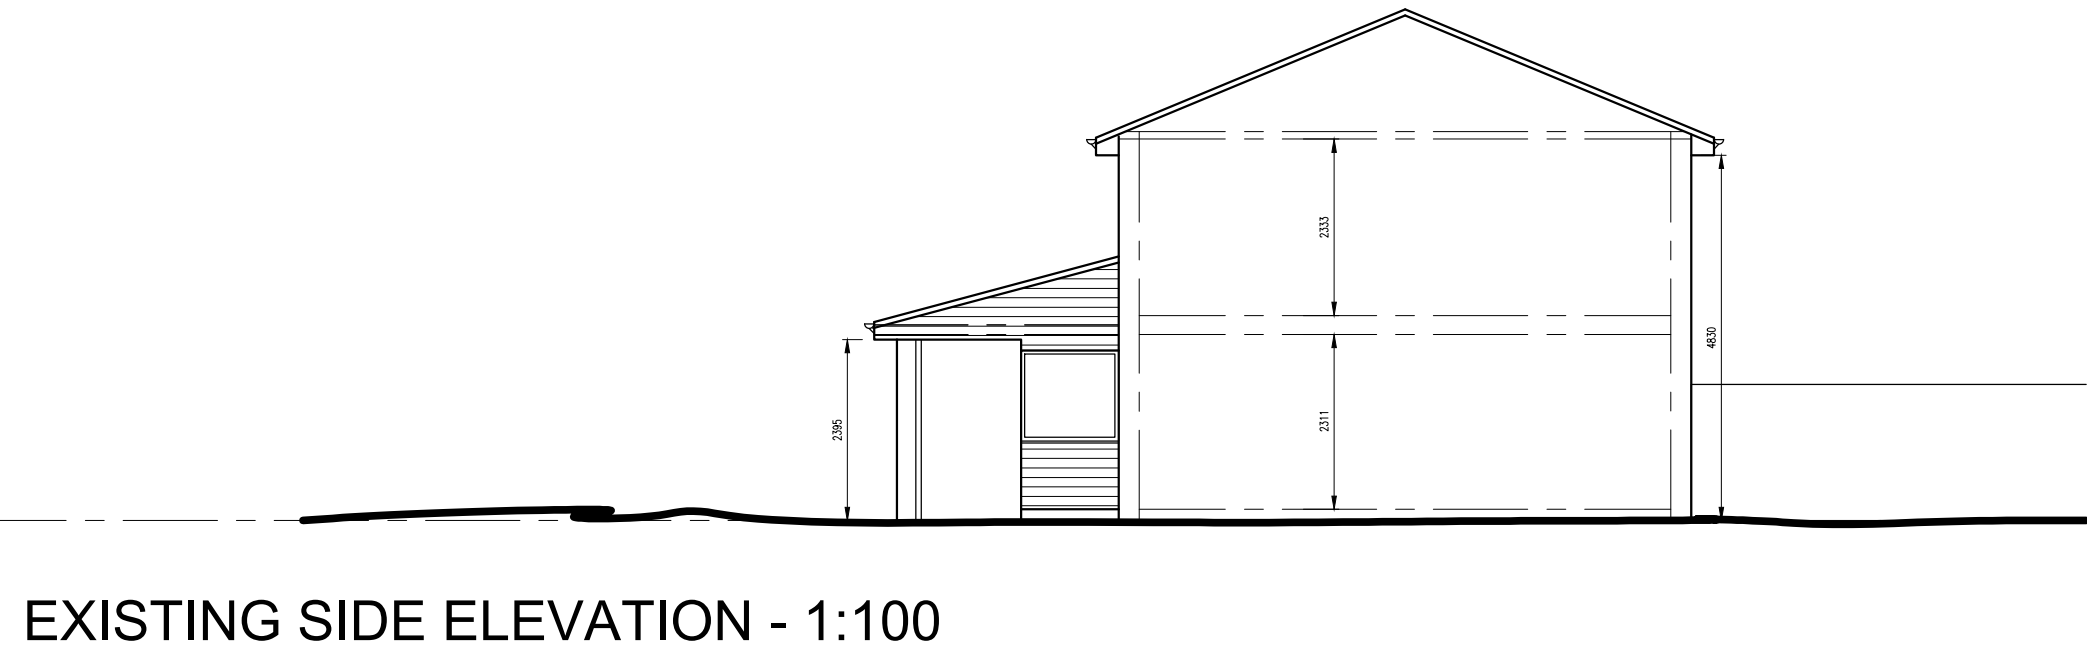

EXISTING SIDE ELEVATION - 1:100

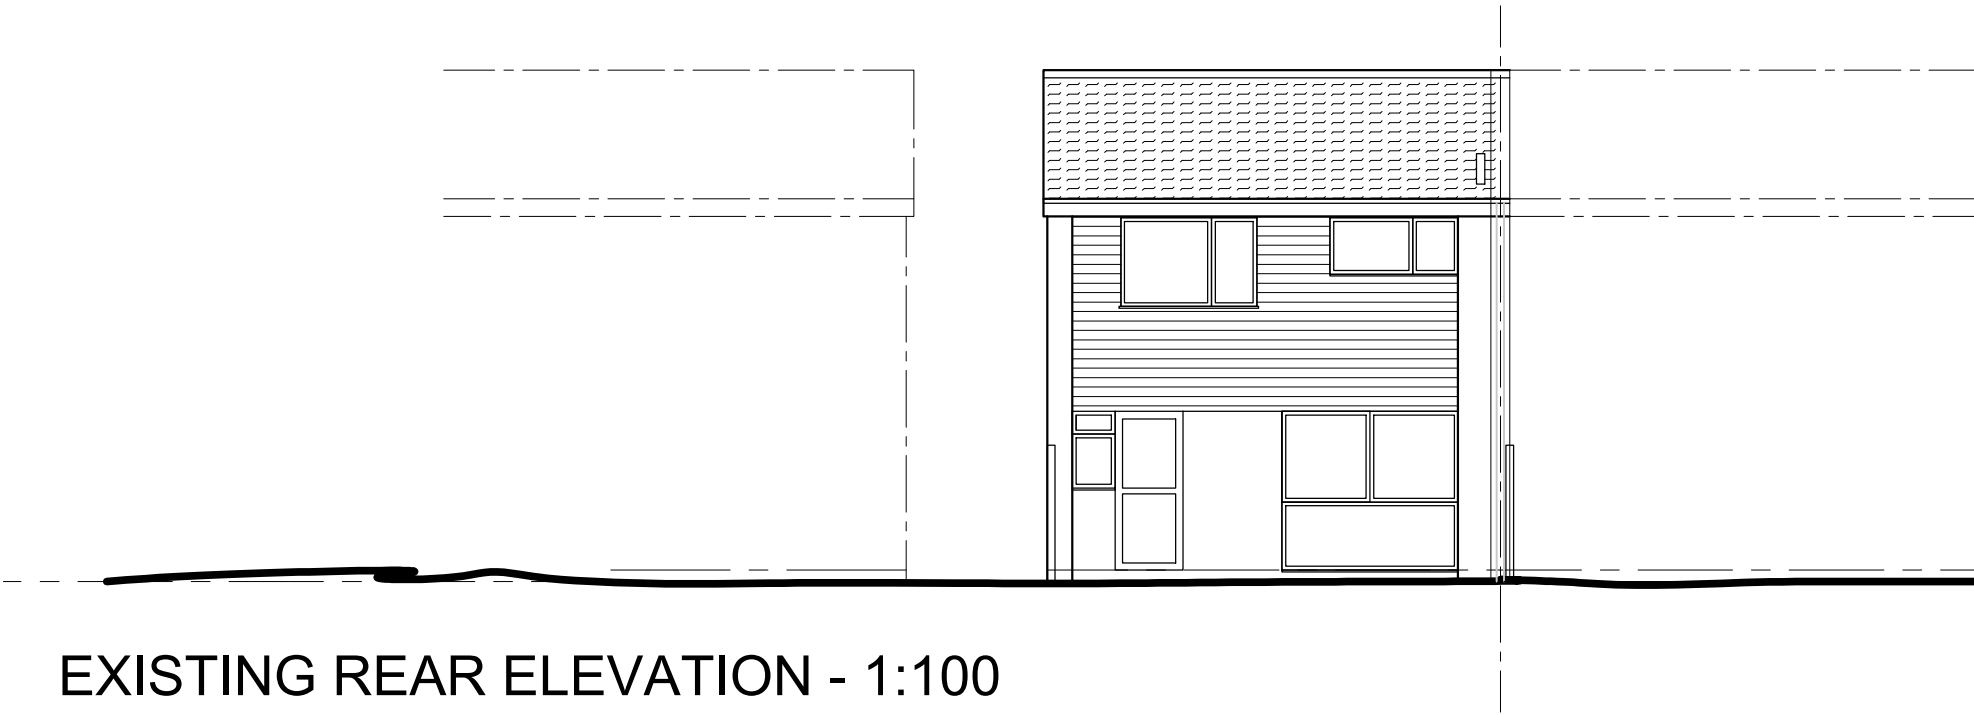


EXISTING REAR ELEVATION - 1:100

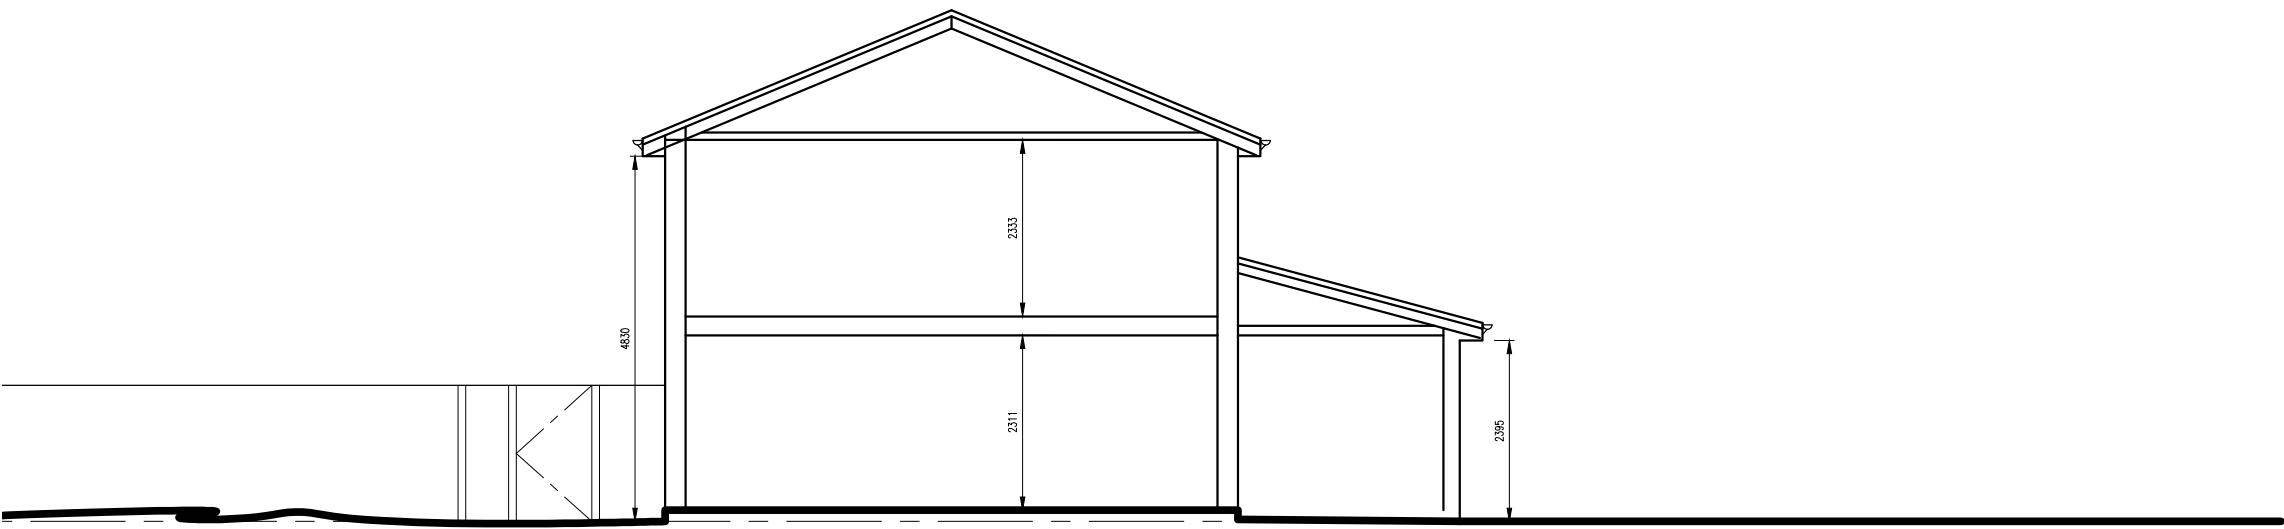


EXISTING SIDE ELEVATION - 1:100

0 5
METRES
SCALE 1: 50


METRES
0 1 2 3 4 5
SCALE 1: 200

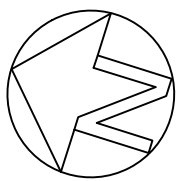

EXISTING SITE PLAN- 1:200

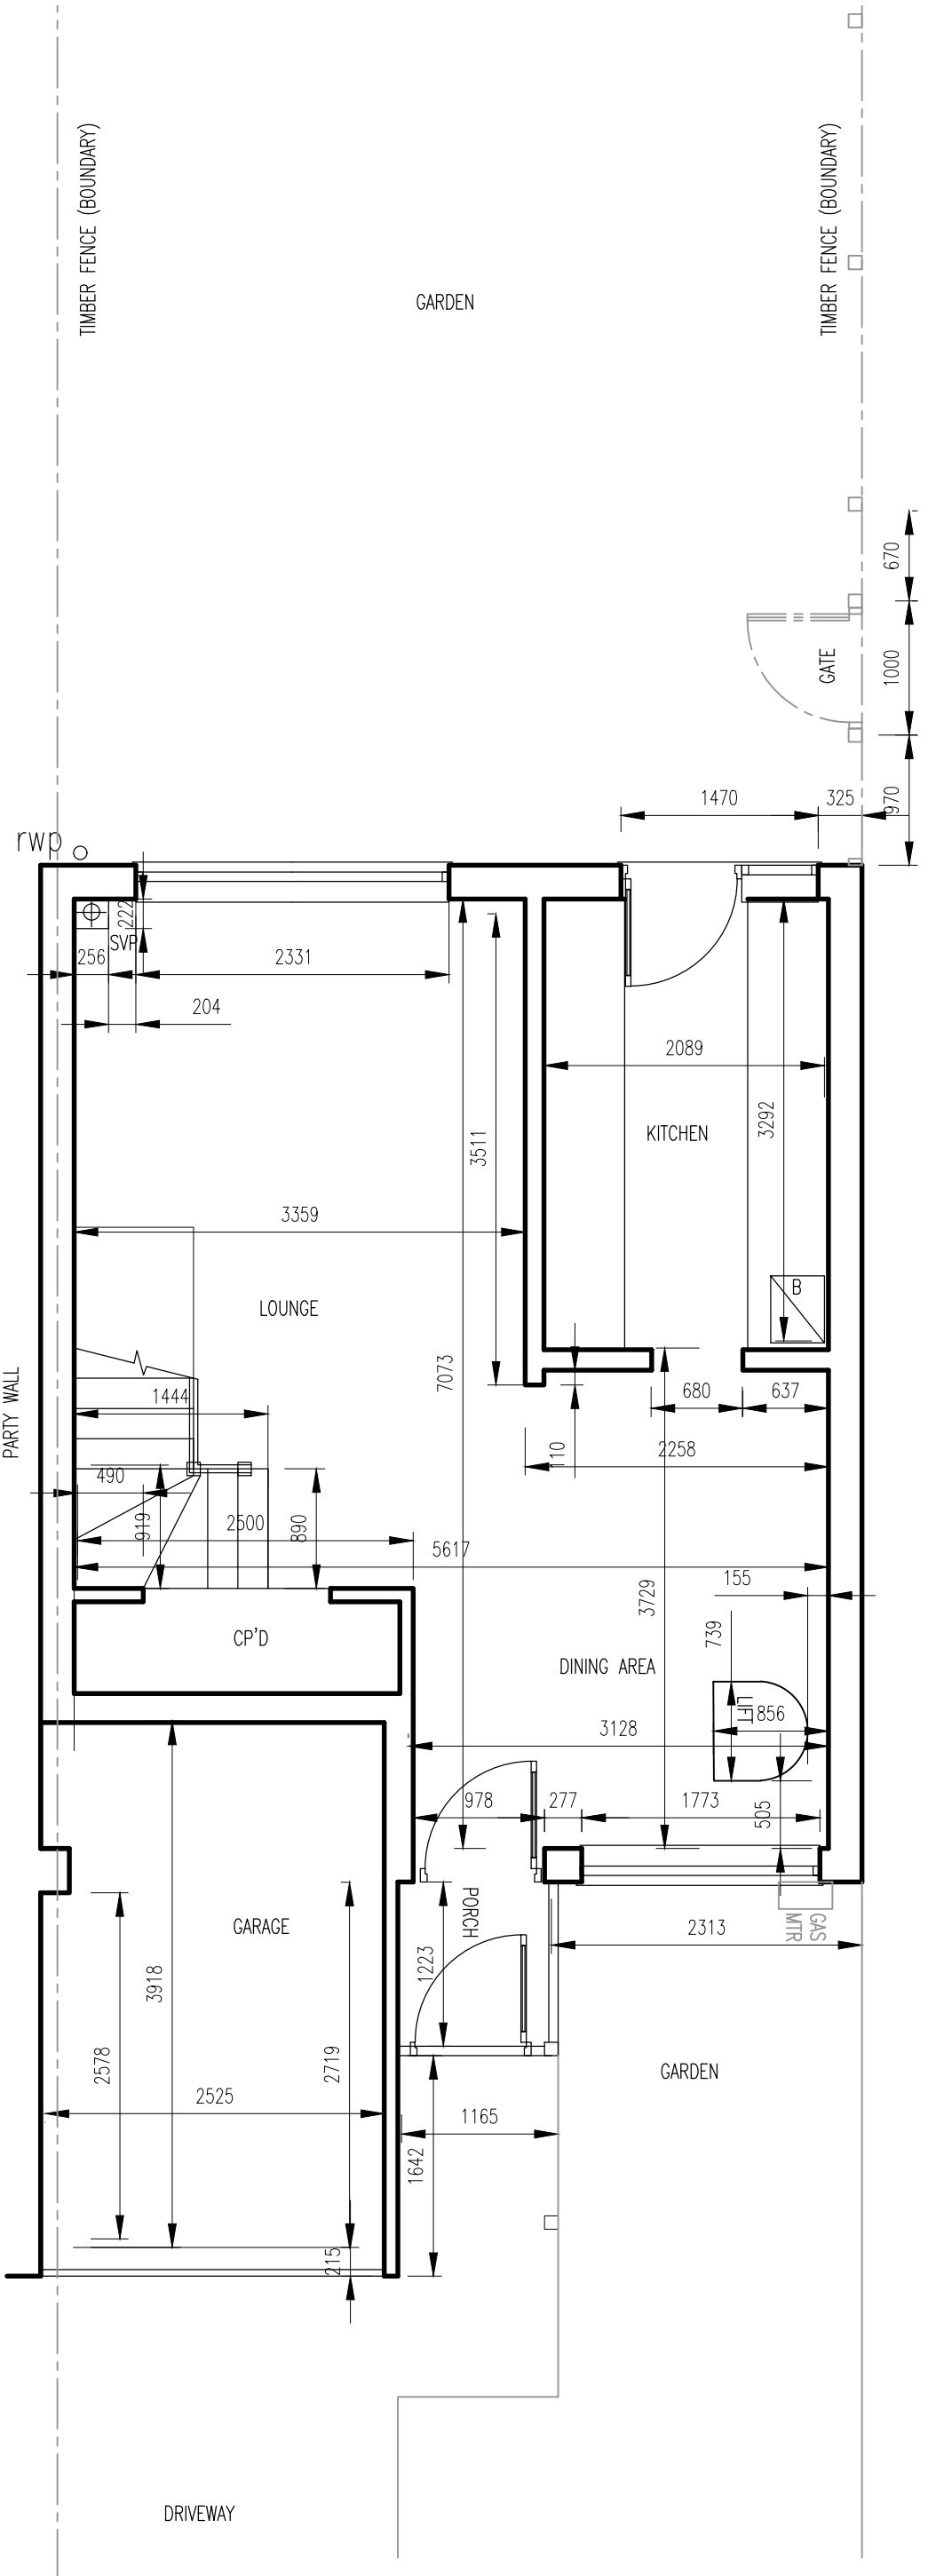

EXISTING GROUND FLOOR PLAN
- 1:50

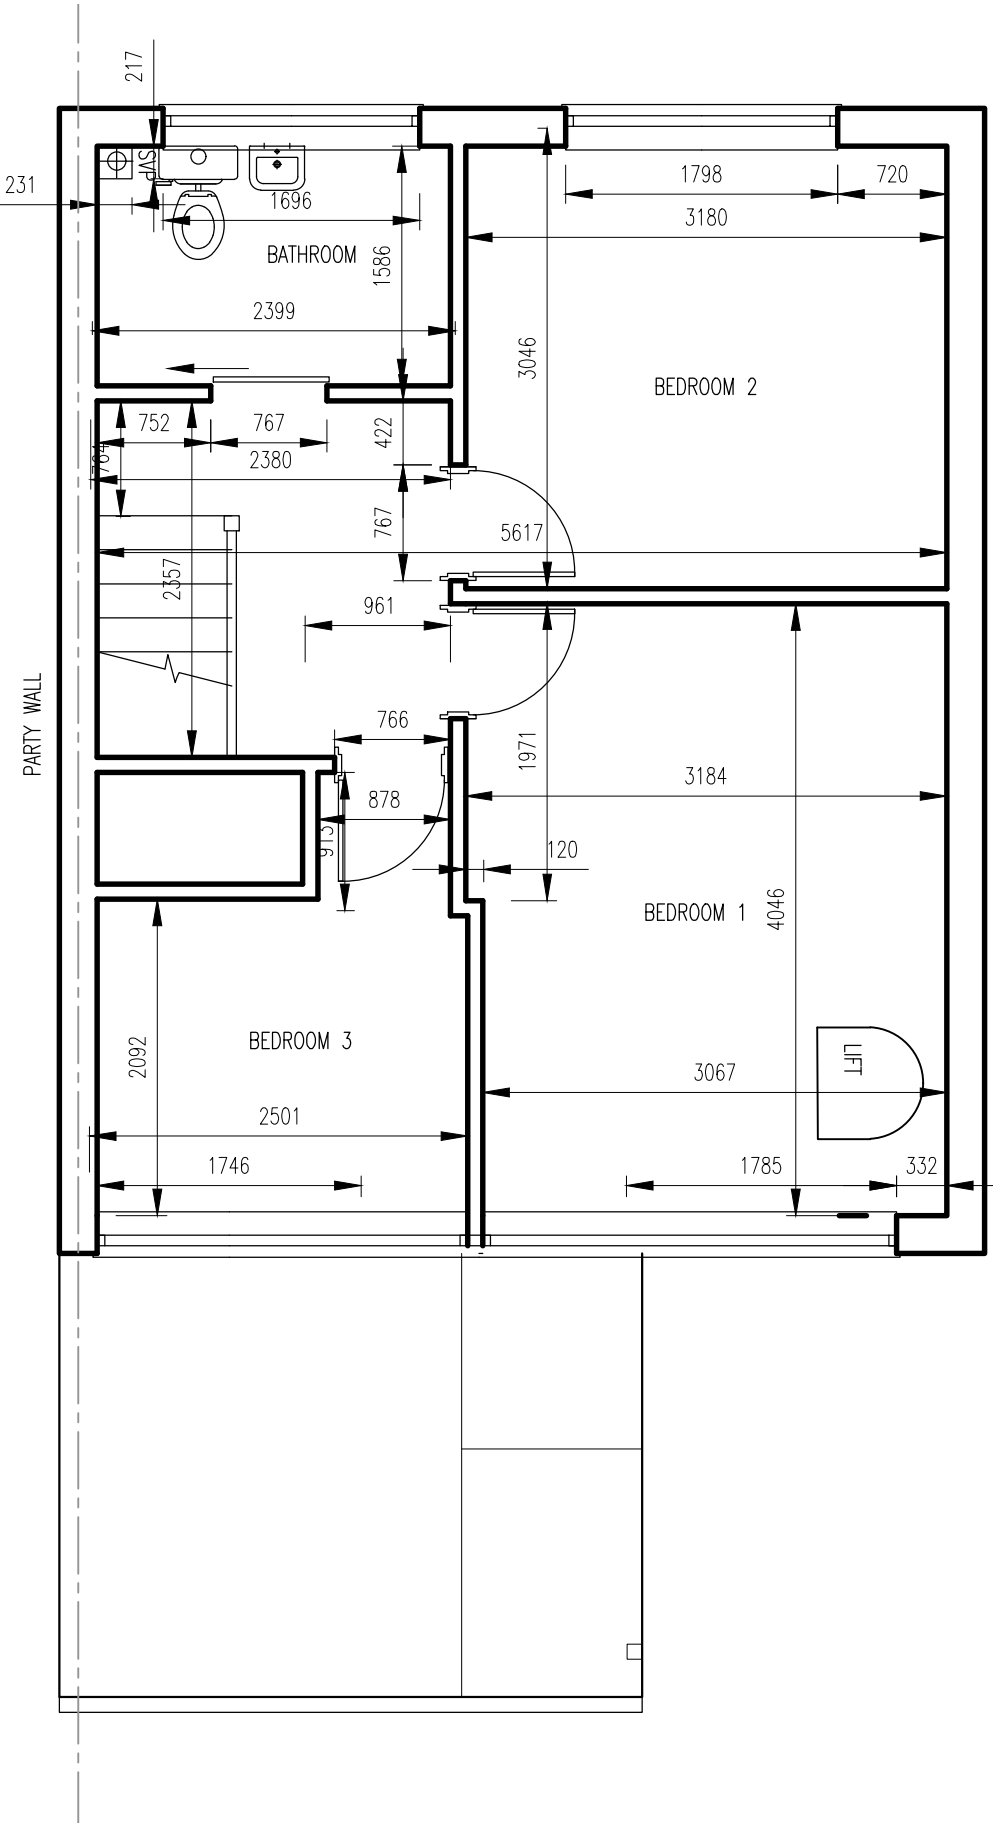

EXISTING FIRST FLOOR PLAN
- 1:50

© COPYRIGHT OF ARCHITECT		
ALL DIMENSIONS TO BE CHECKED ON SITE AND NOT SCALED FROM THIS DRAWING. ANY DISCREPANCIES FOUND ON SITE TO BE REPORTED TO THE ARCHITECT PRIOR TO CONSTRUCTION. PARTY WALL AGREEMENTS AND CDM REGULATIONS ALL AT THE CLIENTS RISK. COMMENCEMENT OF WORK ON SITE PRIOR TO TLA PLANS APPROVAL IS ENTIRELY AT THE OWNERS RISK.		
Rev	Amendment	Date:

Office 1
First Floor
11 Market Hill
Royston
Hertfordshire
SG8 9JL
e: cb.architect@outlook.com
t: 07908739837

Status:	PRELIMINARY / PLANNING	
Client:	A..DOYLE-MENEZEZ	
Site Address :	45 CHAUCER ROAD _ ROYSTON_SG8 5AP	

Drawing Title:		
AS EXISTING DRAWING/ EXTENSION & INT.ALT		
Drawing By:	CB	Date: 15/04/25
Drawing Reference:	ROY/CB/25/01	Revision: Scale: 1:100,1:50