

THIS DRAWING & ANY RESIGN THEREON IS THE COPYRIGHT OF INIGO ARCHITECTURE LTD AND MUST NOT BE REPRODUCED WITHOUT THEIR WRITTEN CONSENT.

ALL DIMENSIONS AND LEVELS ARE SUBJECT TO A THOROUGH AND ARCHITECTURAL SURVEY AND MUST NOT BE REPRODUCED WITHOUT THEIR WRITTEN CONSENT.

ALL TYPES OF STRUCTURAL COMPONENTS ARE TO BE REVIEWED BY A STRUCTURAL ENGINEER.

ELECTRICAL INSTALLATION OR MODIFICATIONS, MATERIALS AND WORKMANSHIP SHALL COMPLY WITH THE LATEST EDITIONS OF THE RELEVANT BRITISH STANDARDS AND C.O.P.'S AND ARE TO BE IN ACCORDANCE WITH THE LATEST EDITIONS OF THE RELEVANT BRITISH STANDARDS AND C.O.P.'S.

THE LOCAL WATER COMPANY REQUIRES THE CISE GUIDE AND C.O.P. FOR THE CURRENT BS SPECIFICATION. IN ADDITION THEY MUST COMPLY WITH THE LOCAL ELECTRICAL SUPPLY AUTHORITY, BRITISH TELECOM, THE BUILDING REGULATIONS LATEST AMENDMENTS.

PLEASE NOTE ELECTRICAL CONTRACTORS MUST BE MEMBERS OF THE NATIONAL INSPECTION COUNCIL FOR ELECTRICAL INSTALLATION & CONSIGNMENT (NICEIC) OR THE ELECTRICAL CONTRACTORS ASSOCIATION (ECSA).

MECHANICAL INSTALLATION OR MODIFICATION INCLUDING HEATING & HOT WATER SHALL COMPLY WITH THE LATEST EDITIONS OF THE RELEVANT BRITISH STANDARDS AND C.O.P.'S AND ARE TO BE IN ACCORDANCE WITH THE LATEST EDITIONS OF THE RELEVANT BRITISH STANDARDS AND C.O.P.'S.


THIS DRAWING SHOULD BE READ IN CONJUNCTION WITH ALL PLANS AND SPECIFICATIONS AND MUST NOT BE REPRODUCED WITHOUT THEIR WRITTEN CONSENT.

CDM Regulations 2007 : Designers' Notes on Significant Residual Risks

1.




L-01 | EXISTING REAR ELEVATION
SCALE 1:100

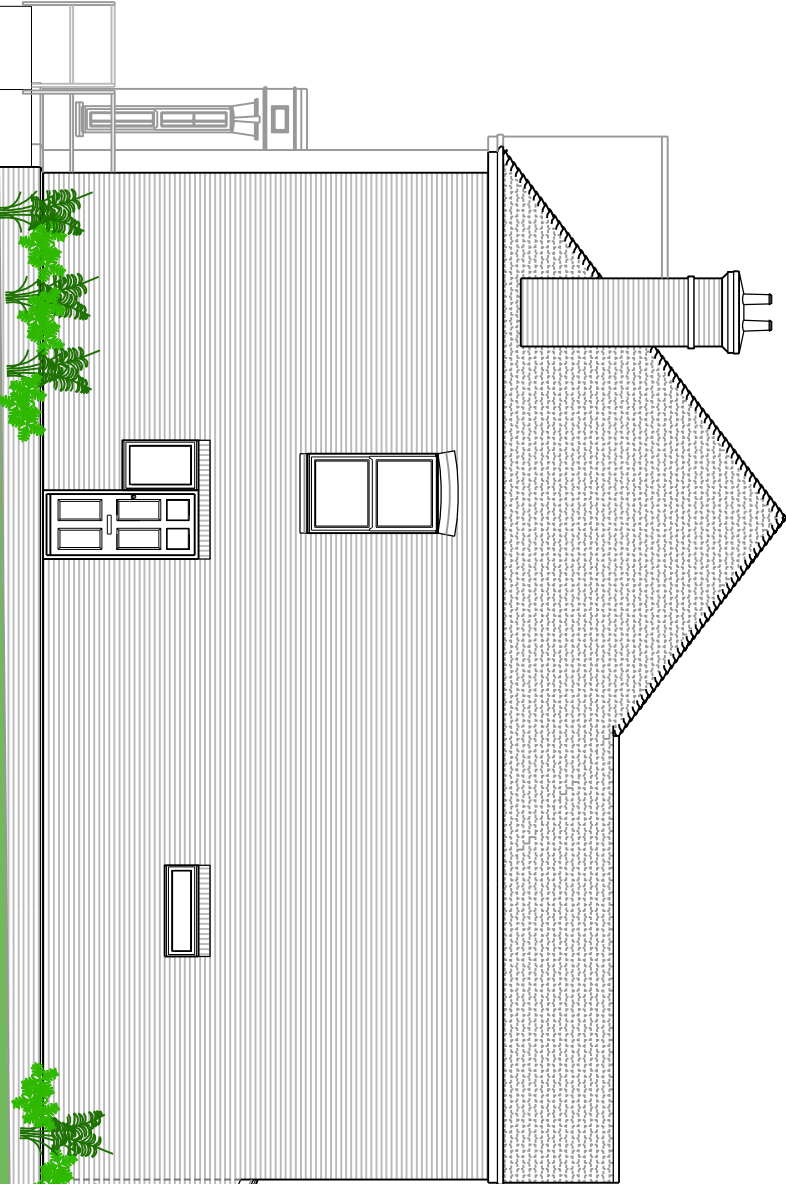


L-01 | EXISTING SIDE ELEVATION
SCALE 1:100



L-01 | EXISTING FRONT ELEVATION
SCALE 1:100

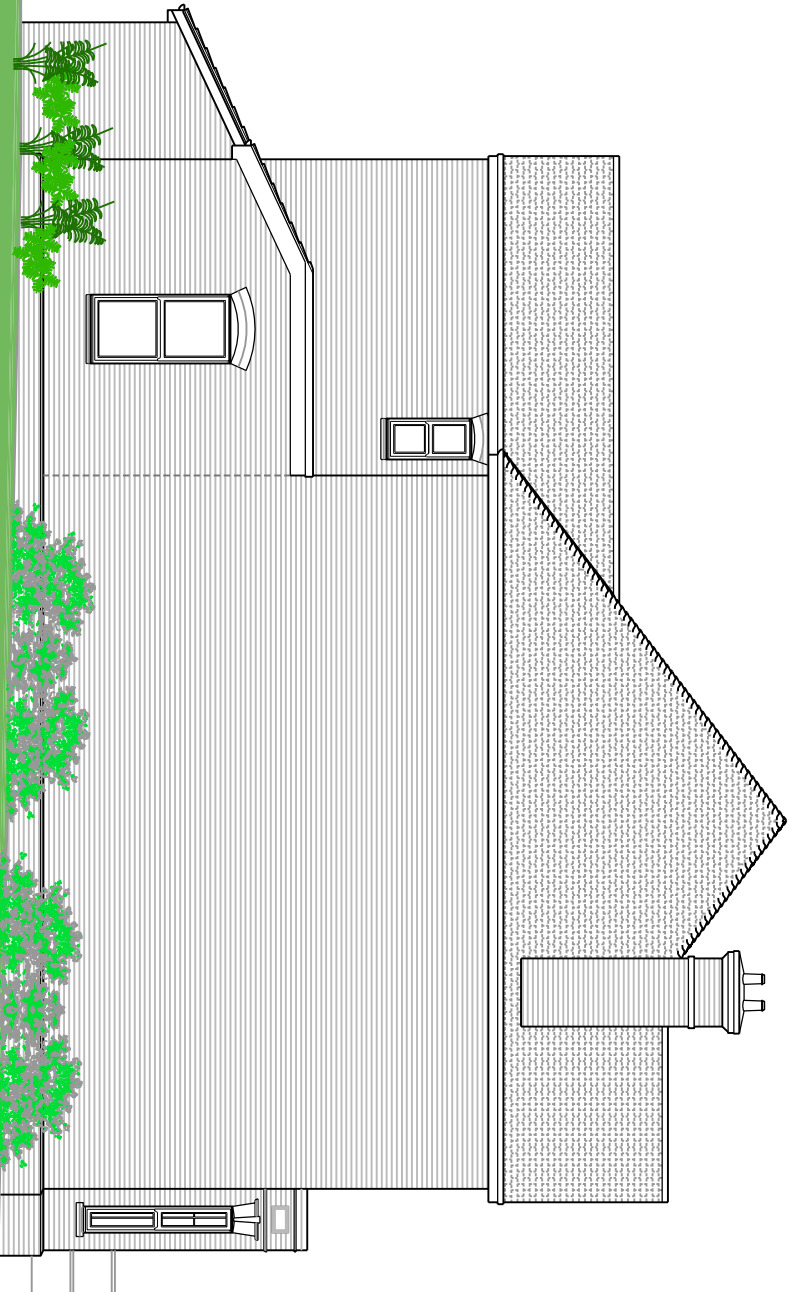

L-01 | EXISTING SIDE ELEVATION
SCALE 1:100

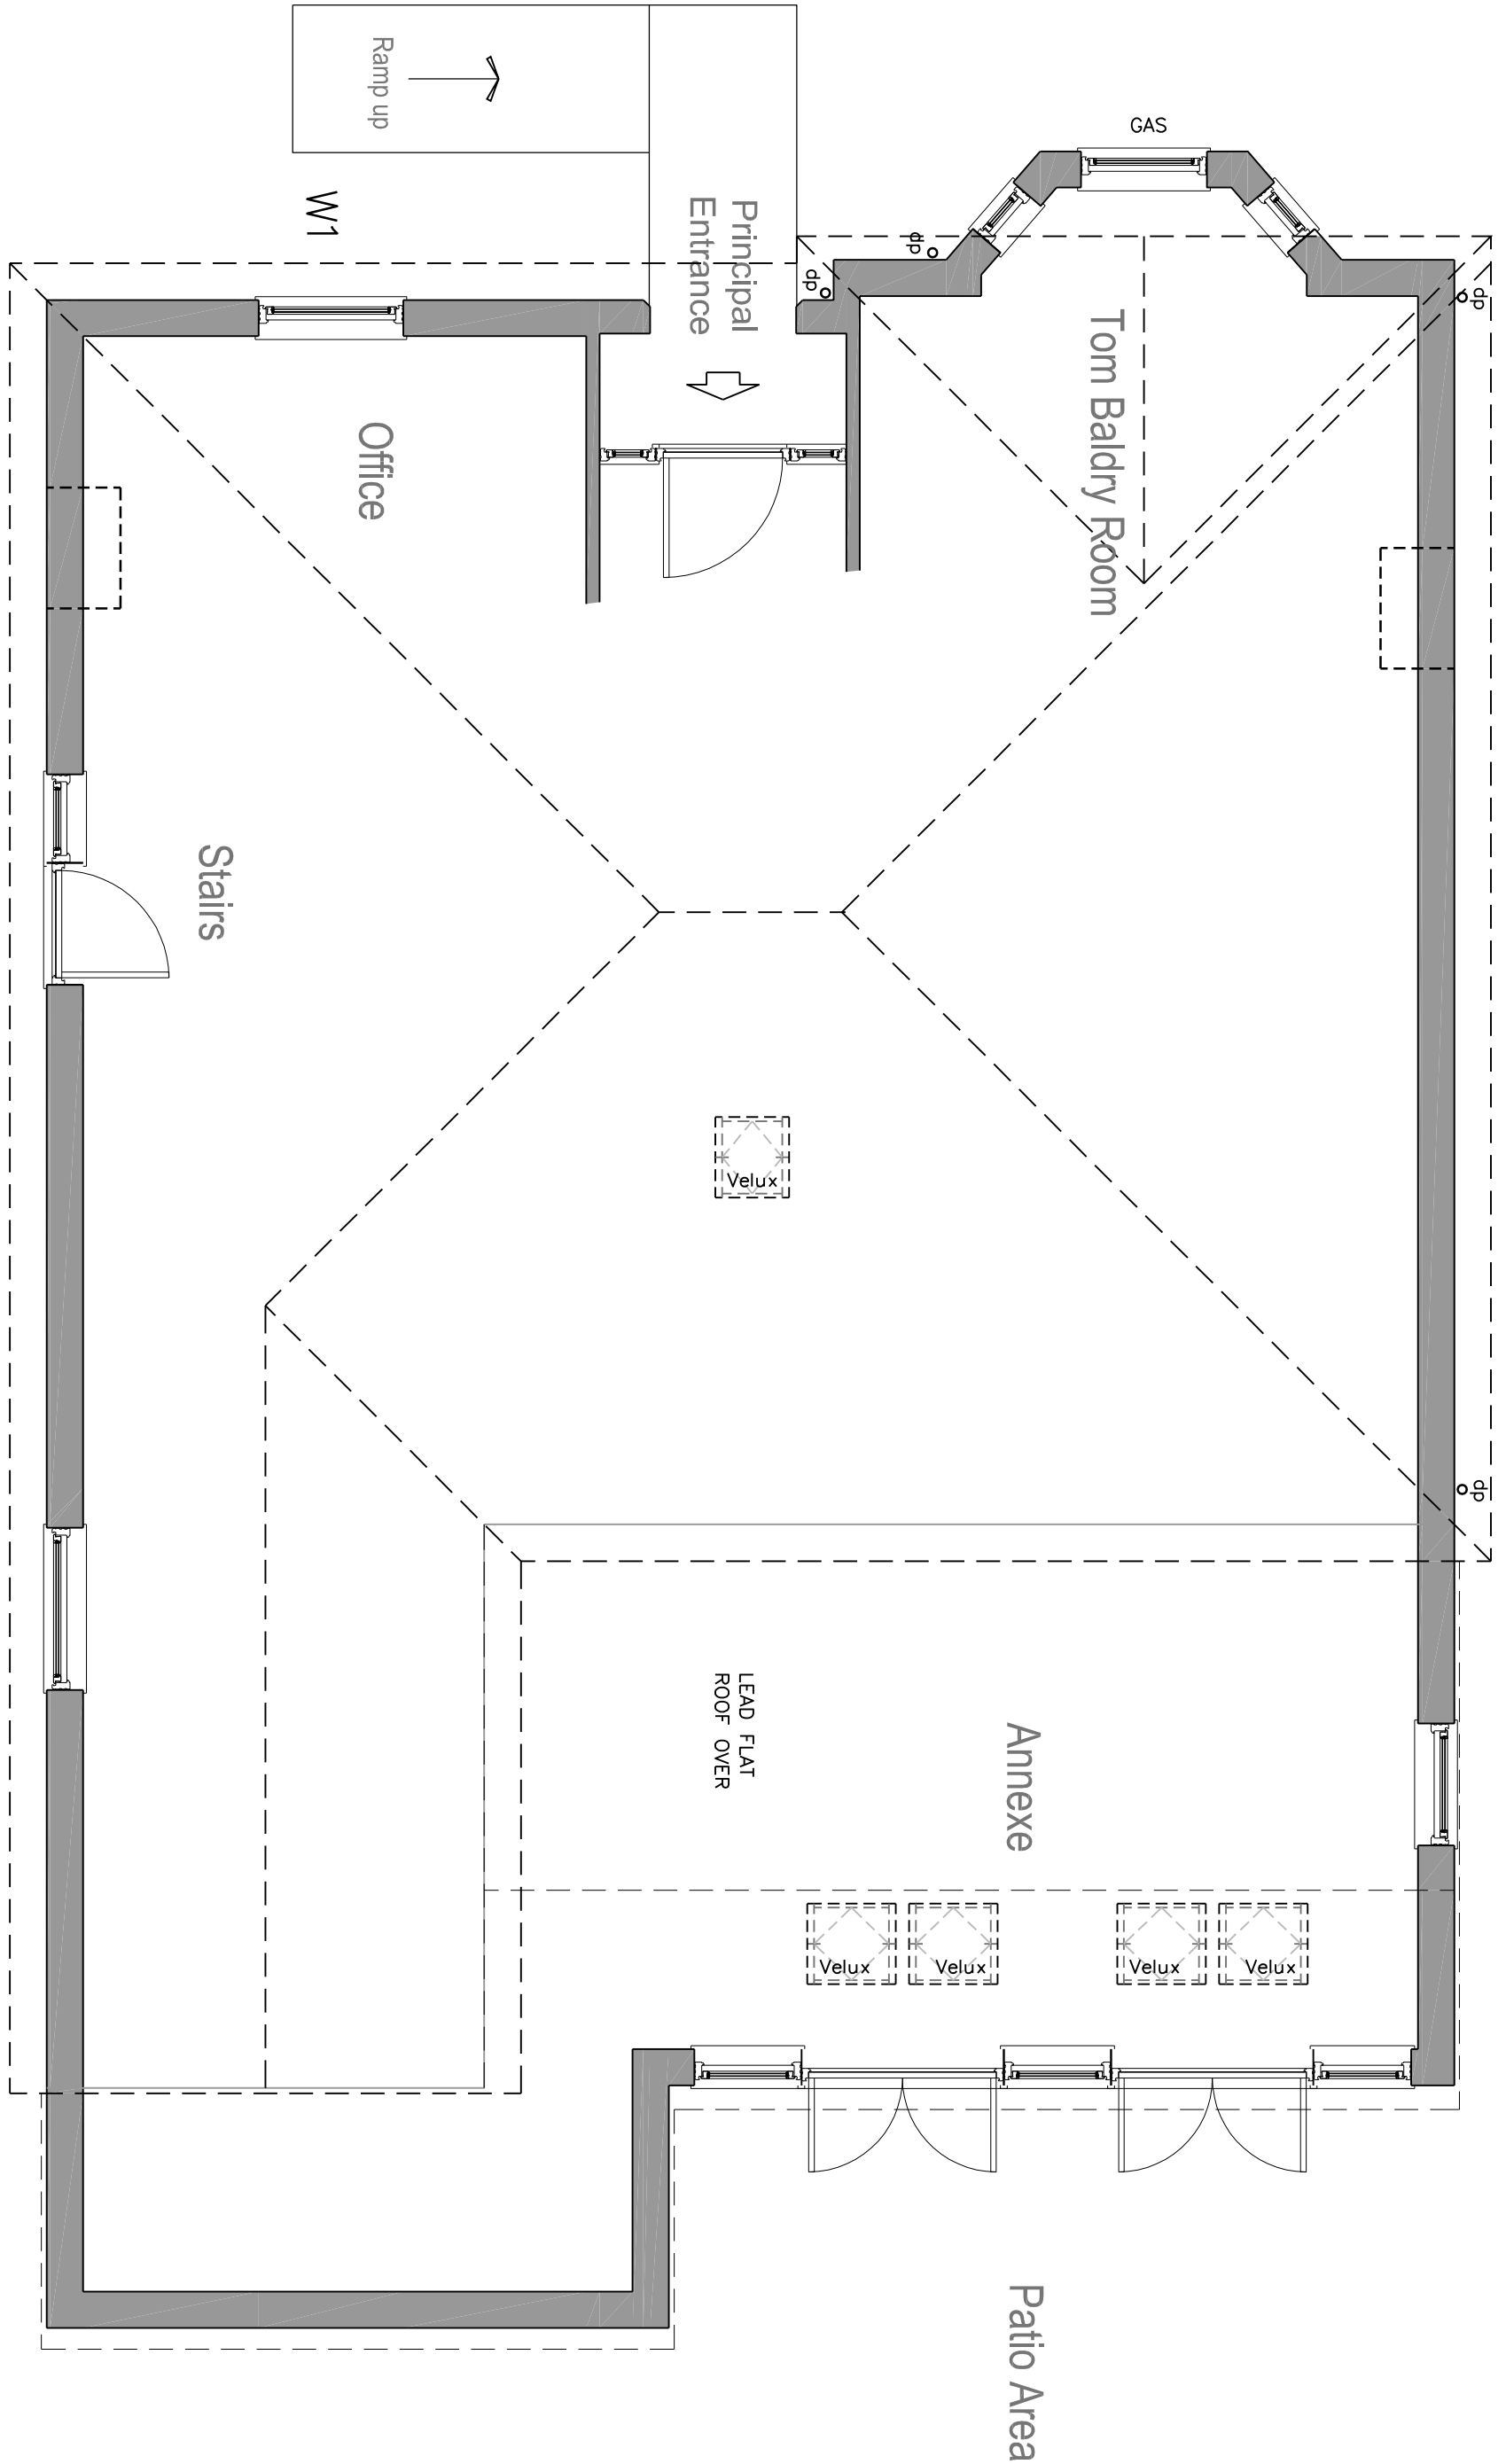


EXISTING GROUND FLOOR
GENERAL ARRANGEMENT PLAN





SITE LOCATION PLAN

SCALE 1:1250

© Crown Copyright and Database Rights 2026
Reproduction in whole or in part is prohibited
without the prior permission of Ordnance Survey.

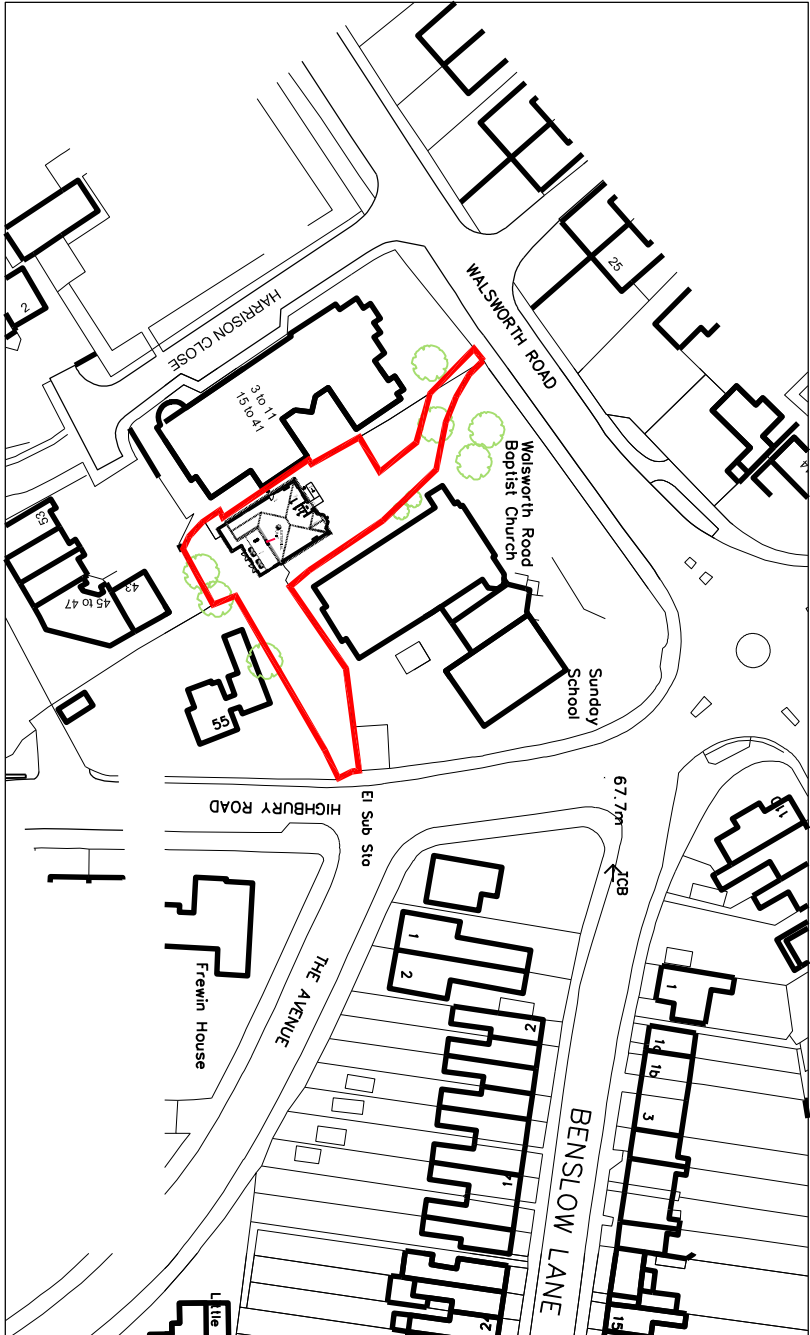

SITE BLOCK PLAN
SCALE 1:500

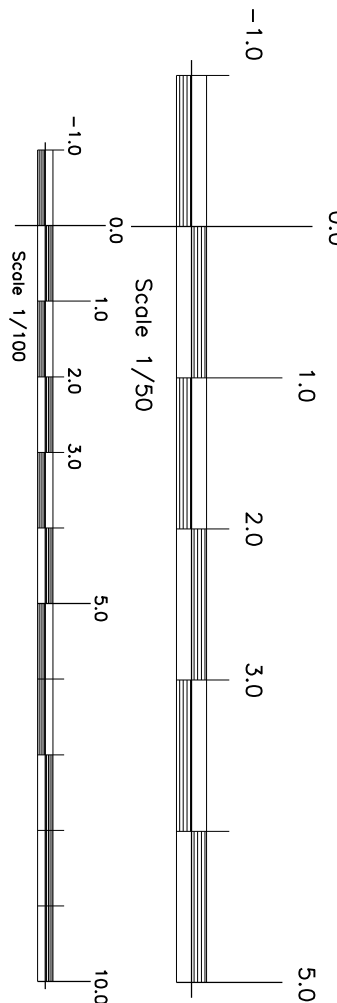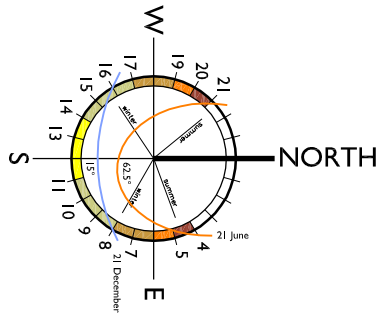

Scale 1/100

INIGO ARCHITECTURE LTD

L-01 Rev B

Mr. Burugloo
Proposed Air Source Heat Pump System

Hitchin Youth Trust, 111 Walsworth Road
Hitchin, Hertfordshire SG4 9SP

Existing Ground Floor Outline Plan
And Elevations, Site Location And Block Plans

Tel: 01462 654805

11 STATION ROAD, SPARKS STATION, SPARKS STATION
E: mail: info@inigoarchitecture.co.uk

