





Proposed Front Elevation

Proposed Rear Elevation

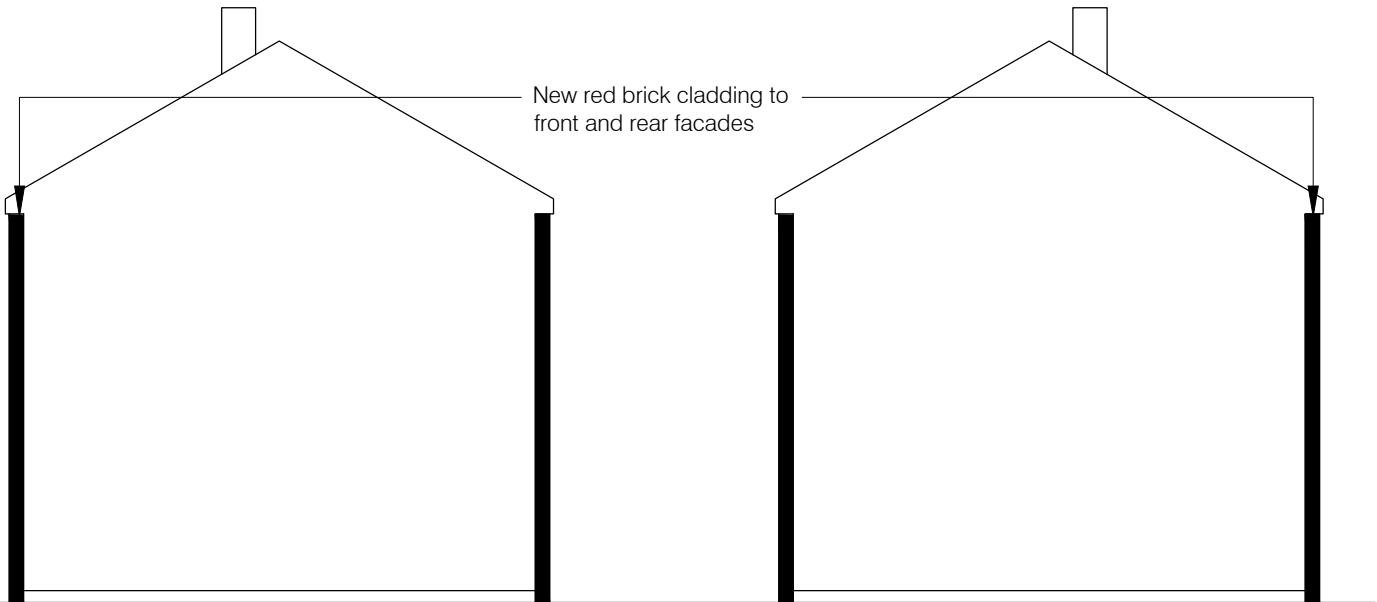


Proposed Side Section

Proposed Side Section

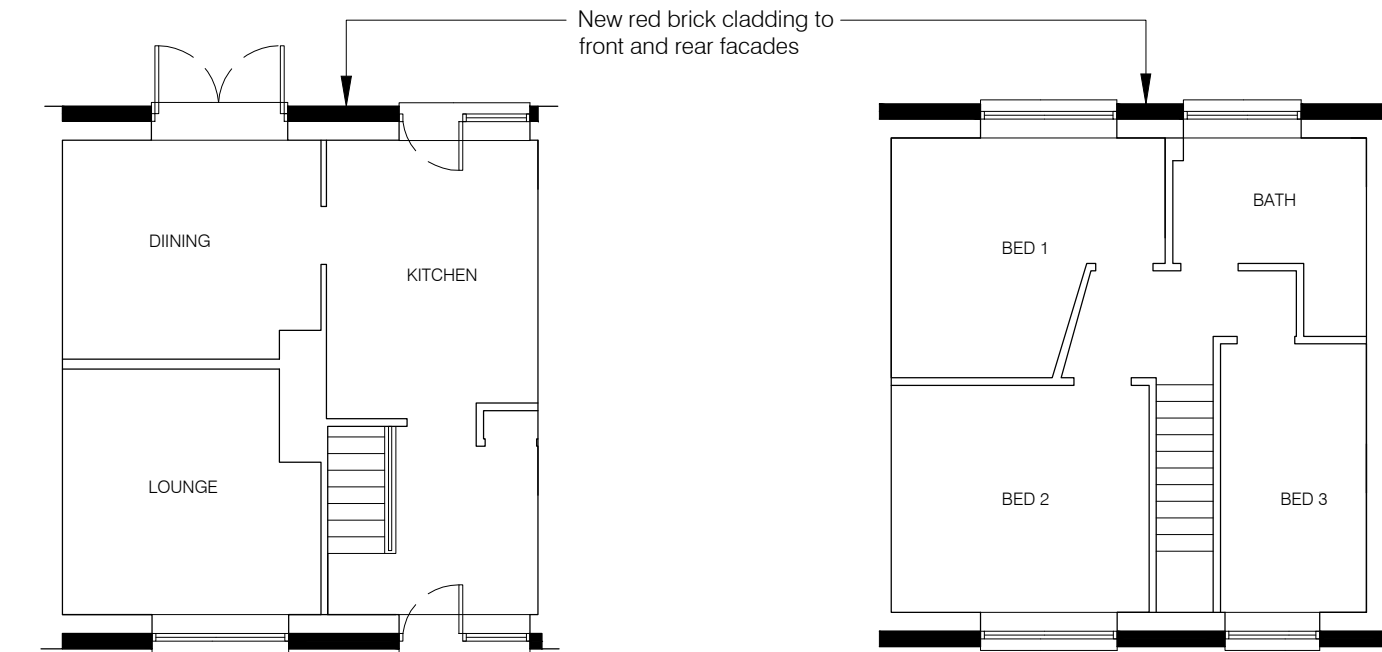

Proposed Ground Floor Plan

Proposed First Floor Plan

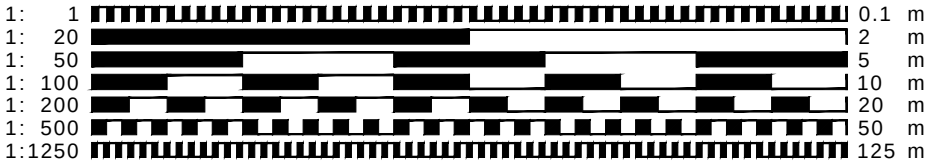

- CLIENT MUST SEEK SEPARATE SPECIALIST ADVICE ON PARTY WALL MATTERS IN SUFFICIENT TIME TO SERVE ALL NOTICES IF REQUIRED
- ALL STRUCTURAL ELEMENTS ARE INDICATIVE ONLY AND SUBJECT TO FULL STRUCTURAL DESIGN BY STRUCTURAL ENGINEER - ALL DESIGN IS SUBJECT TO STRUCTURAL DESIGN TO BE PROVIDED BY OTHERS
- THIS DRAWING IS FOR PLANNING APPROVAL ONLY AND SUBJECT TO ALL OTHER RELEVANT STATUTORY APPROVALS

This drawing is protected under © copy right



preliminary

CONTRACT
Proposed Brick Cladding:
16 Hine Way, Hitchin, Hertfordshire

DRAWING TITLE
PROPOSED PLANS & ELEVATIONS
SCALE 1:100@A3 DRAWING NUMBER REVISION
DATE July 2026 PO3
DRAWN JEI
JOB NUMBER CHECKED BY

redshed design telephone: 01462 817075, 07884008970
45 Hoo Road fax: 01462 807175
Meppershall e-mail: james/karen@redsheddesign.co.uk
Bedfordshire www.redsheddesign.co.uk
sg17 5lp