






Existing Front Elevation

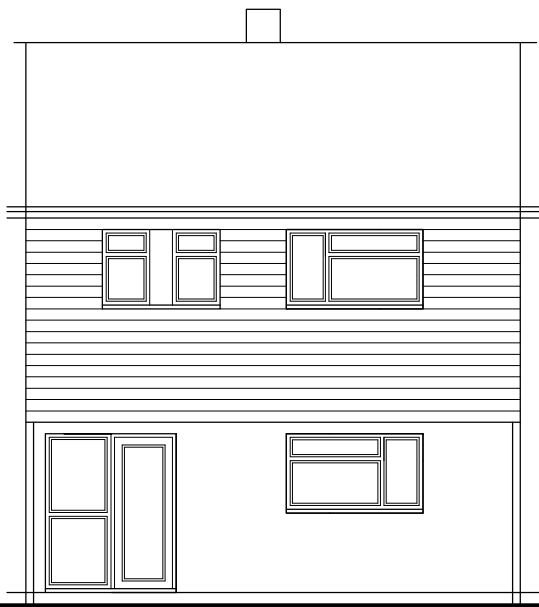


Existing Rear Elevation

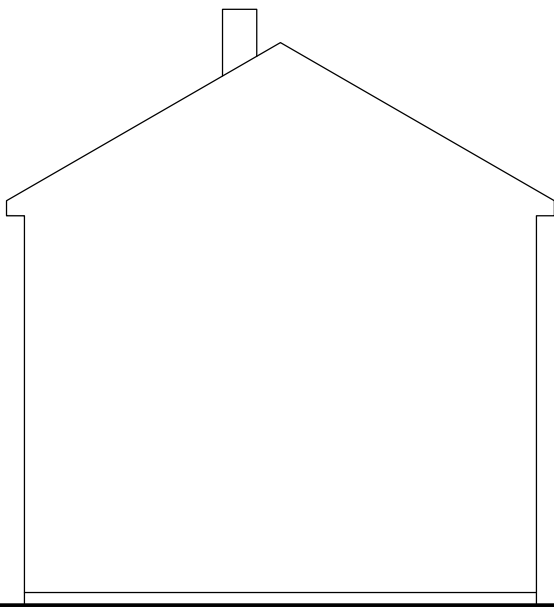


Existing Side Section

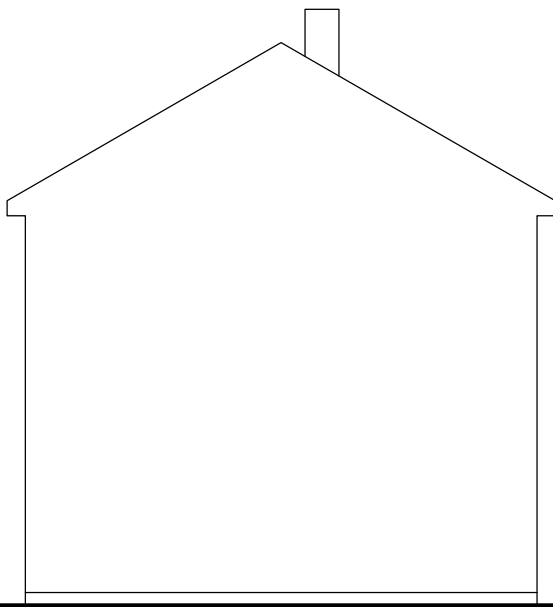


Existing Side Section

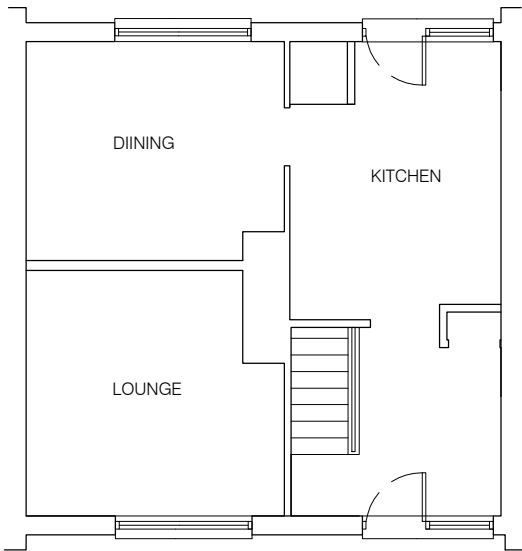

Existing Ground Floor Plan

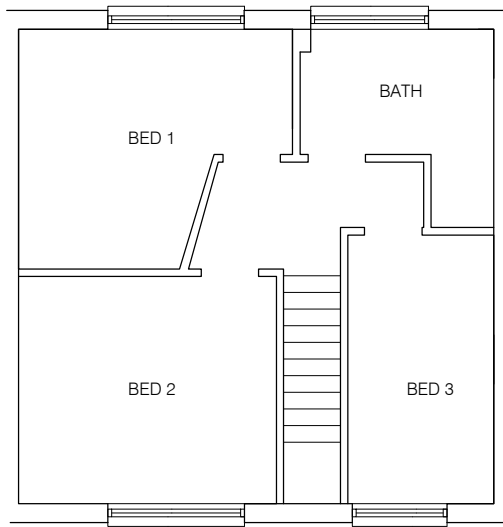

Existing First Floor Plan

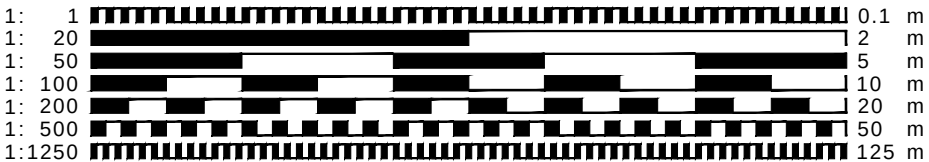

- CLIENT MUST SEEK SEPARATE SPECIALIST ADVICE ON PARTY WALL MATTERS IN SUFFICIENT TIME TO SERVE ALL NOTICES IF REQUIRED
- ALL STRUCTURAL ELEMENTS ARE INDICATIVE ONLY AND SUBJECT TO FULL STRUCTURAL DESIGN BY STRUCTURAL ENGINEER - ALL DESIGN IS SUBJECT TO STRUCTURAL DESIGN TO BE PROVIDED BY OTHERS
- THIS DRAWING IS FOR PLANNING APPROVAL ONLY AND SUBJECT TO ALL OTHER RELEVANT STATUTORY APPROVALS



preliminary

This drawing is protected under © copy right



CONTRACT
Proposed Brick Cladding:
16 Hine Way, Hitchin, Hertfordshire

DRAWING TITLE
EXISTING PLANS & ELEVATIONS
SCALE 1:100@A3 DRAWING NUMBER PO2
DATE July 2026
DRAWN JEI
JOB NUMBER CHECKED BY

redshed design 45 Hoo Road Meppershall Bedfordshire SG17 5LP
telephone: 01462 817075, 07884008970
fax: 01462 807175
e-mail: james/karen@redsheddesign.co.uk
www.redsheddesign.co.uk