



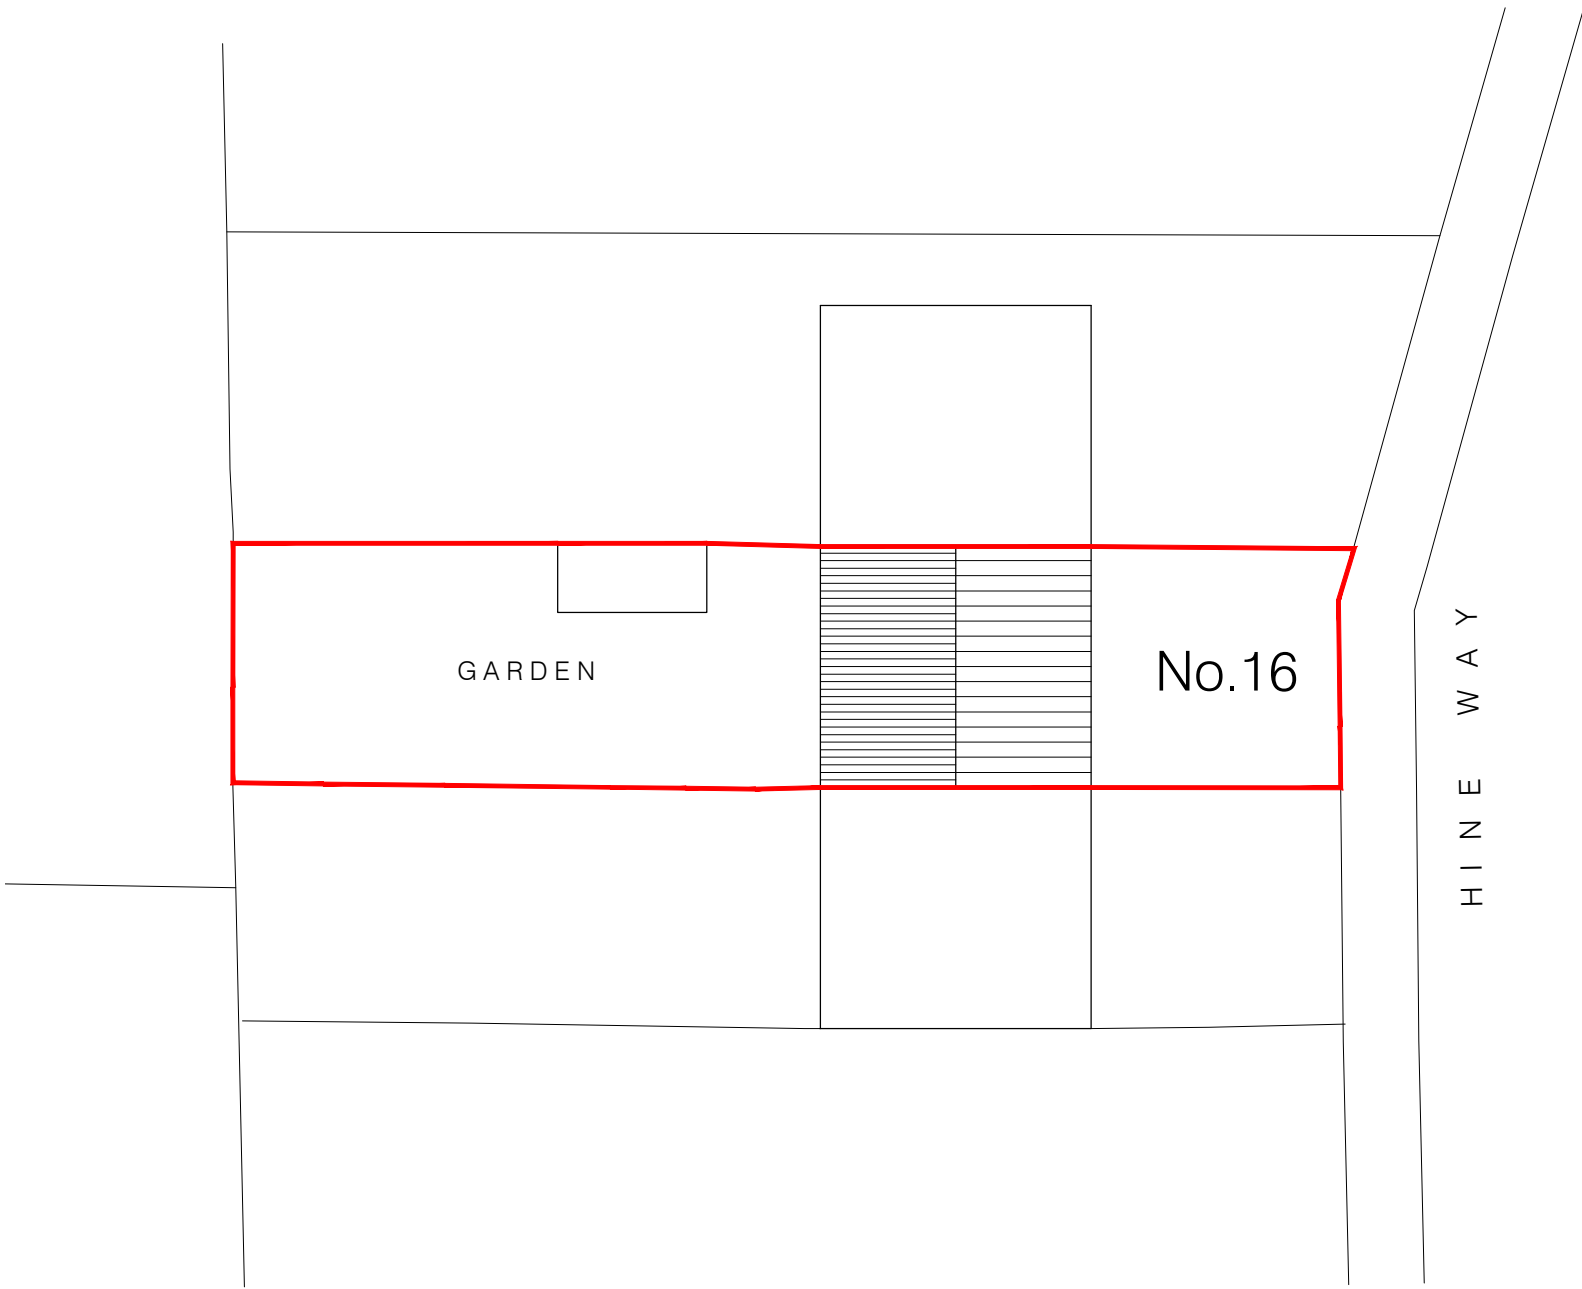


Proposed Site - Roof & Block Plan scale 1:200

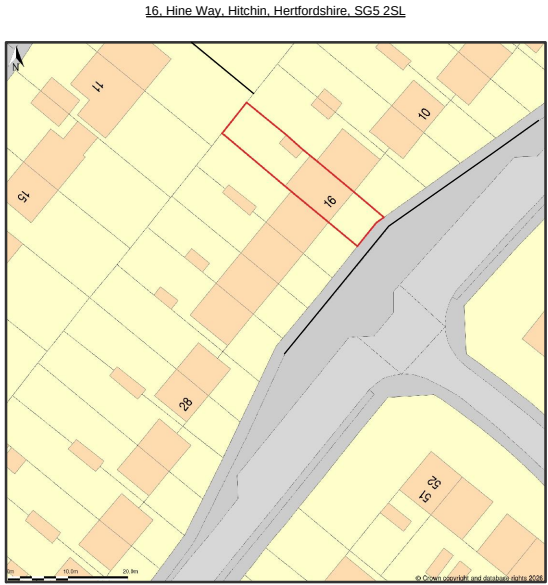

Site Plan (also called a Block Plan) shows area bounded by 517282 517 238455, 56 517372 517 238551, 56 for a scale of 1:5000, OSGridRef: TL17232847. The representation of a road, track or path is no evidence of a right of way. The representation of features as lines is no evidence of a property boundary.
Produced on 2nd Jul 2026 from the Ordnance Survey National Geographic Database and incorporating surveyed revision available at this date. Reproduction in whole or part is prohibited without the prior permission of Ordnance Survey. © Crown copyright 2025. Supplied by bryanlin.co.uk a National Ordnance Survey partner (020555443). Unique plan reference: 60277585-509876.
Ordnance Survey and the OS Symbol are registered trademarks of Ordnance Survey, the national mapping agency of Great Britain. Buy A Plan® logo, pdf design and the bryanlin.co.uk website are Copyright © Pasionic Ltd 2025.

Site Location Plan scale 1:1250

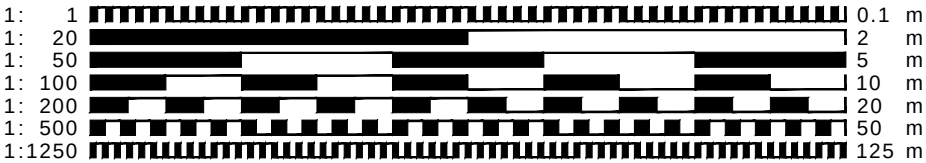

- o CLIENT MUST SEEK SEPARATE SPECIALIST ADVICE ON PARTY WALL MATTERS IN SUFFICIENT TIME TO SERVE ALL NOTICES IF REQUIRED
- o ALL STRUCTURAL ELEMENTS ARE INDICATIVE ONLY AND SUBJECT TO FULL STRUCTURAL DESIGN BY STRUCTURAL ENGINEER - ALL DESIGN IS SUBJECT TO STRUCTURAL DESIGN TO BE PROVIDED BY OTHERS
- o THIS DRAWING IS FOR PLANNING APPROVAL ONLY AND SUBJECT TO ALL OTHER RELEVANT STATUTORY APPROVALS



for approval

This drawing is protected under © copy right



CONTRACT		
Proposed Brick Cladding: 16 Hine Way, Hitchin, Hertfordshire		
DRAWING TITLE		
SITE PLANS		
SCALE VARIES@A3	DRAWING NUMBER	REVISION
DATE July 2026	PO1	
DRAWN JEI		CHECKED BY
JOB NUMBER		
redshed design 45 Hoo Road Meppershall Bedfordshire sg17 5lp		
telephone: 01462 817075, 07884008970 fax: 01462 807175 e-mail: james/karen@redsheddesign.co.uk www.redsheddesign.co.uk		