
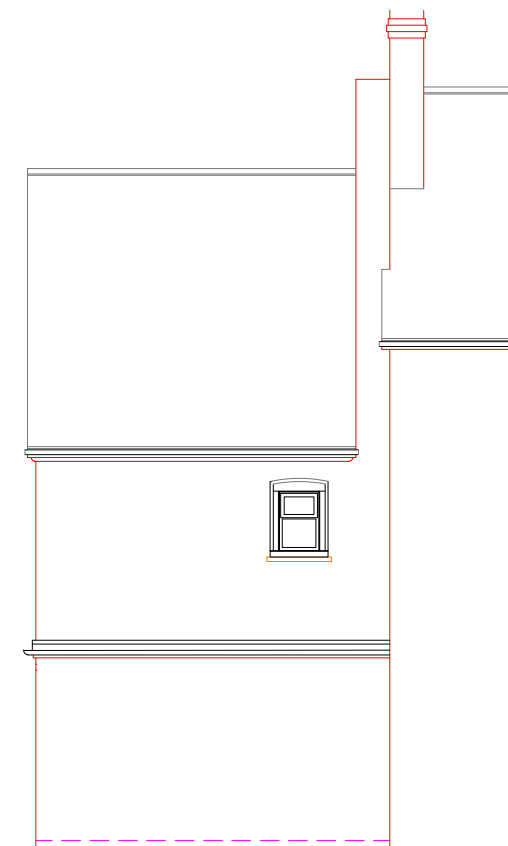
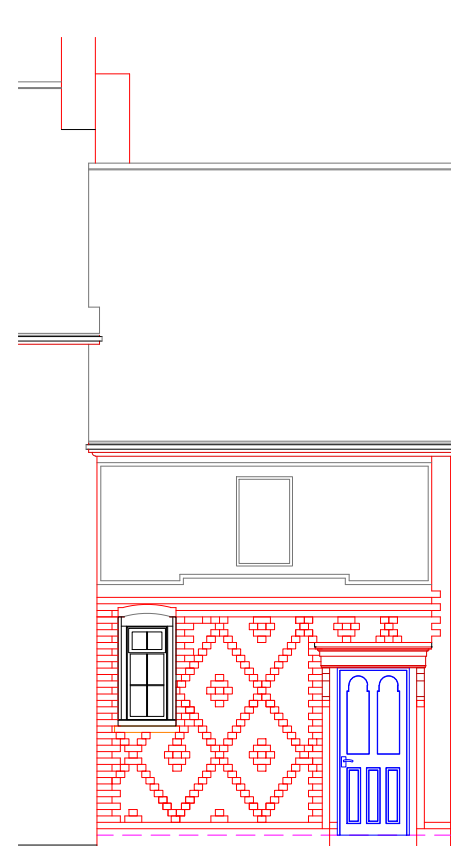
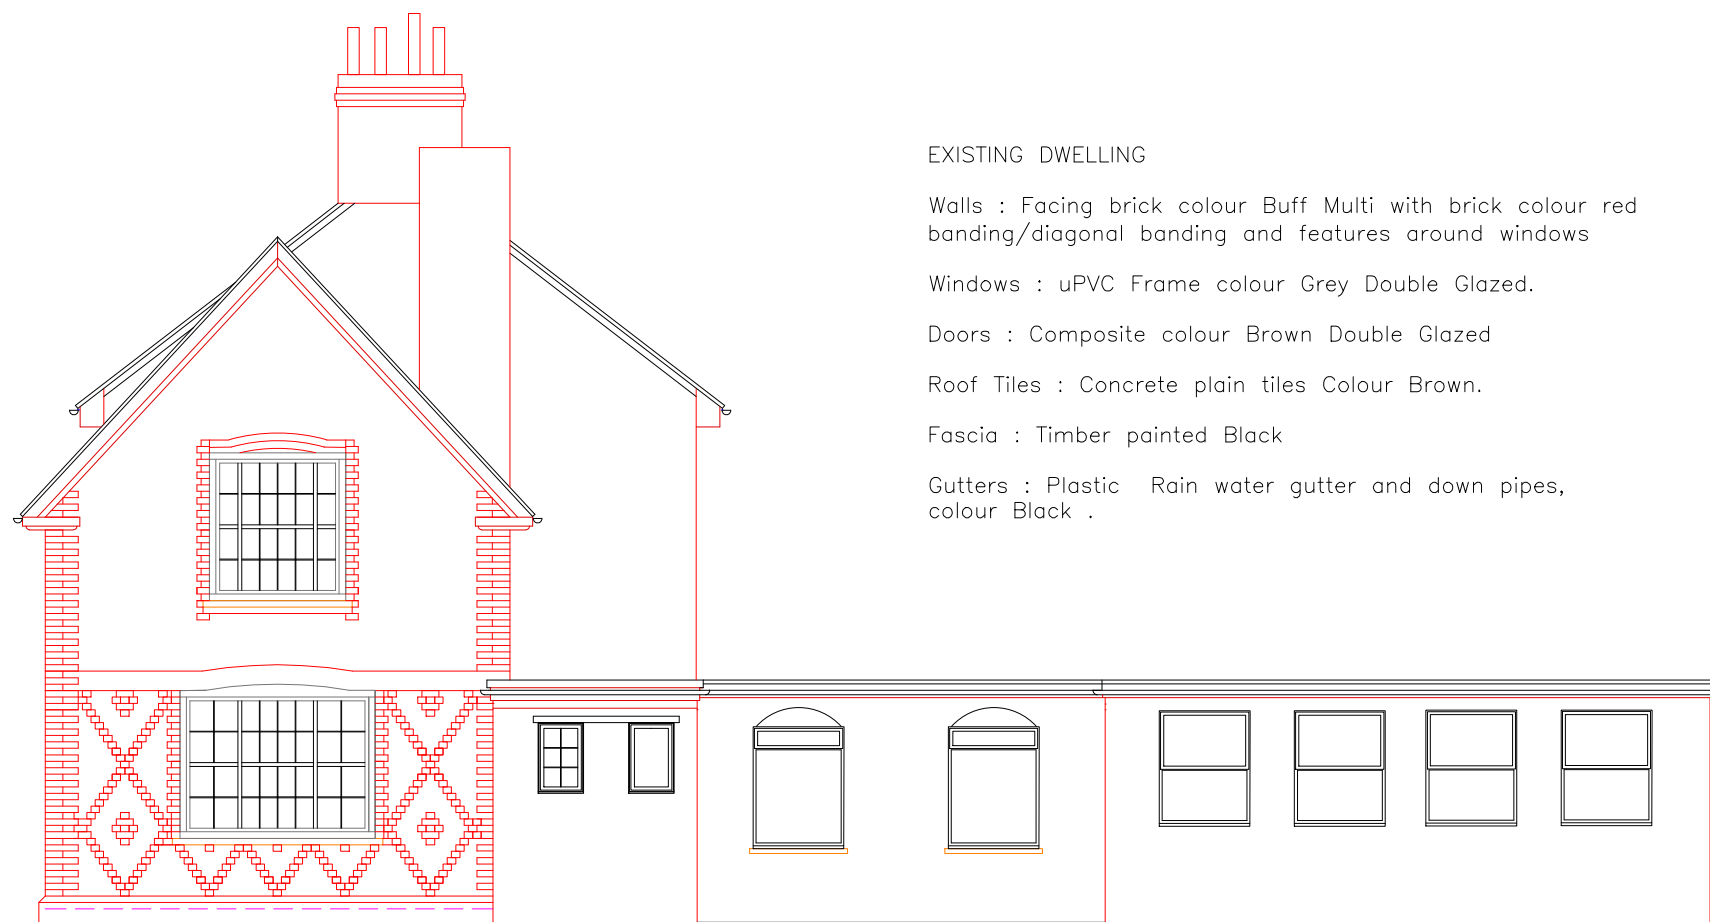
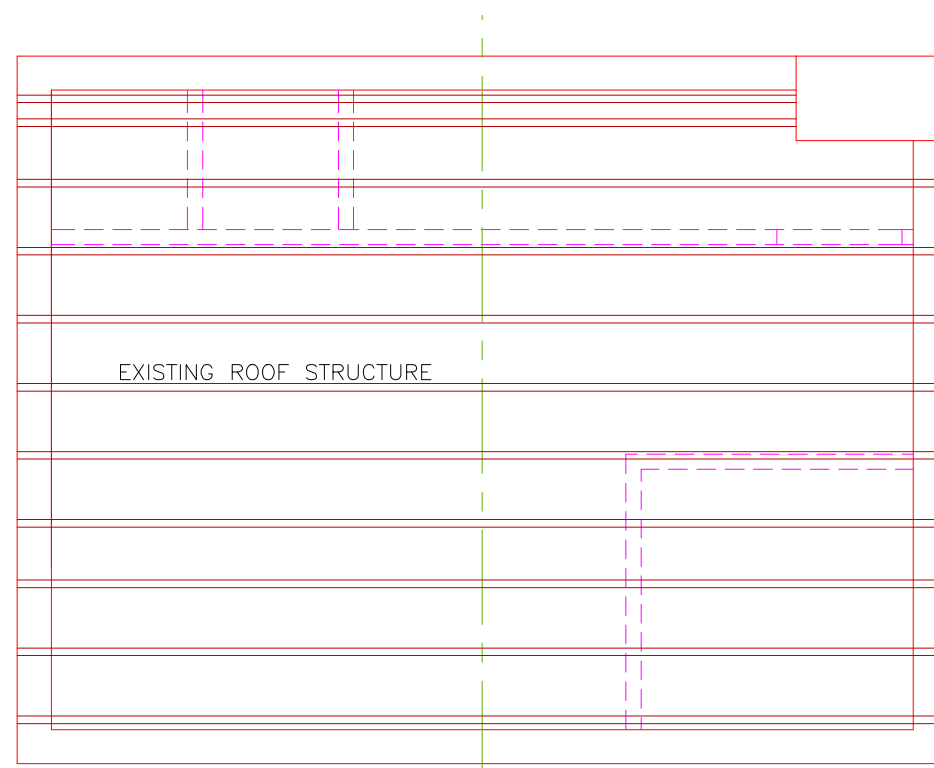
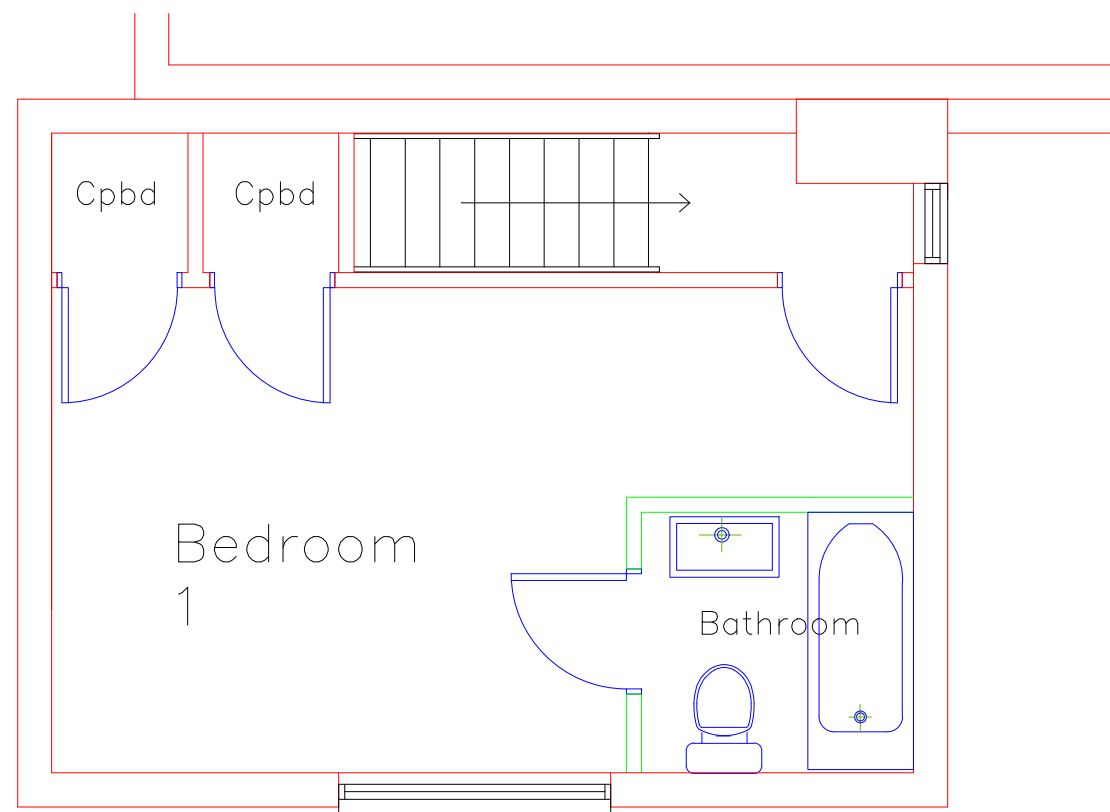
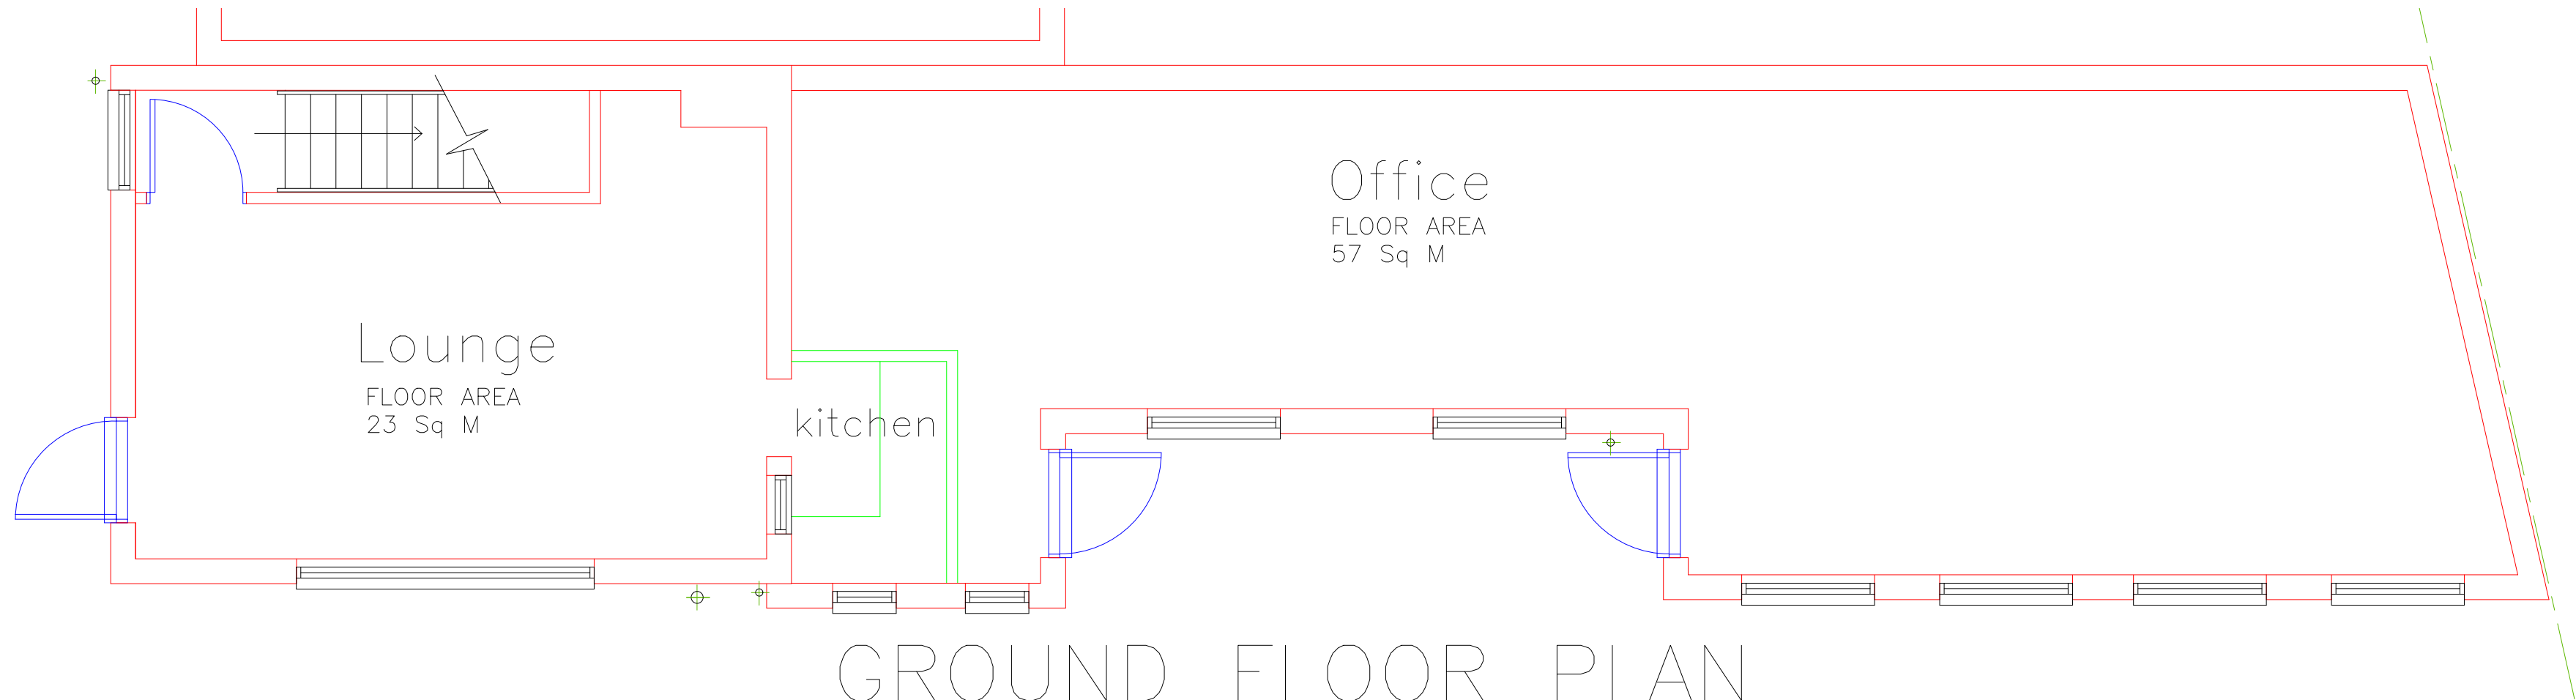
 


 

A	Roof plan added	19-08-2024
Rev	Description	Date
 SCALE BAR 1/100		
 SCALE BAR 1/50		
Philip Horne Architectural Services 80A Water Lane, Wootton, Northampton, NN4 6HG Tel 01604 765239 Office Mob 07710 765038 e-mail philip-horne@btconnect.com		
client	Viva Property Group Ltd 19 York Road, Northampton, NN1 5QG	
project	81A Whinbush Road, Hitchin, Herts	
drawing	Proposed Extension to the Dwelling Survey Floor and Elevation Plans	
Status	Planning	
scale	1/50 1/100	date July 2024
		drawn by P K H
All dimensions to be checked on site by the contractor and any discrepancies reported to Philip Horne Architectural Services prior to commencement of any works		The contents of this plan are copyright and reproduction is not permitted without prior consent of Philip Horne Architectural Services
drawing no	24/2800/01	rev A