




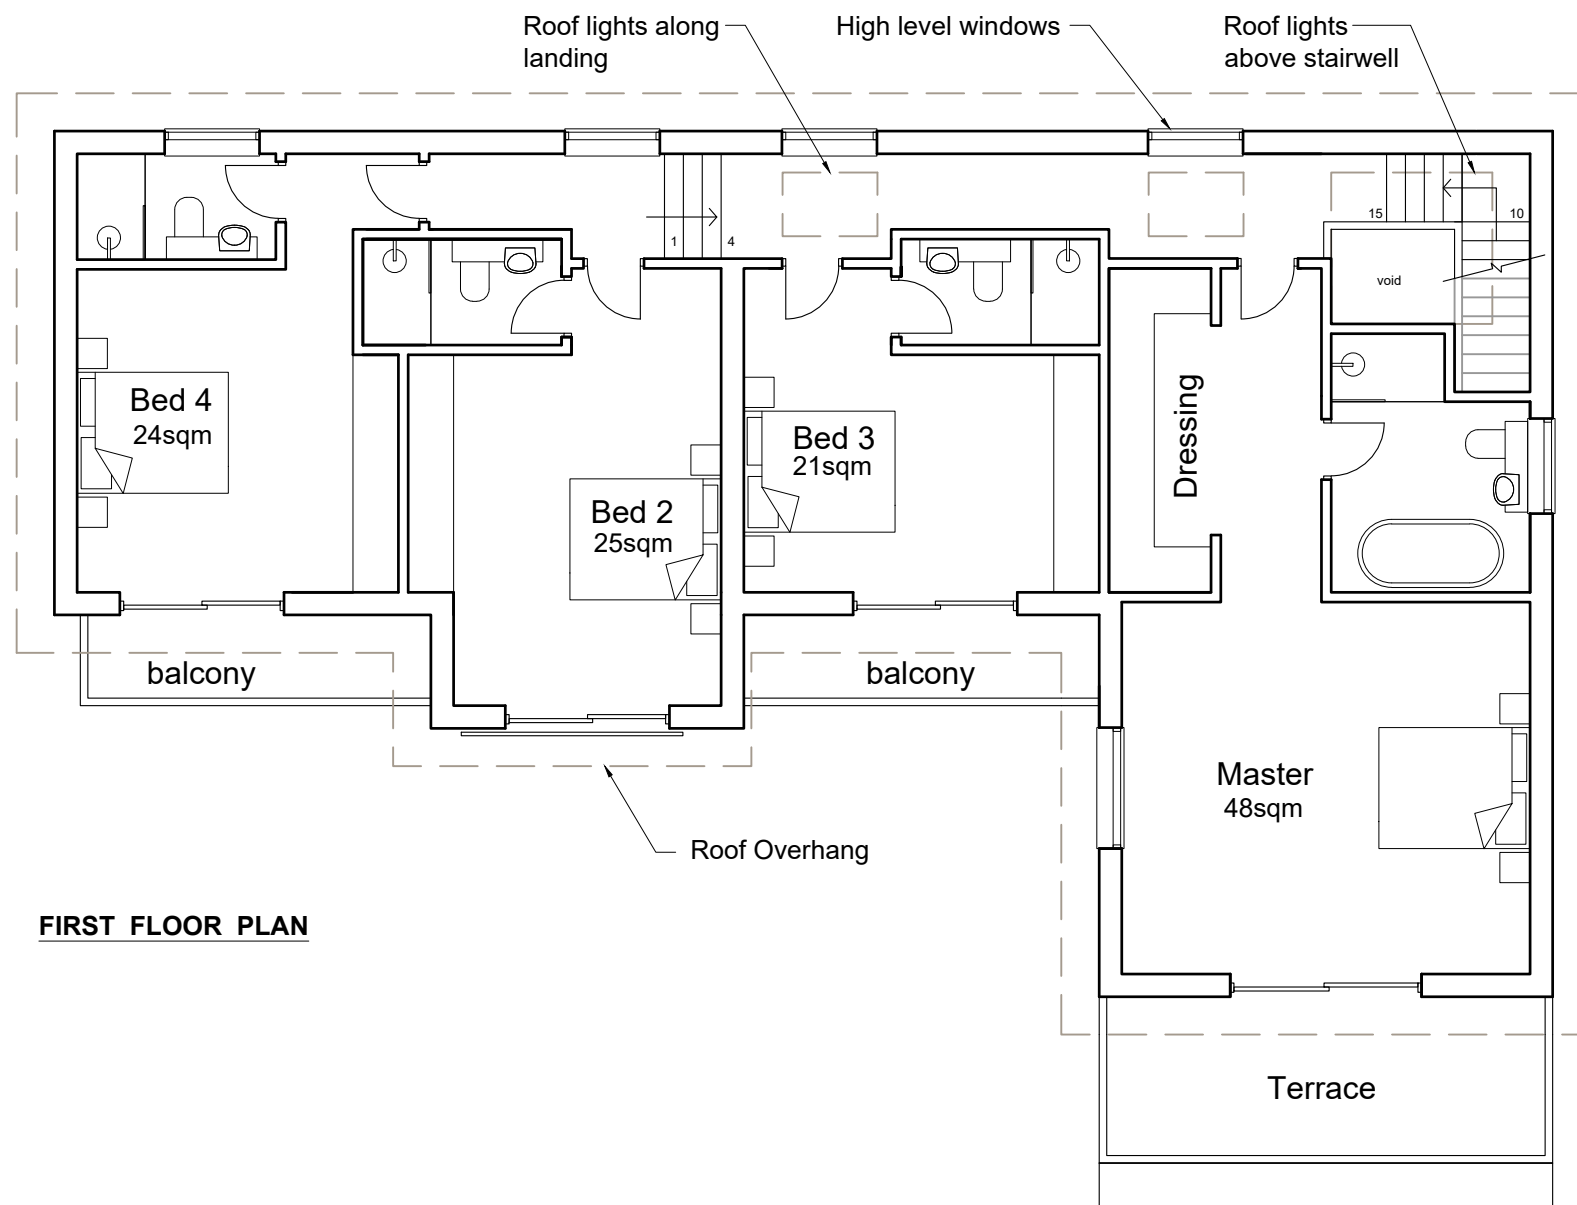

FIRST FLOOR PLAN

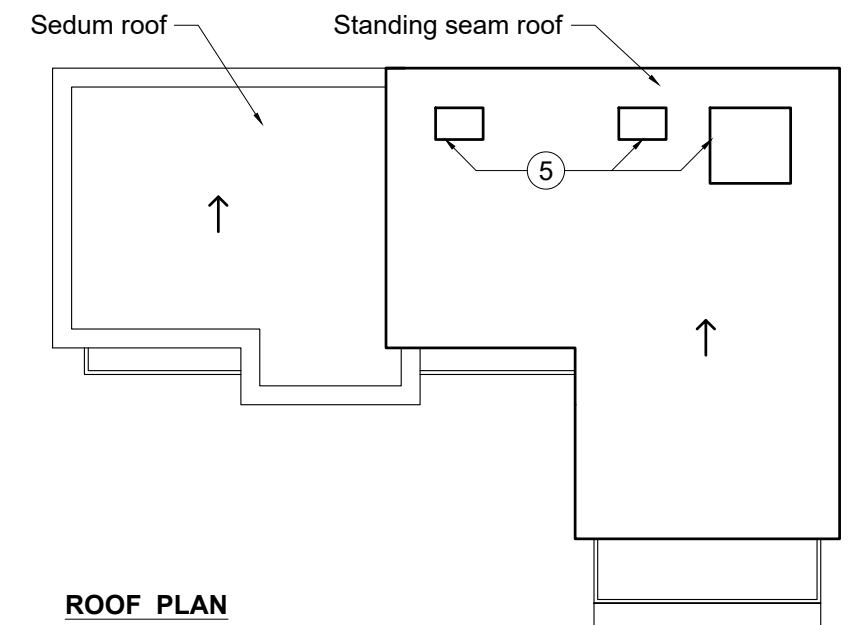

ROOF PLAN

 

COLIN EADES & AMY MOSS		Client : Mr M Norgan	
Project: New Dwelling, Land to the Rear of 83 Whitehill Road, Hitchin	Drawing : Proposed First Floor Plan & Roof Plan	Scale : 1:100 & 1:200 @ A3	
		Date : NOV 2024	Drwg: MN 10