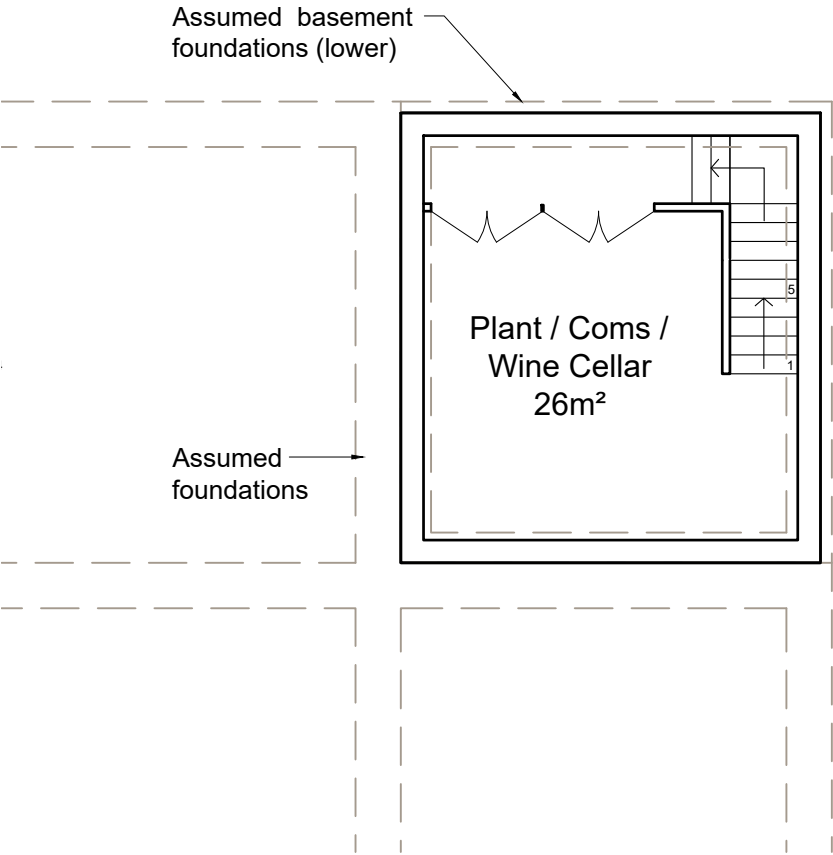
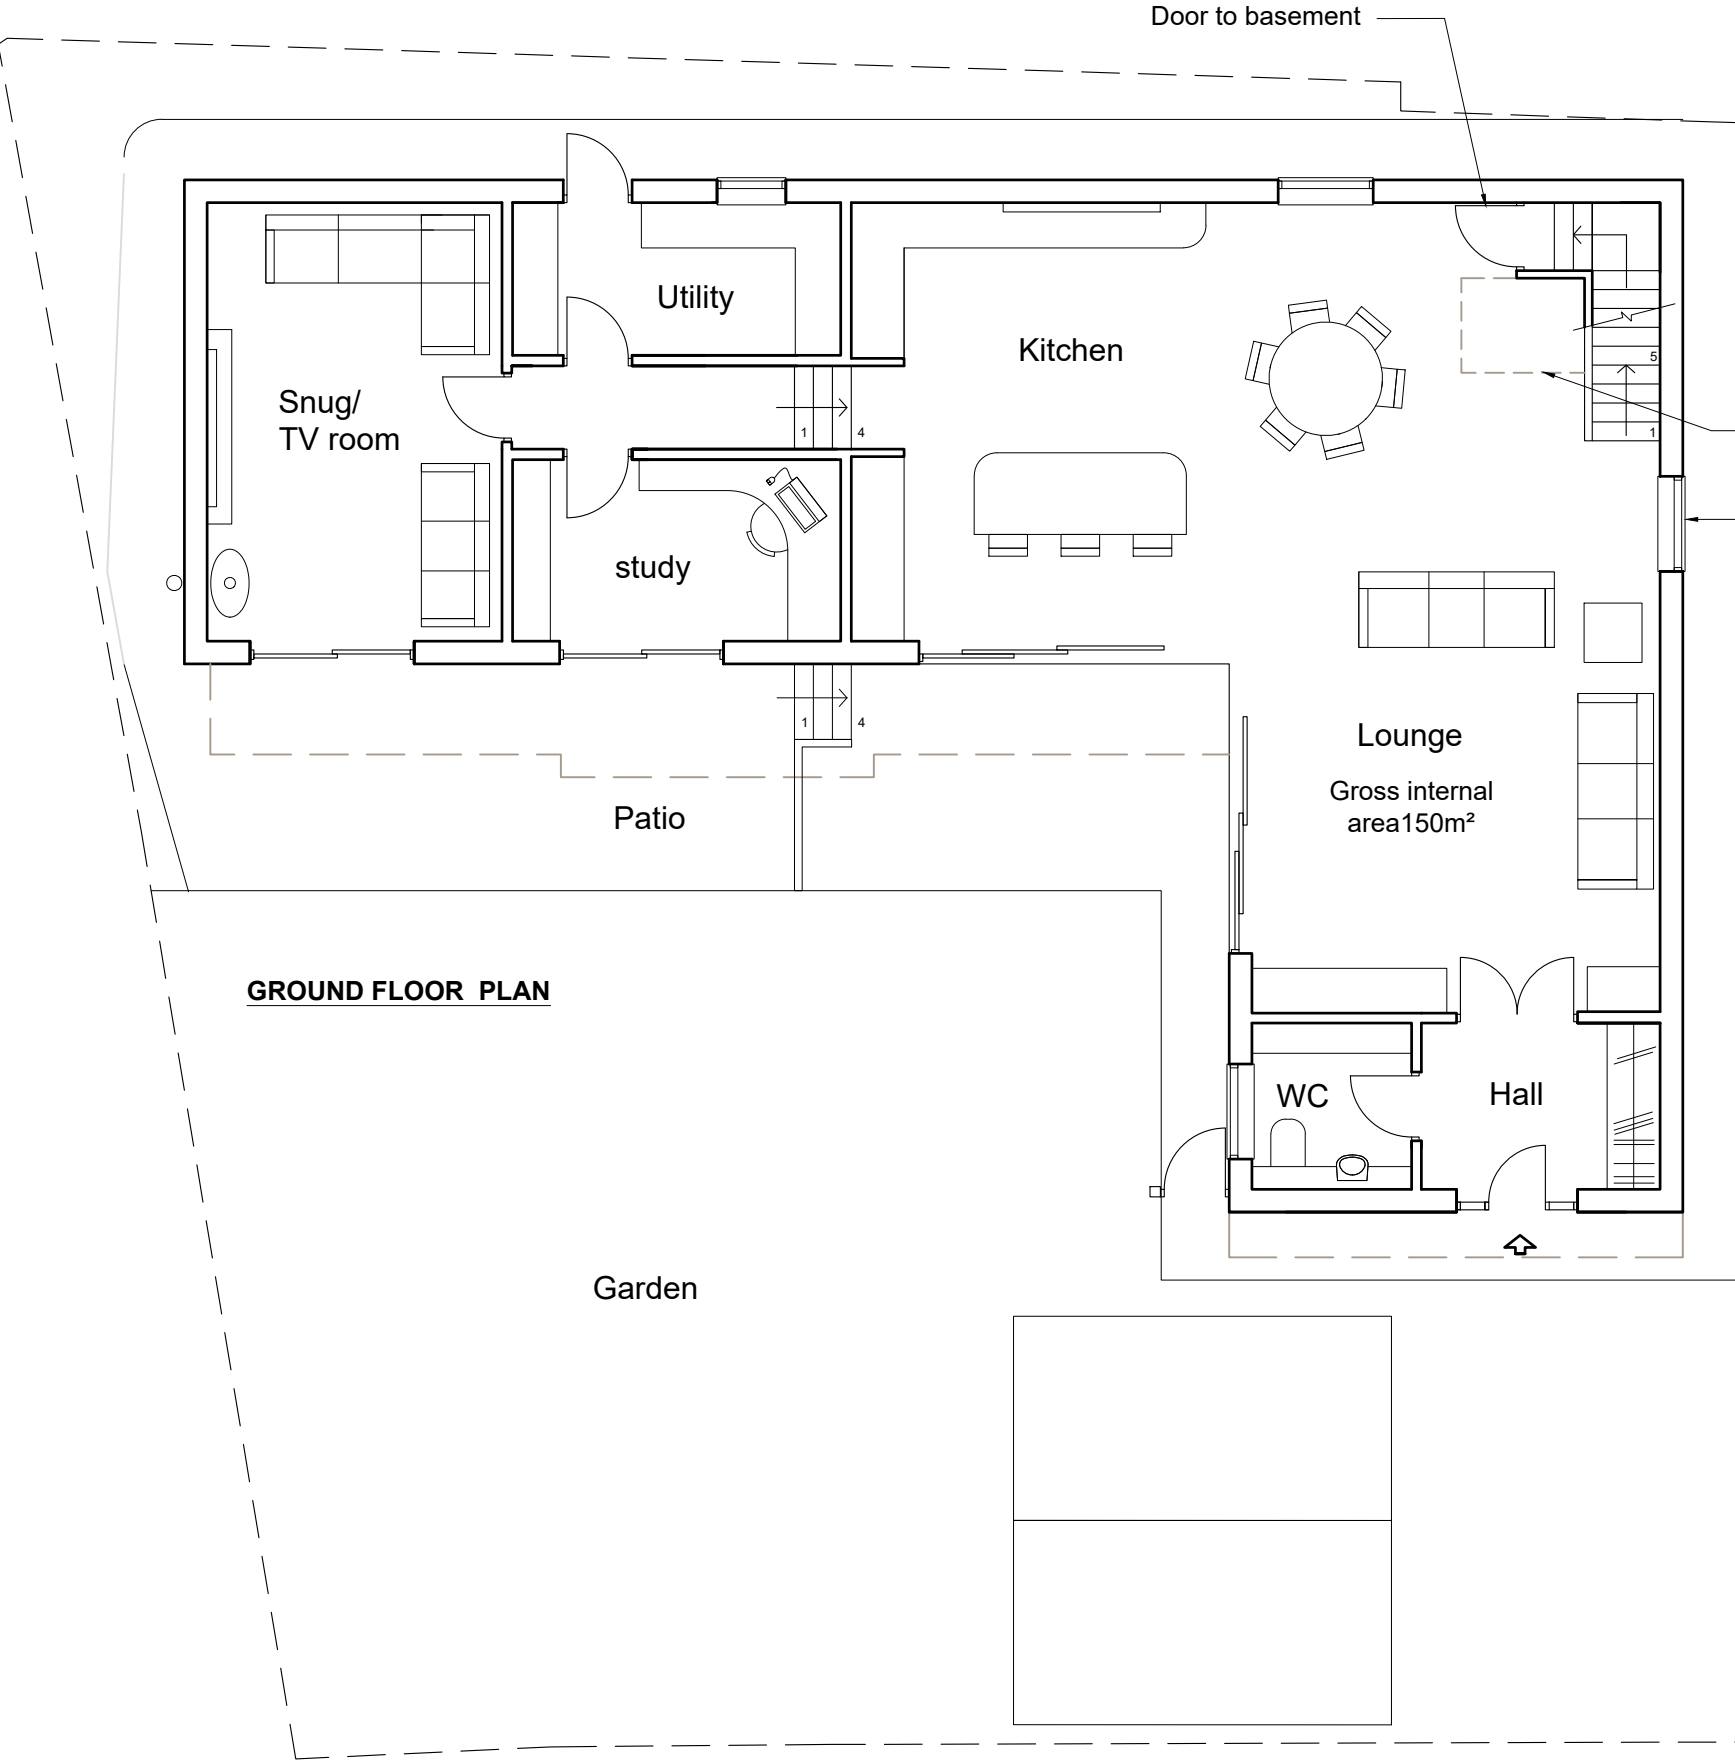


COLIN EADES & AMY MOSS		Client : Mr M Norgan	
Project: New Dwelling, Land to the Rear of 83 Whitehill Road, Hitchin	Drawing : Proposed Basement & Ground Floor Plans	Scale : 1:100 @ A3	
		Date : NOV 2024	Drwg: MN 09