


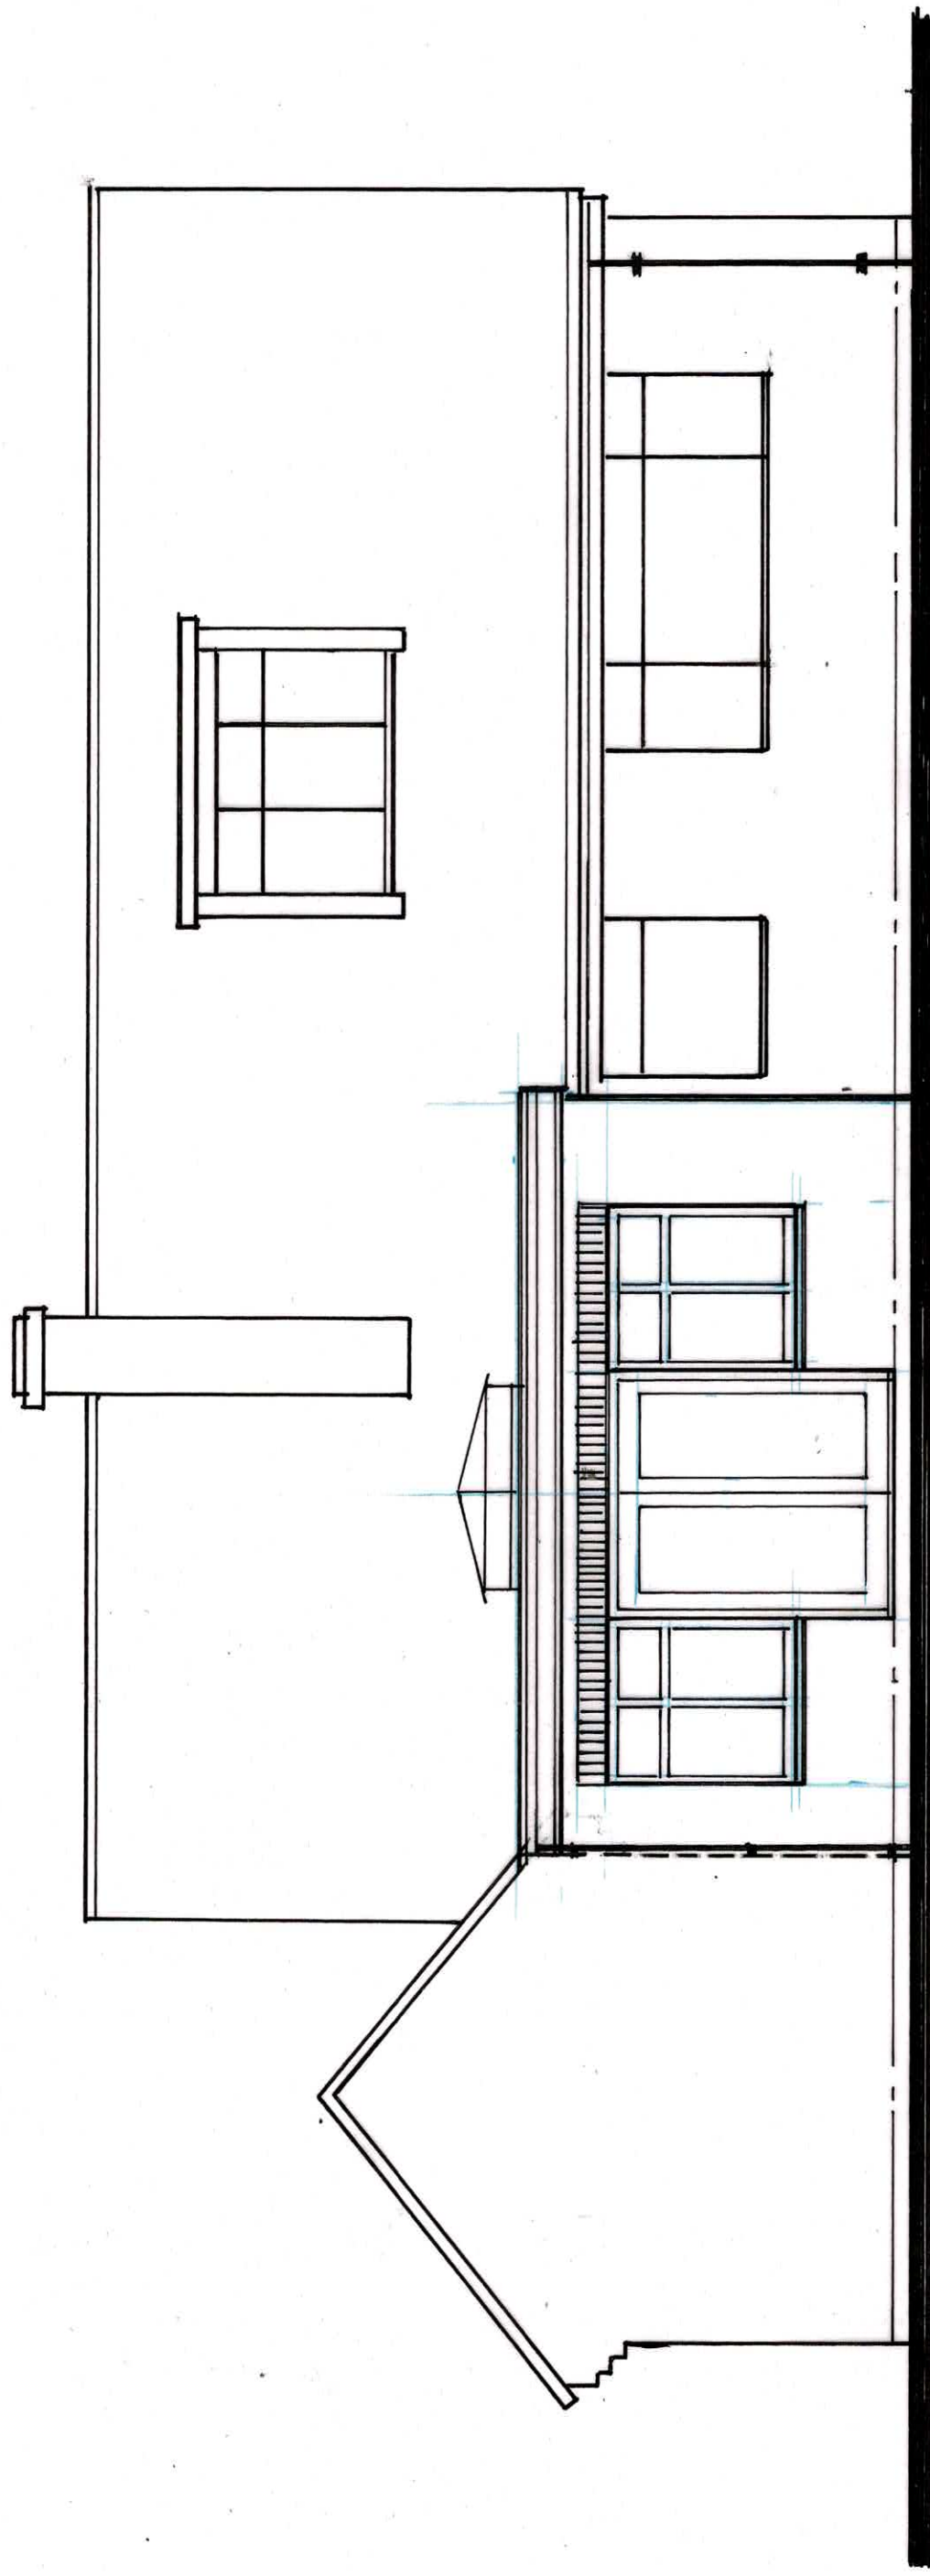

REAR ELEVATION



Ian Hale Planning and Design Limited 2 Peartree Close Sheffield Bedfordshire SG17 5JG tel - 01462 851774 - 07818078668	Site 63 Benslow Lane Hitchin SG4 9QZ		Scale 1:50@A3
	Drawing Single Storey Rear Extension Rear Elevation As Proposed		Date Aug-24
		Drawing No.	Rev
		IHL/24/BL/08	