



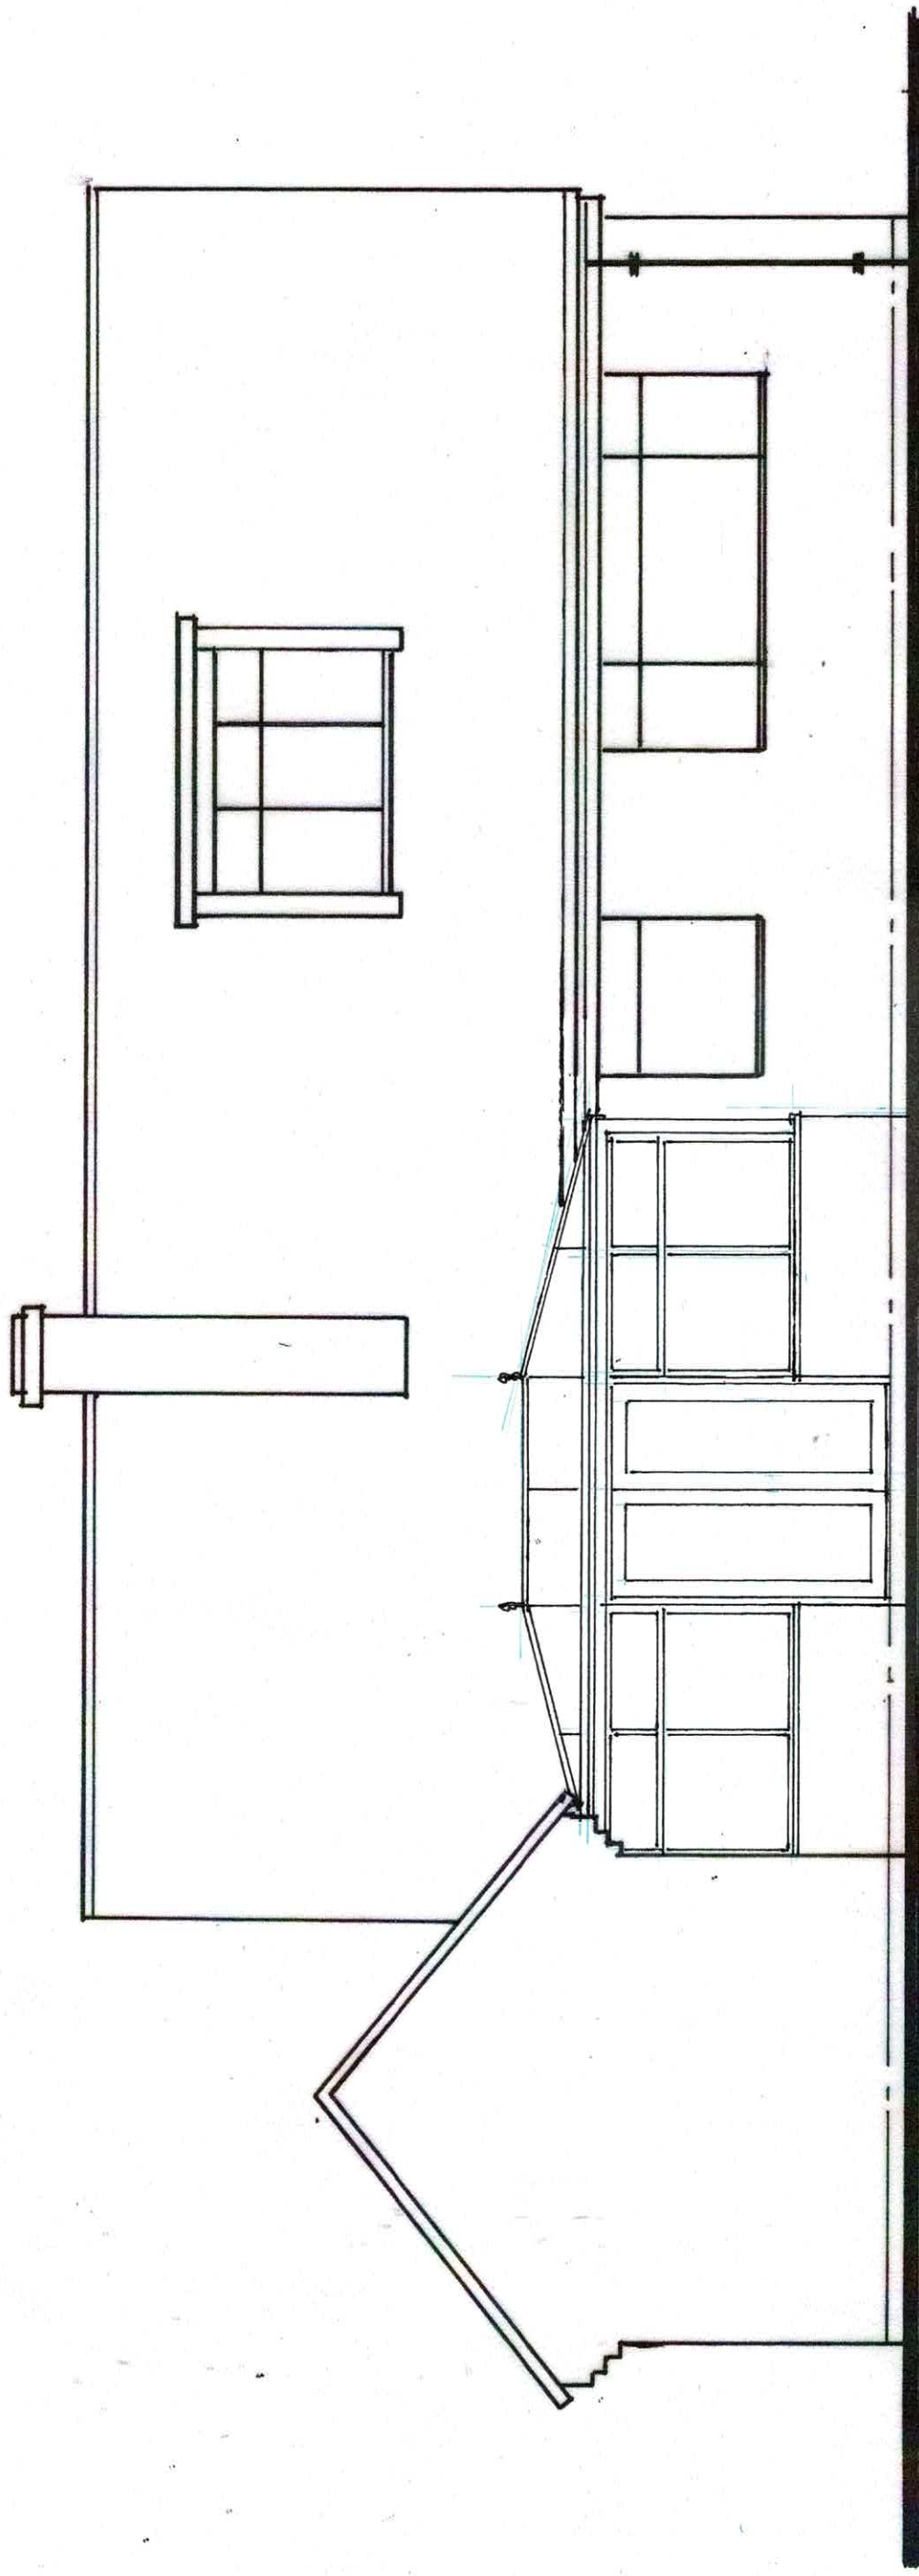

REAR ELEVATION

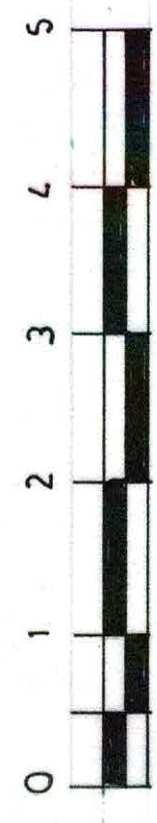

lan Hale Planning and Design Limited 2 Peartree Close Sheffield Bedfordshire SG17 5JG tel - 01462 851774 - 07818078668		Site 63 Benslow Lane Hitchin SG4 9QZ		Scale 1:50@A3
		Drawing Single Storey Rear Extension Rear Elevation As Existing	Drawing No. IHL/24/BL/05	Date Aug-24
		Rev		