




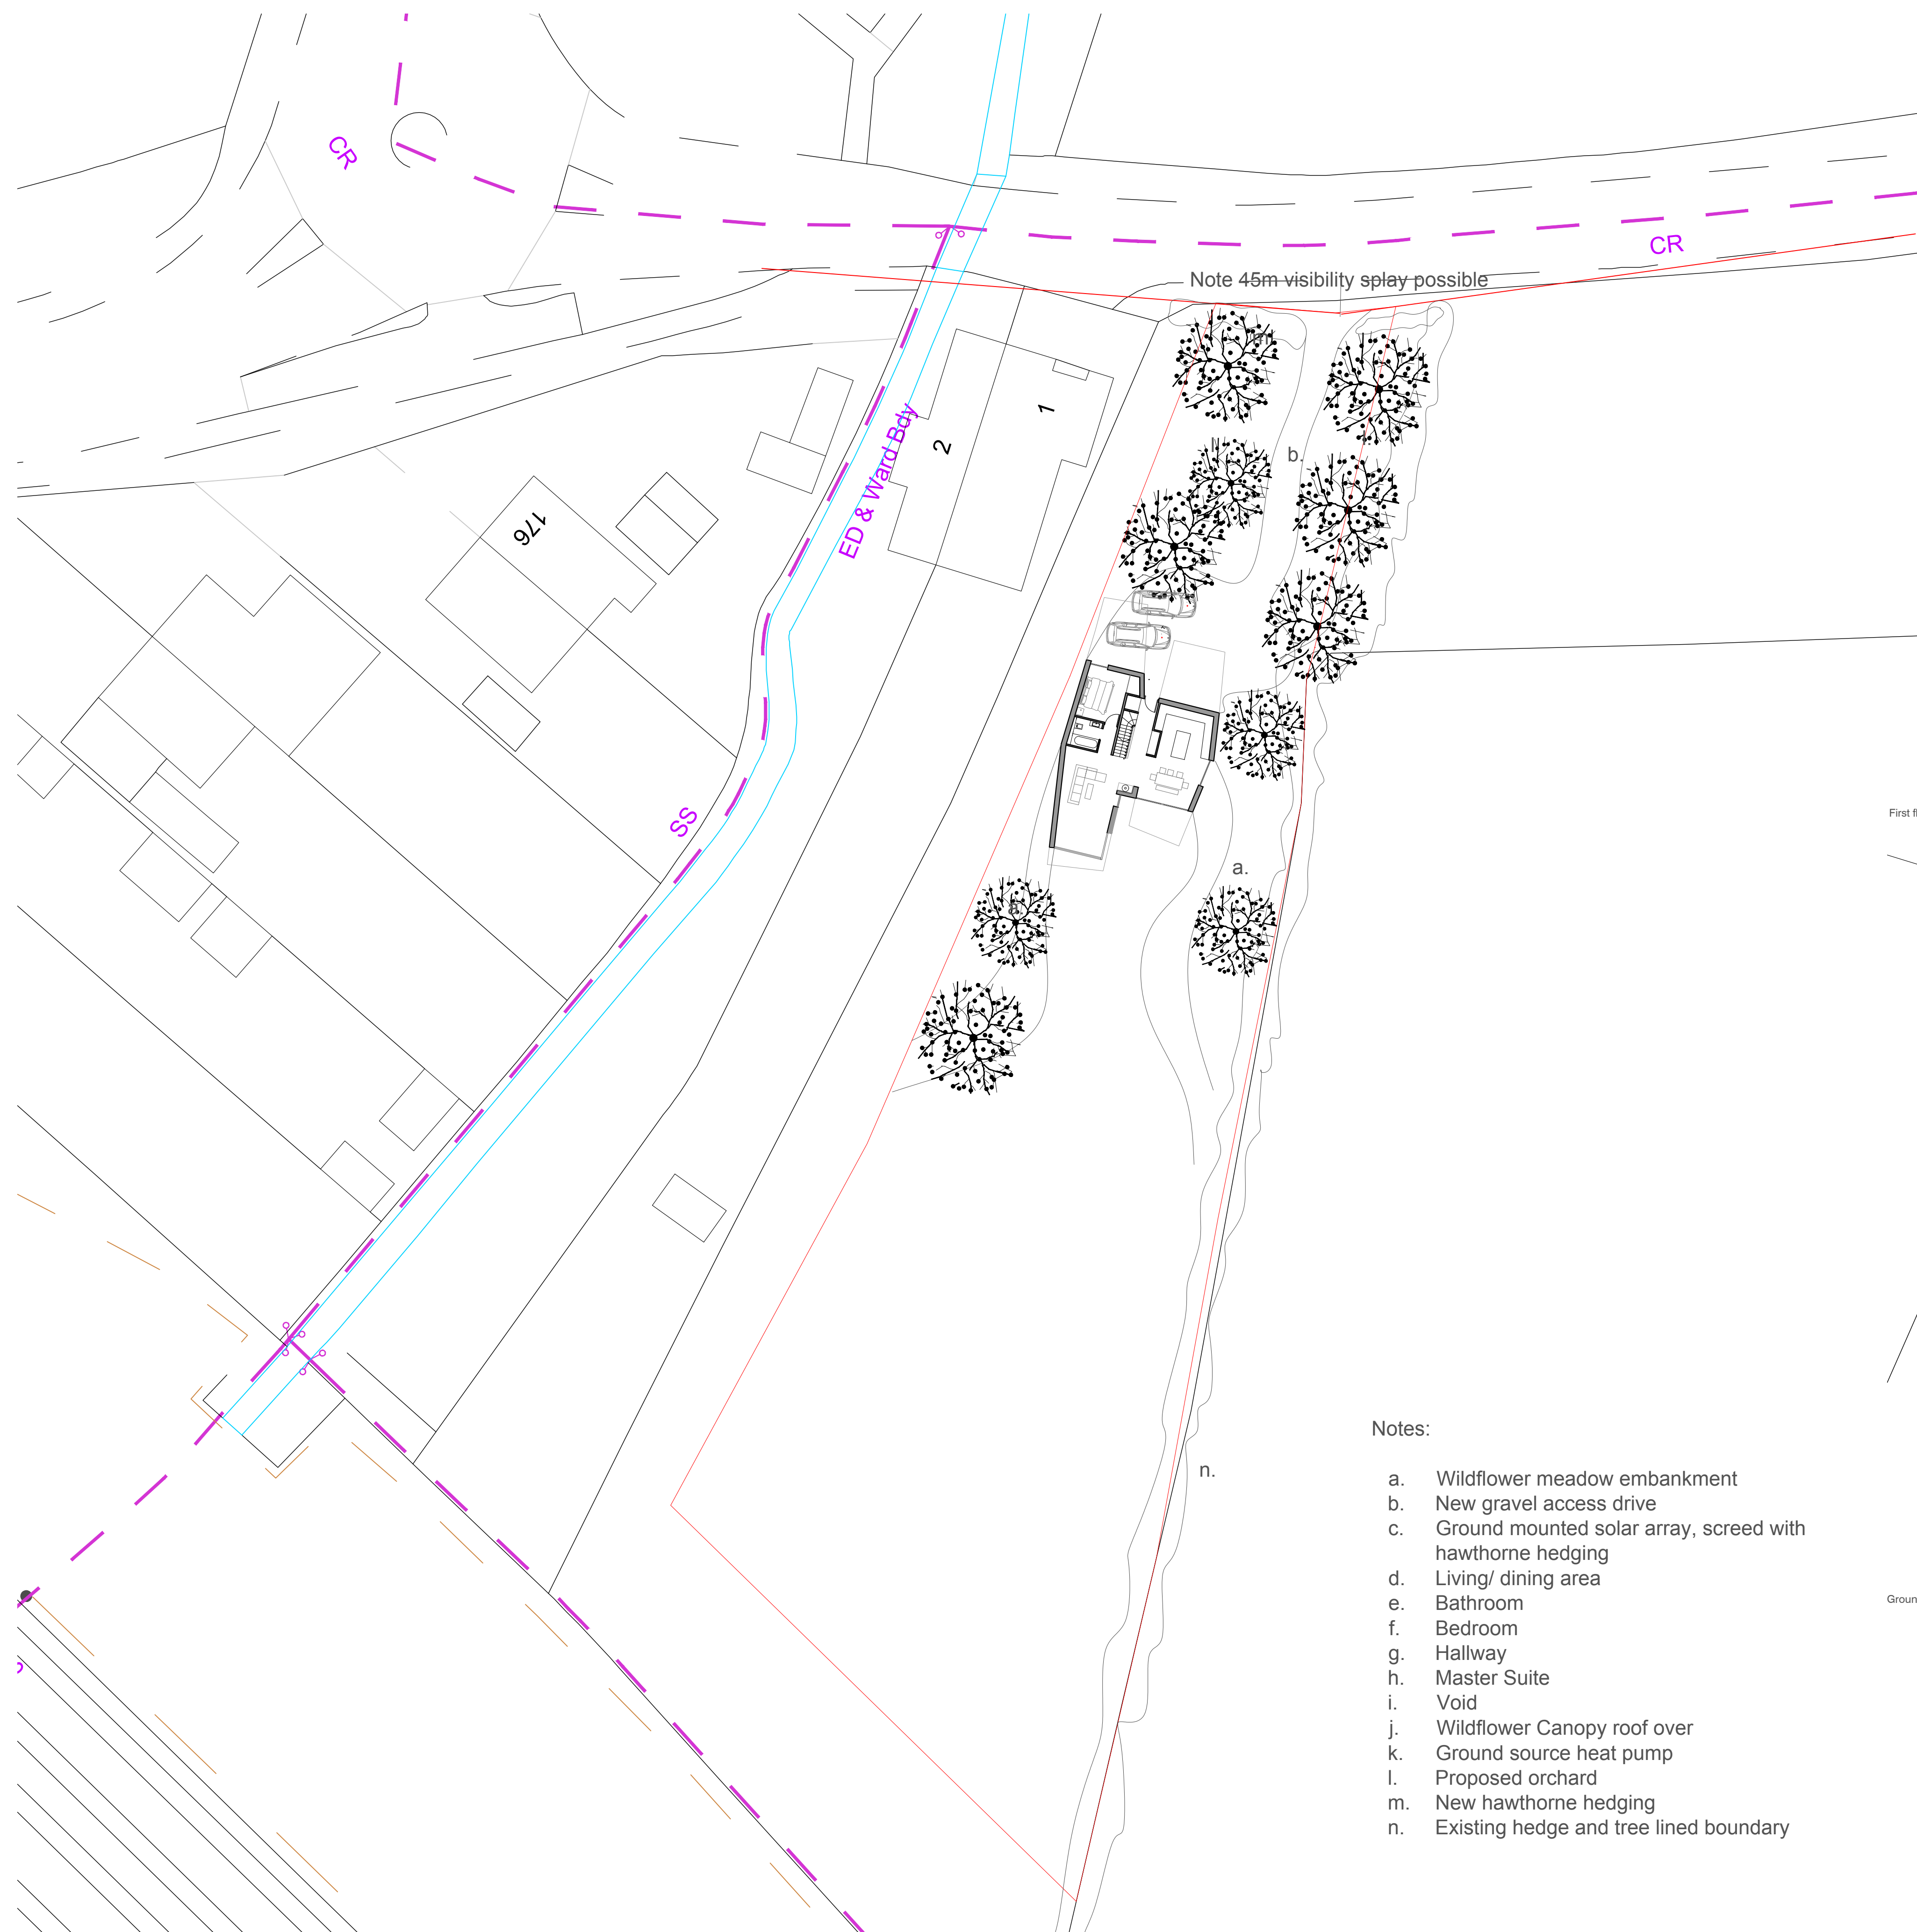


Notes:

- a. Wildflower meadow embankment
- b. New gravel access drive
- c. Ground mounted solar array, screed with hawthorne hedging
- d. Living/ dining area
- e. Bathroom
- f. Bedroom
- g. Hallway
- h. Master Suite
- i. Void
- j. Wildflower Canopy roof over
- k. Ground source heat pump
- l. Proposed orchard
- m. New hawthorne hedging
- n. Existing hedge and tree lined boundary

First floor plan as proposed

Ground floor plan as proposed

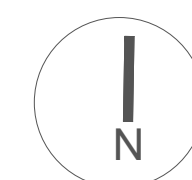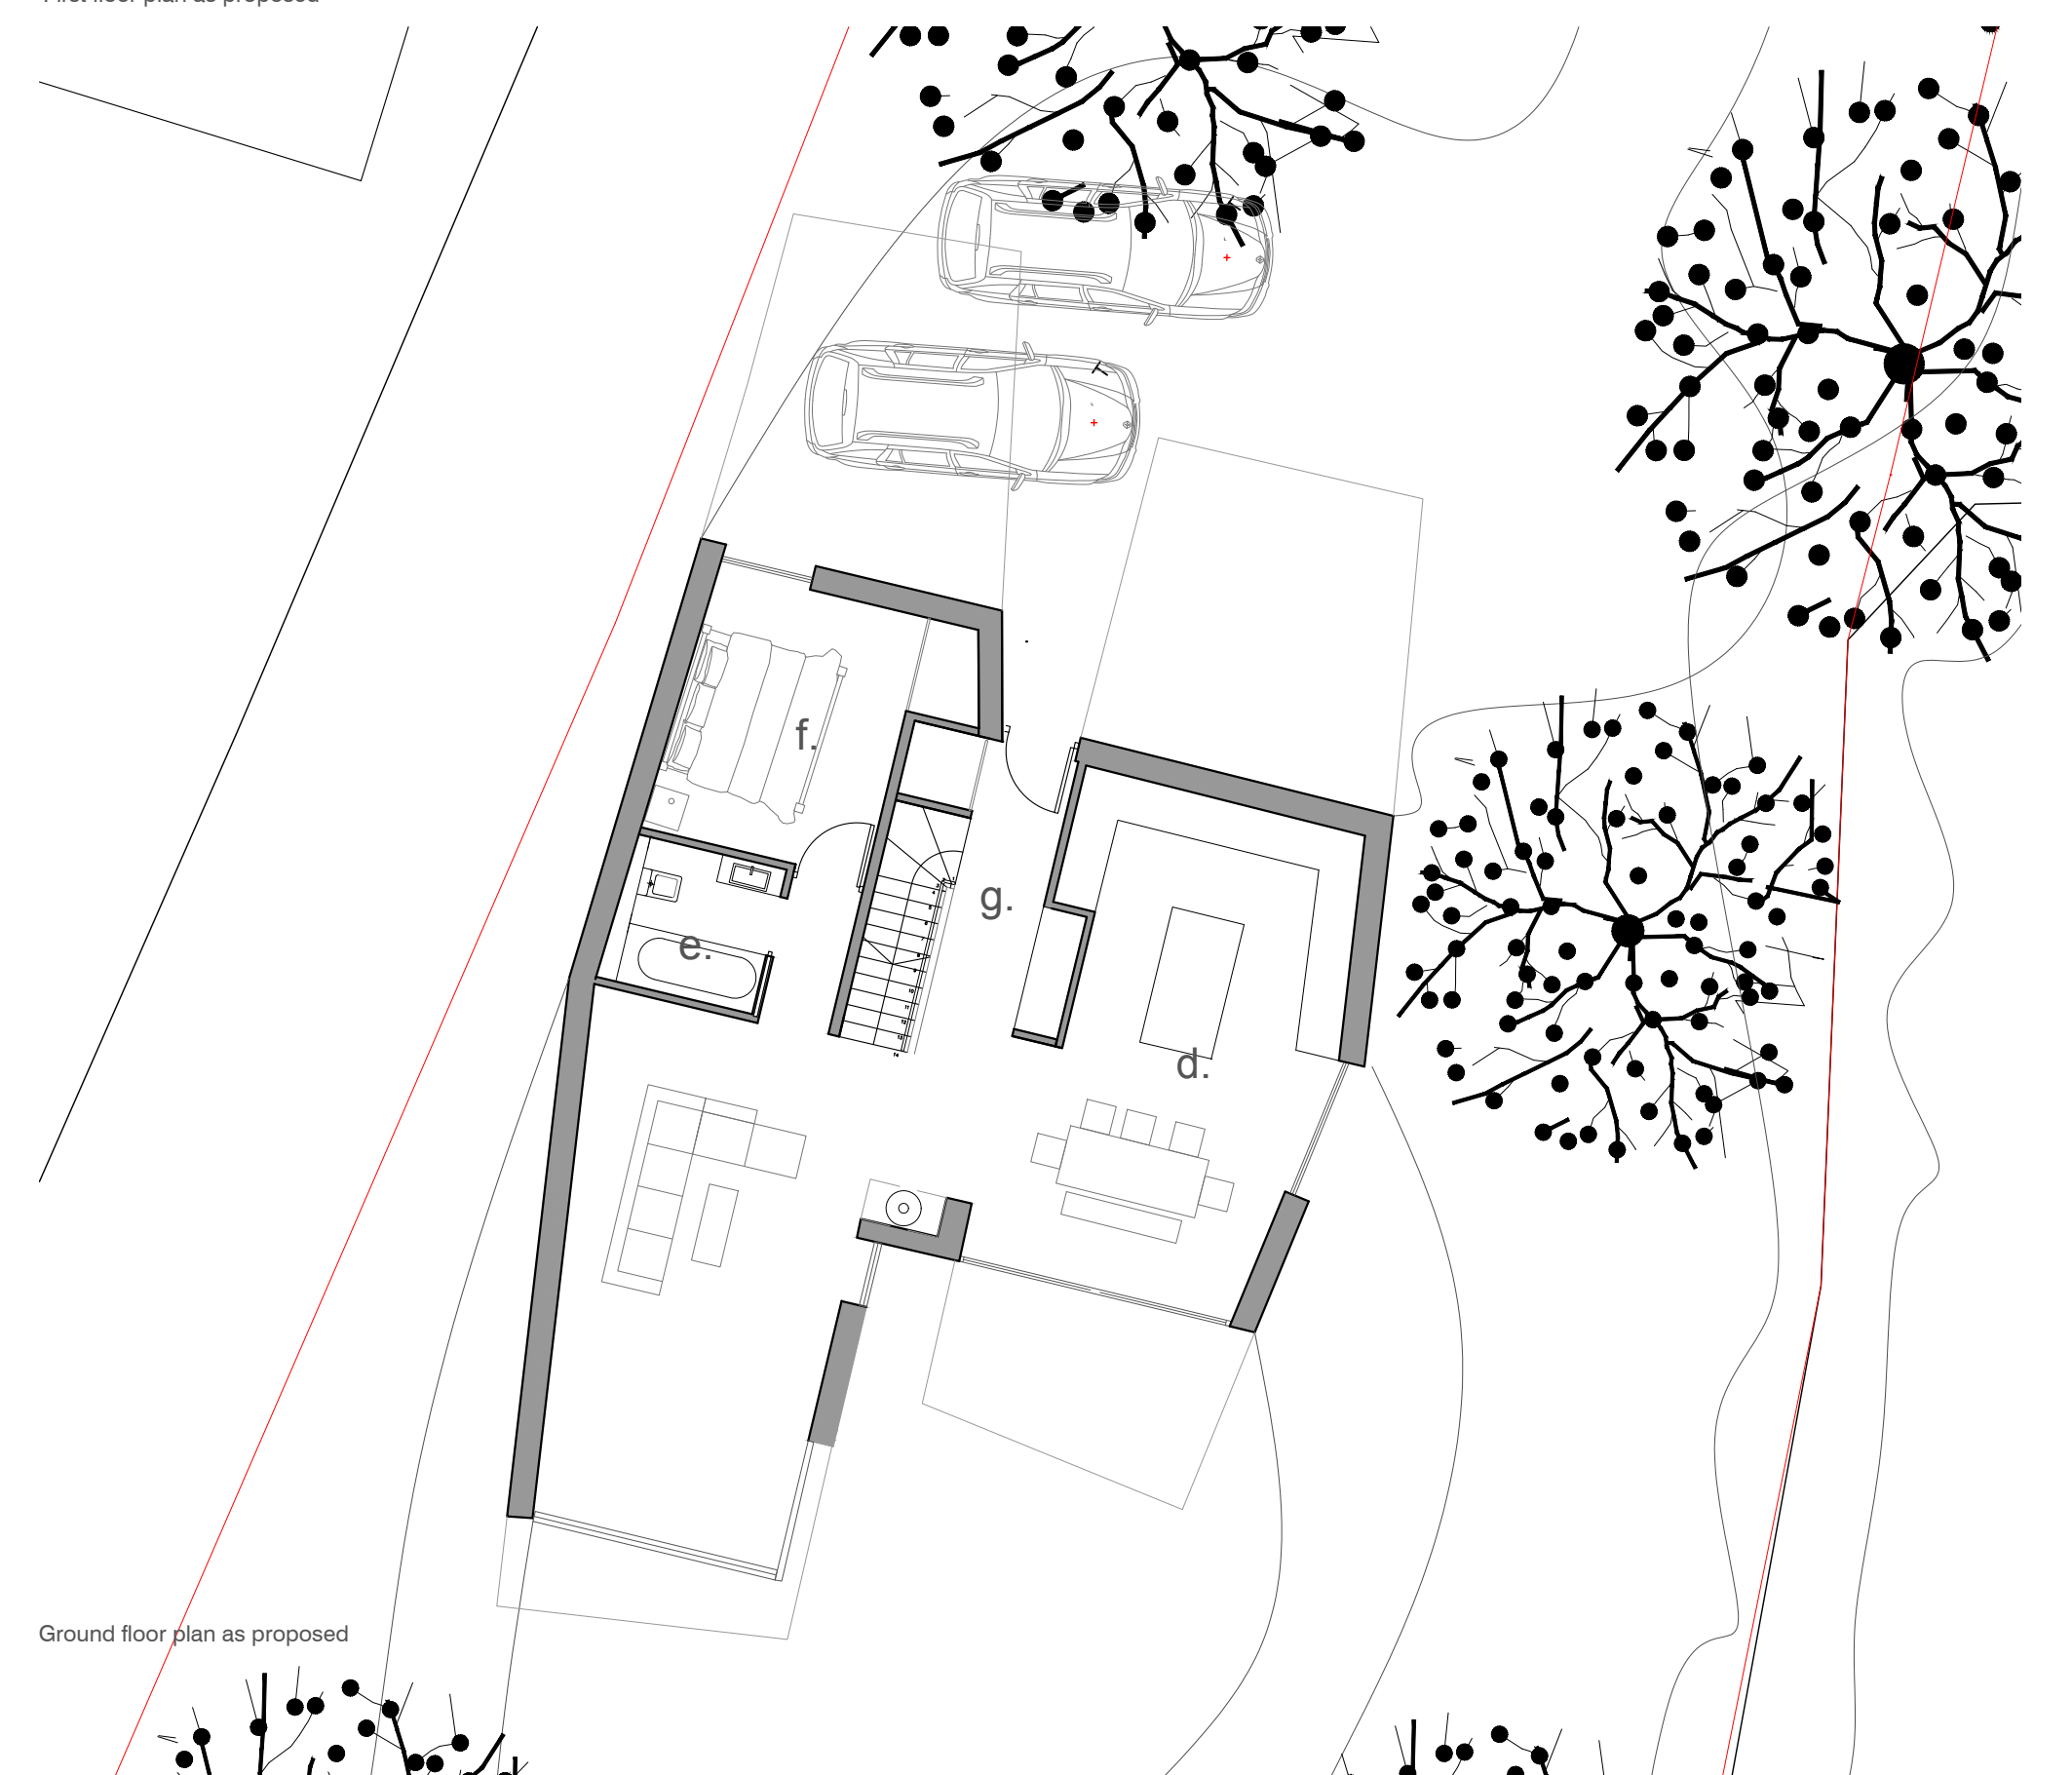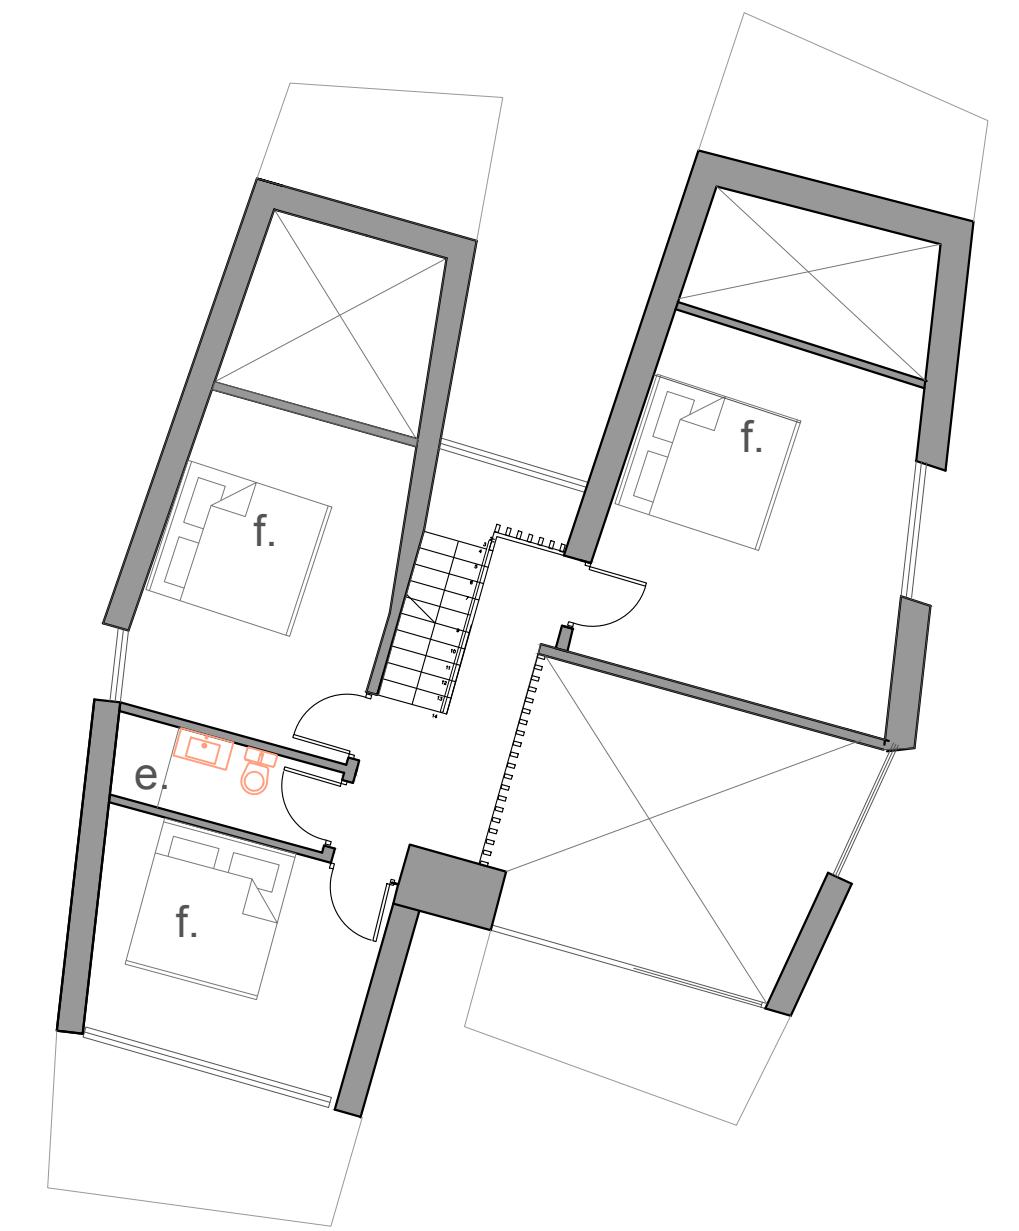

Note: This drawing is copyright

Note: To be read in conjunction with Structural Engineers Information, specification and drawings

All setting out dimensions to be checked on site by contractor and any discrepancies to be noted ASAP. Windows, steelwork, to be site sized.

Michael Collins Architect LLP

Wymondley Road

251 site plan as Proposed

Stage: Stage 2
Status: Preliminary

021

Scale: 1:500@A1

