




1 Front Elevation - Proposed
1 : 50



2 Side 1 Elevation
1 : 50



3 Rear Elevation - Proposed
1 : 50

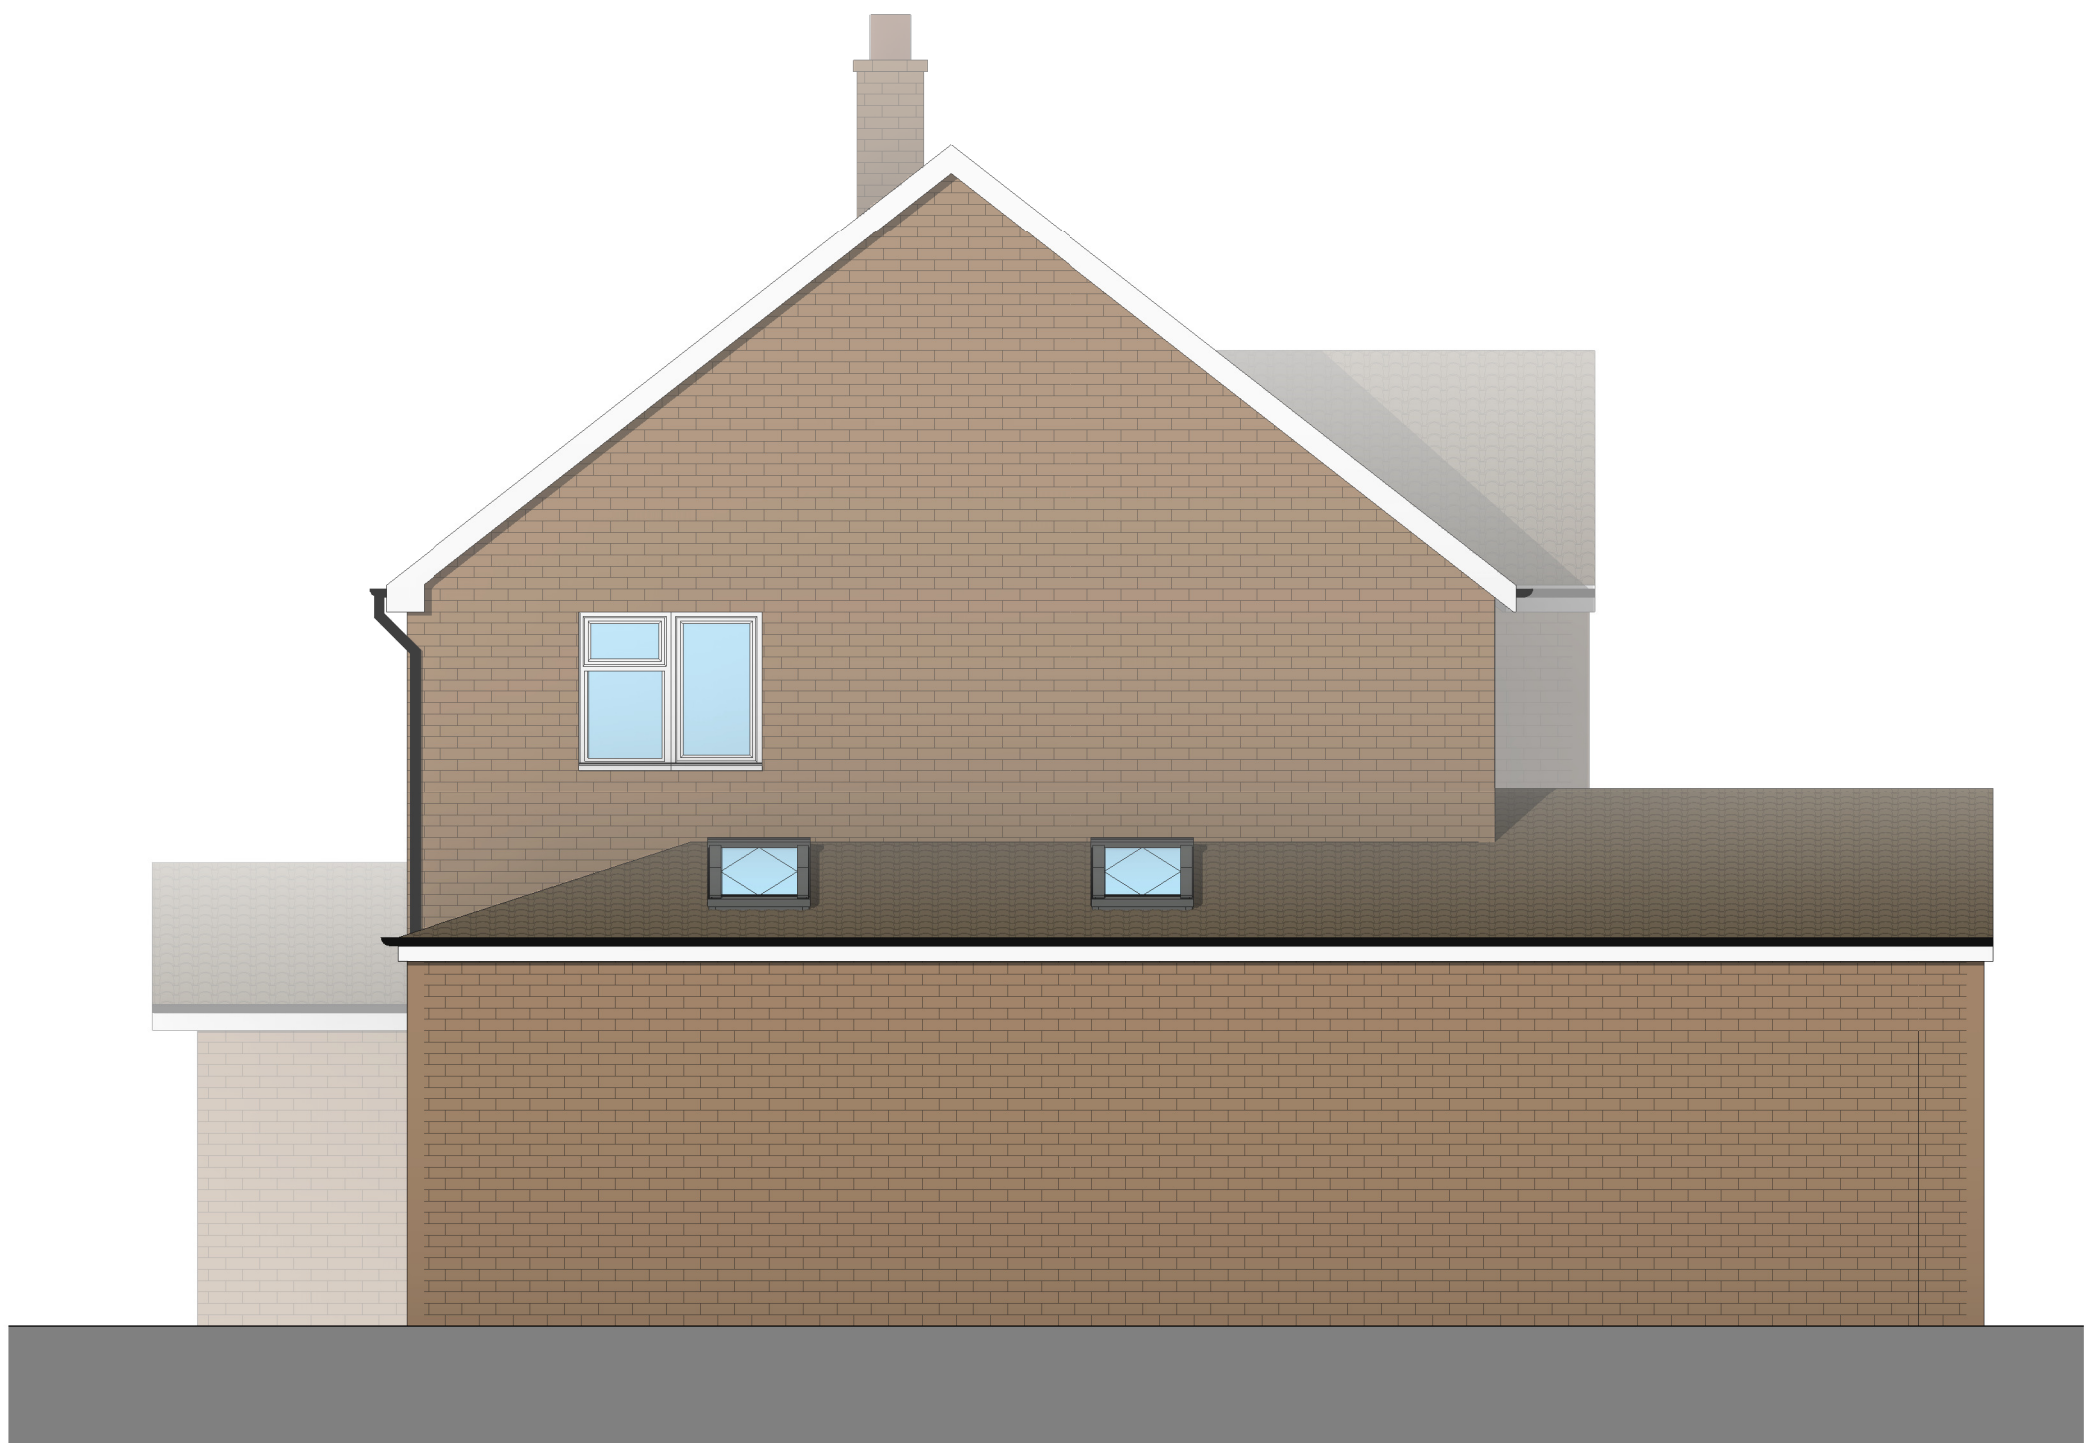

4 Side 2 Elevation - Proposed
1 : 50

EXTERNAL MATERIALS:	
External Walls	- Facing brick to match existing.
Pitched Roof	- Profiled concrete roof tiles to match existing.
Fascia	- UPVC to match existing.
Windows	- UPVC to match existing. - Powder coated aluminium apex glazing.
Rooflight	- Velux FK06 660x1180mm
Doors	- UPVC / Composite.
Sliding Doors	- Powder coated aluminium.
Rainwater Goods	- UPVC to match existing.

01 to 505m				
1	07.11.24	Rear window and front porch updated to LOCHF comments		
Rev	Date	Details	Drawn	Checked

Project/Client:	Project No:
56 Waysbrook	Project Number
	Dwg No:
	A106
	Rev:
	1
Drawing:	Scale:
Proposed Elevations	1 : 50 @A1
	Drawn By: Date:
	Author
	Checked By: Date:
	Checker