




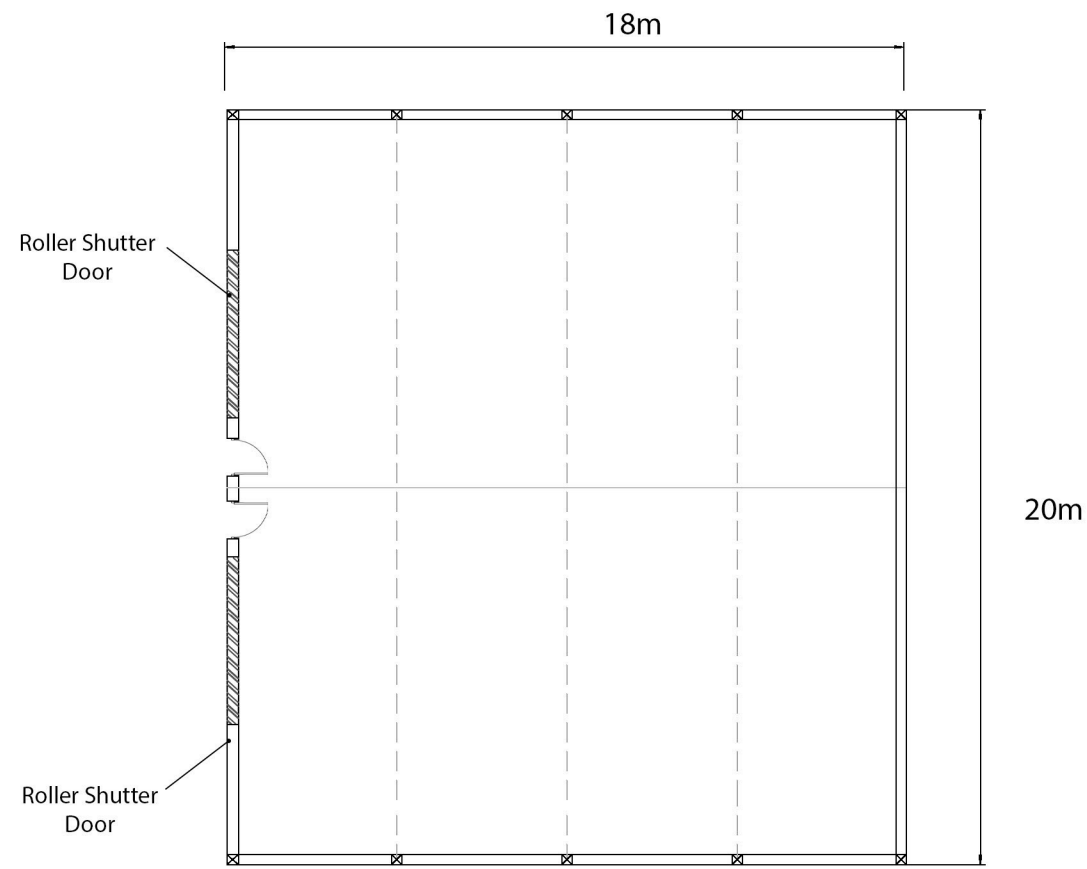


PROPOSED GROUND FLOOR PLAN - 1:100

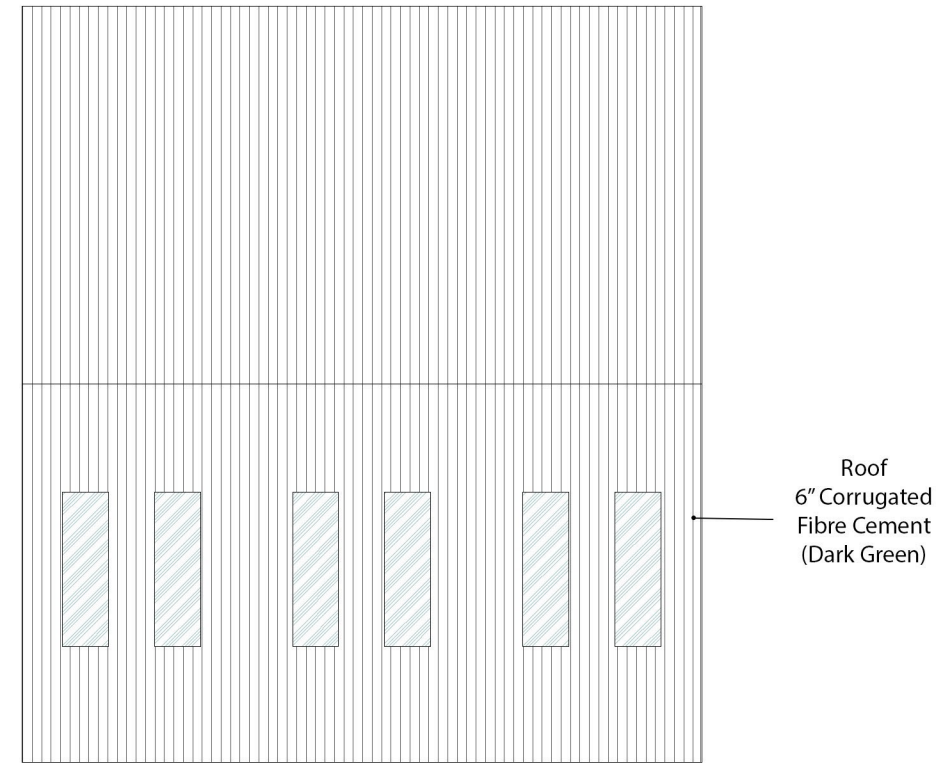


PROPOSED ROOF PLAN - 1:100

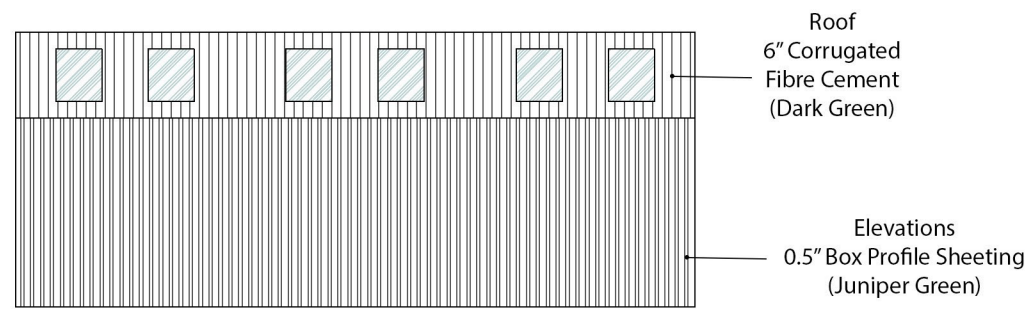


PROPOSED SIDE ELEVATION - 1:100

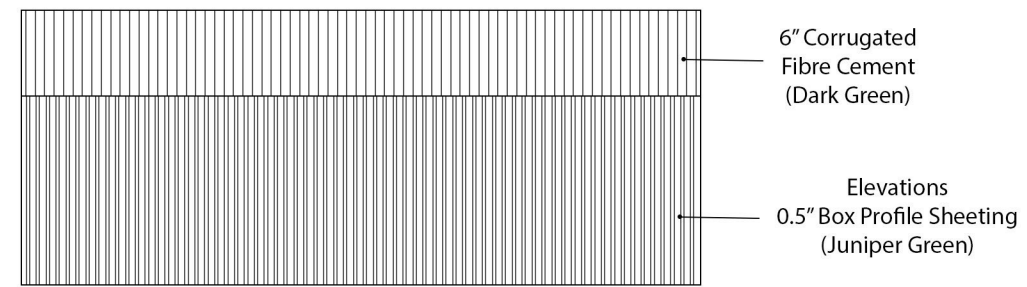

PROPOSED SIDE ELEVATION - 1:100

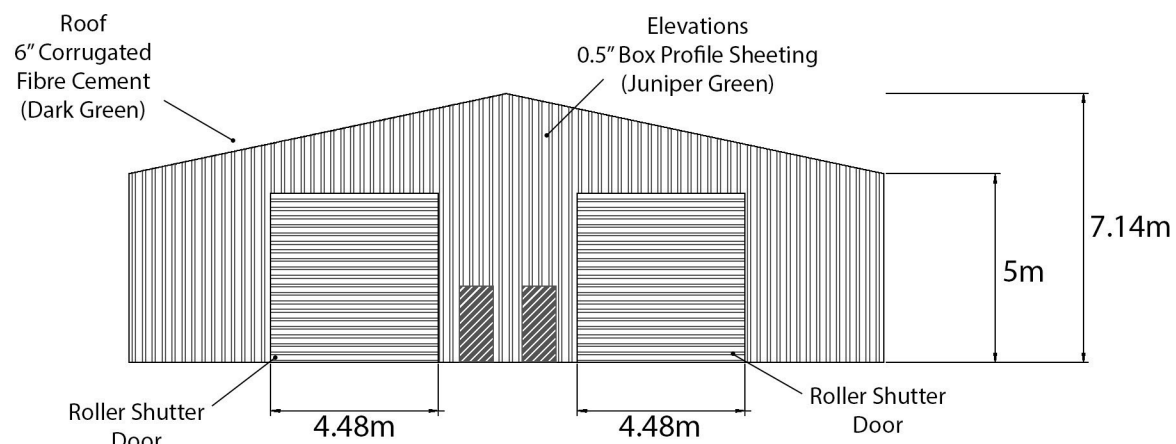

PROPOSED FRONT ELEVATION - 1:100

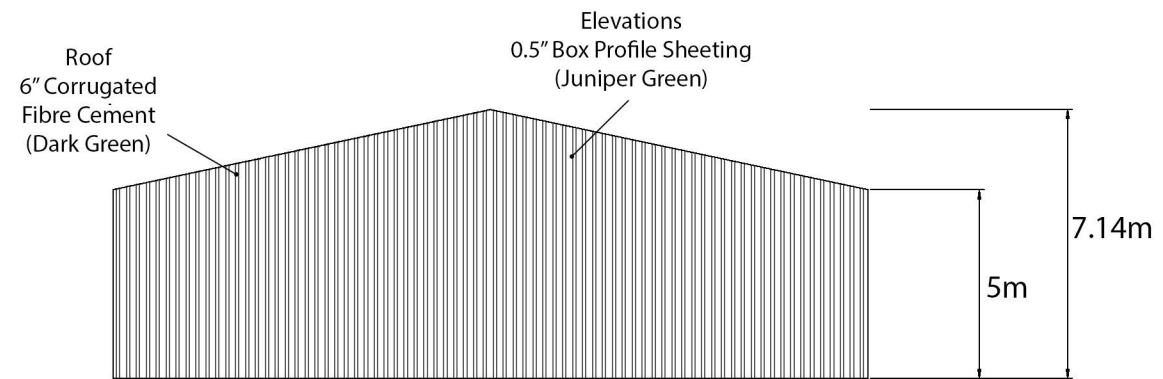

PROPOSED REAR ELEVATION - 1:100



Project:	Langley Bottom Farm, London Road, Langley, Hitchin, SG4 7PJ	
Title:	Proposed Agricultural Barn Floor Plans & Elevations	
Dwg Size:	A3	Scale: 1:200
Dwg No:	LB-2024-005	Date: Jan 2025