




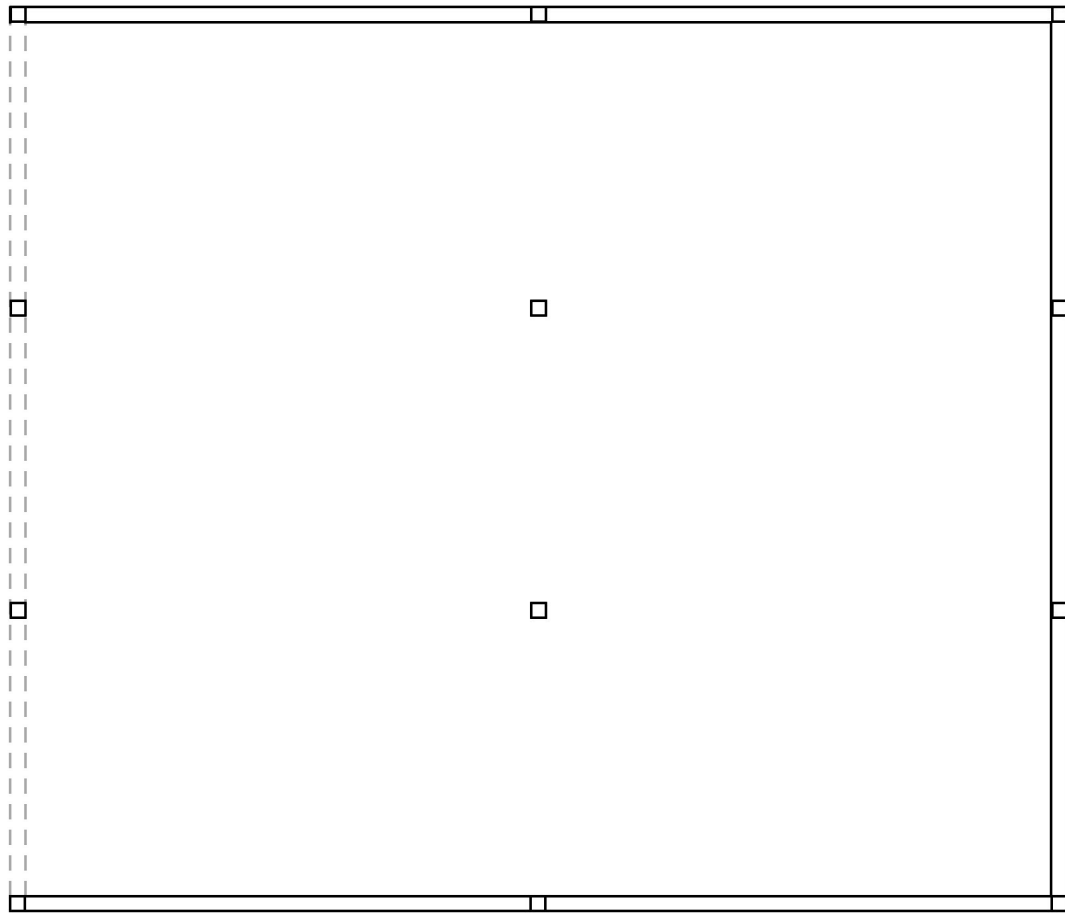


EXISTING GROUND FLOOR PLAN - 1:100

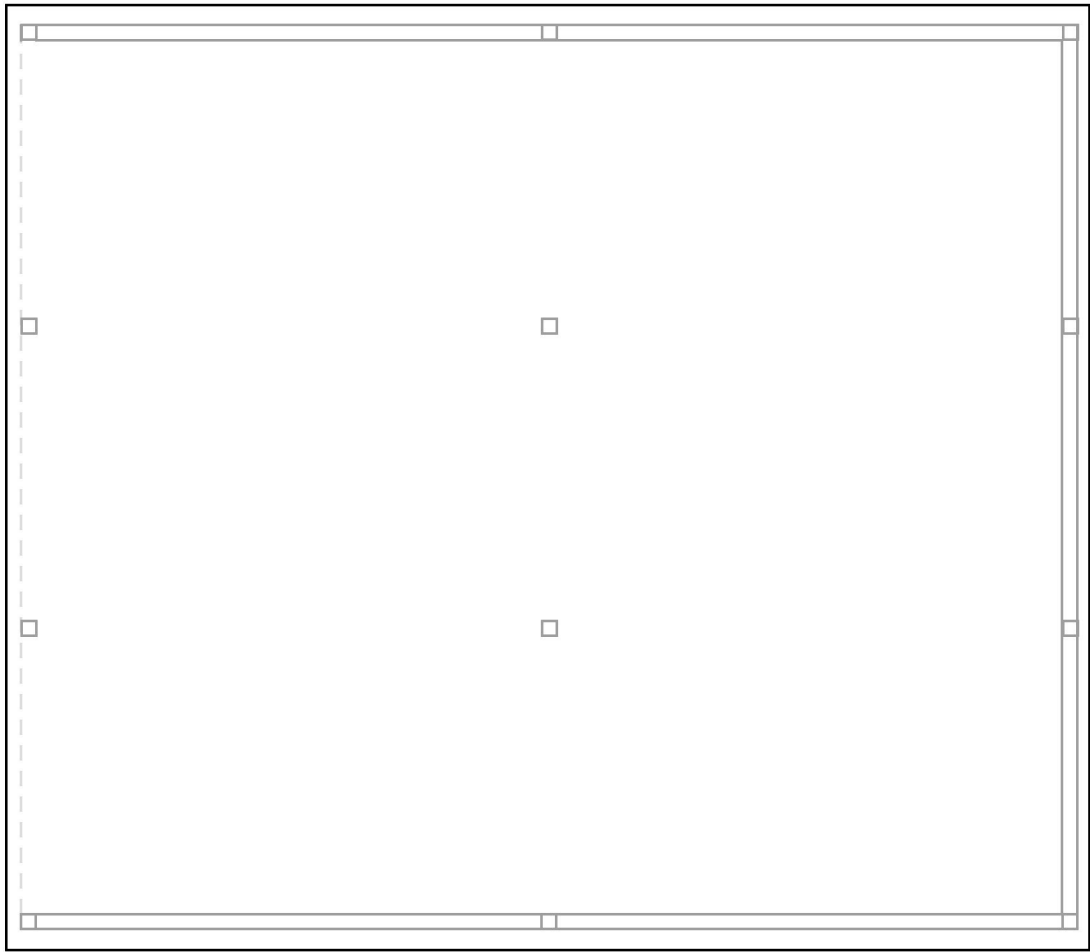


EXISTING ROOF PLAN - 1:100

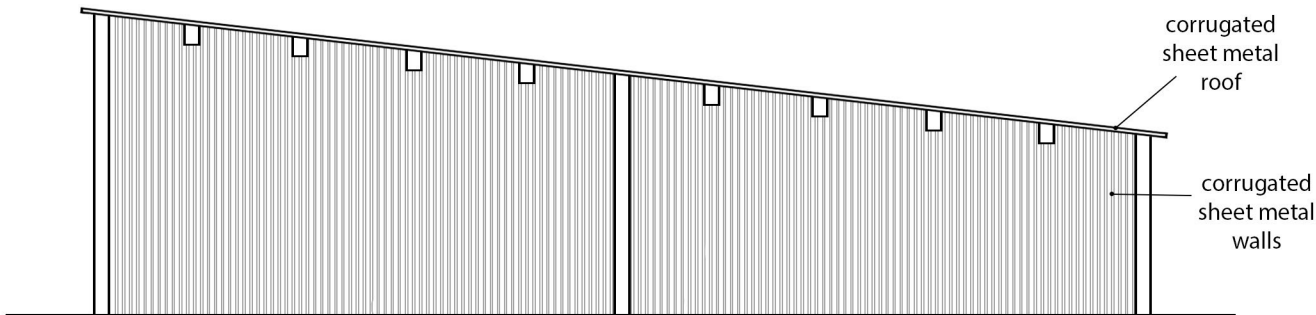


EXISTING SIDE ELEVATION - 1:100

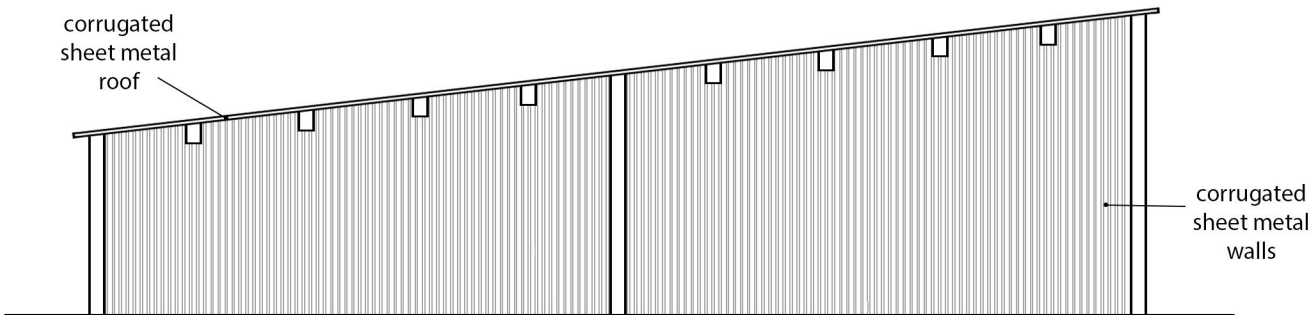

EXISTING SIDE ELEVATION - 1:100

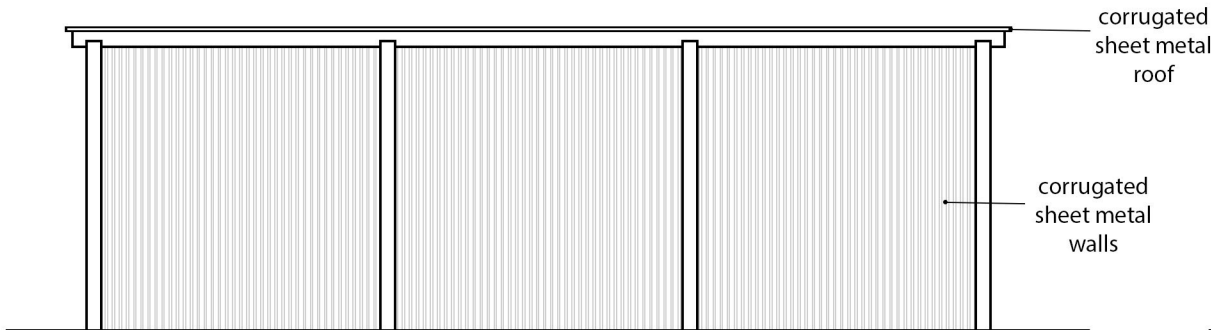

EXISTING FRONT ELEVATION - 1:100

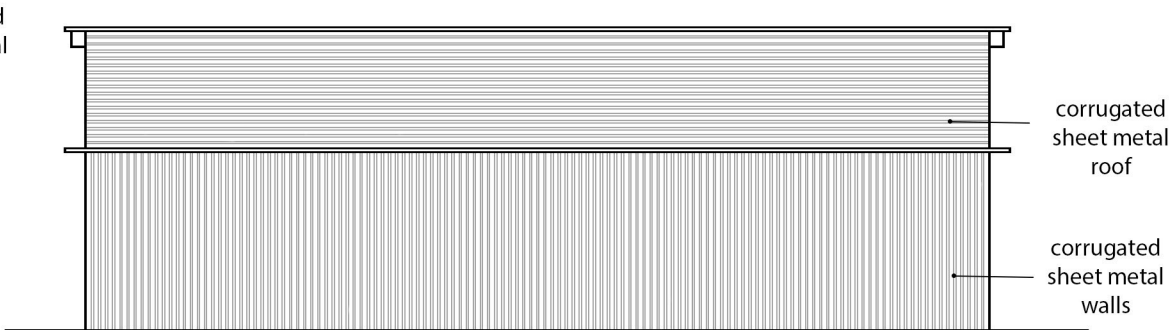

EXISTING REAR ELEVATION - 1:100



Project: Langley Bottom Farm, London Road, Langley, Hitchin, SG4 7PJ	
Title: Existing Barn 2 Floor Plans & Elevations	
Dwg Size: A3	Scale: 1:100
Dwg No: LB-2024-003	Date: Jan 2025