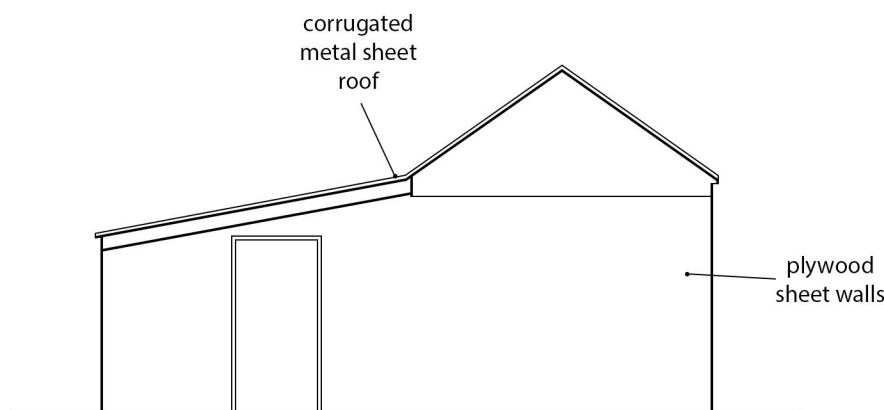
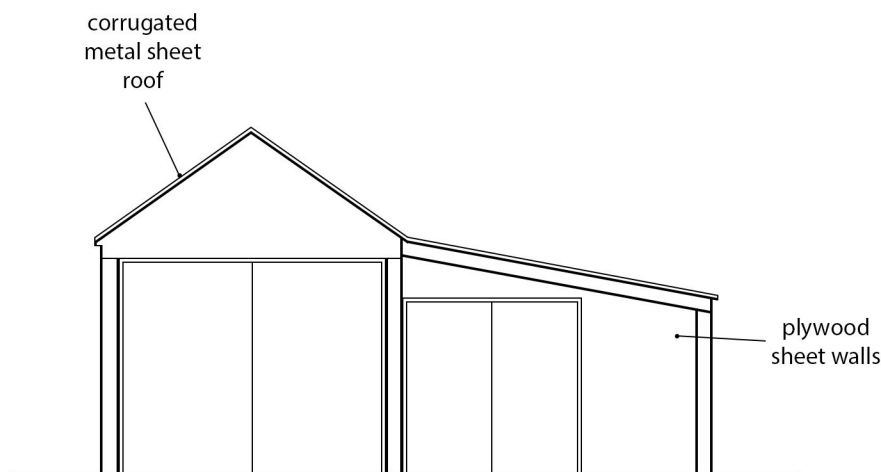
 
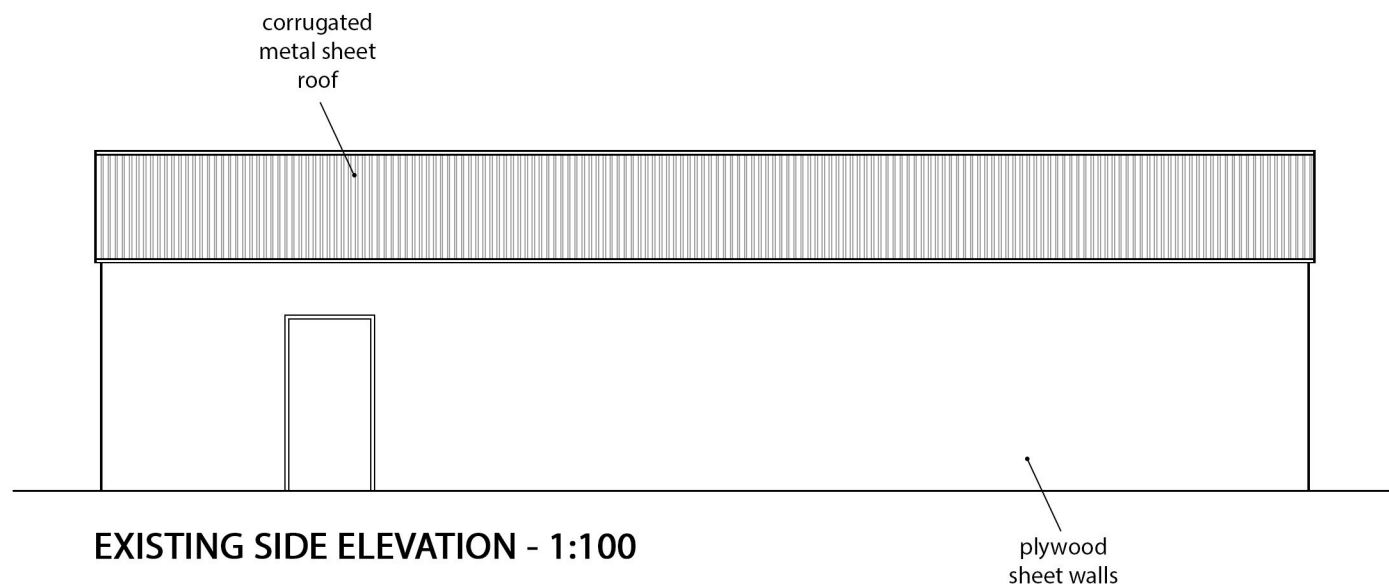
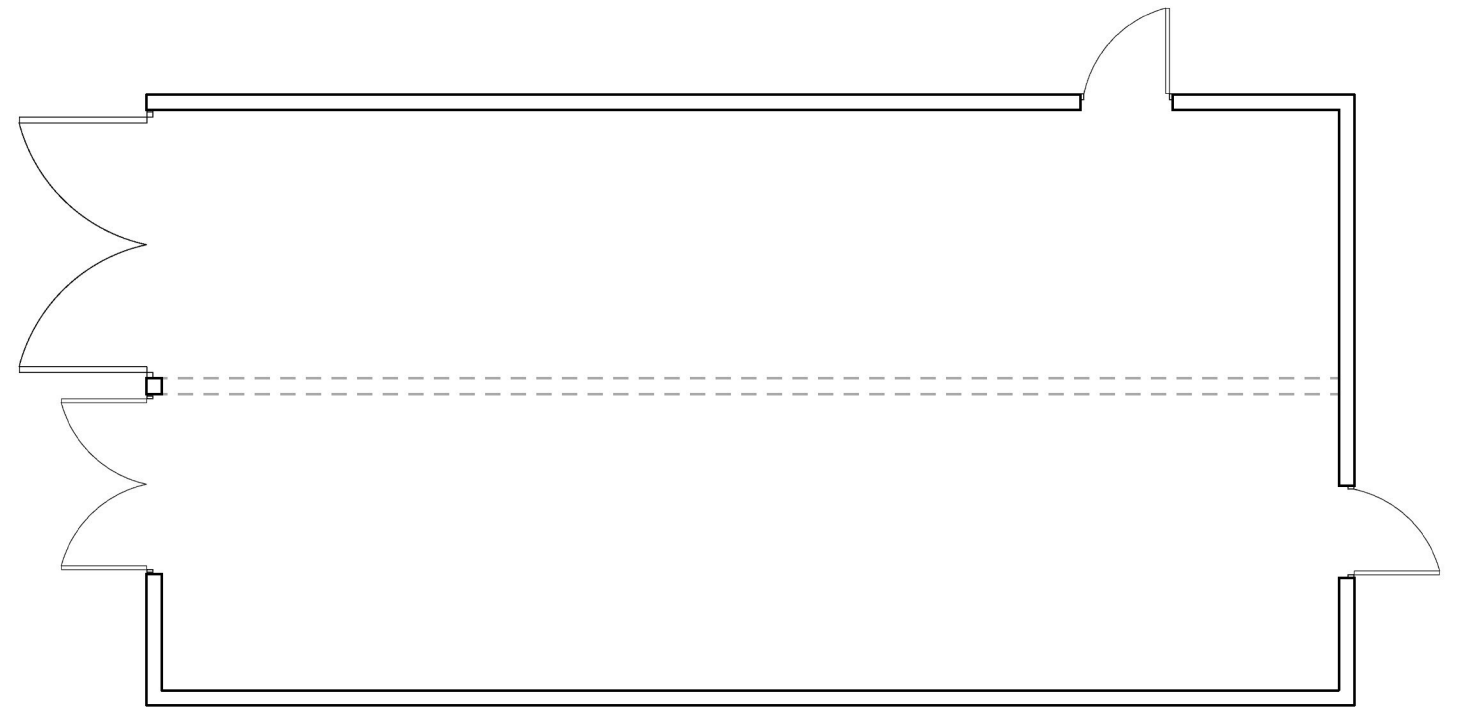
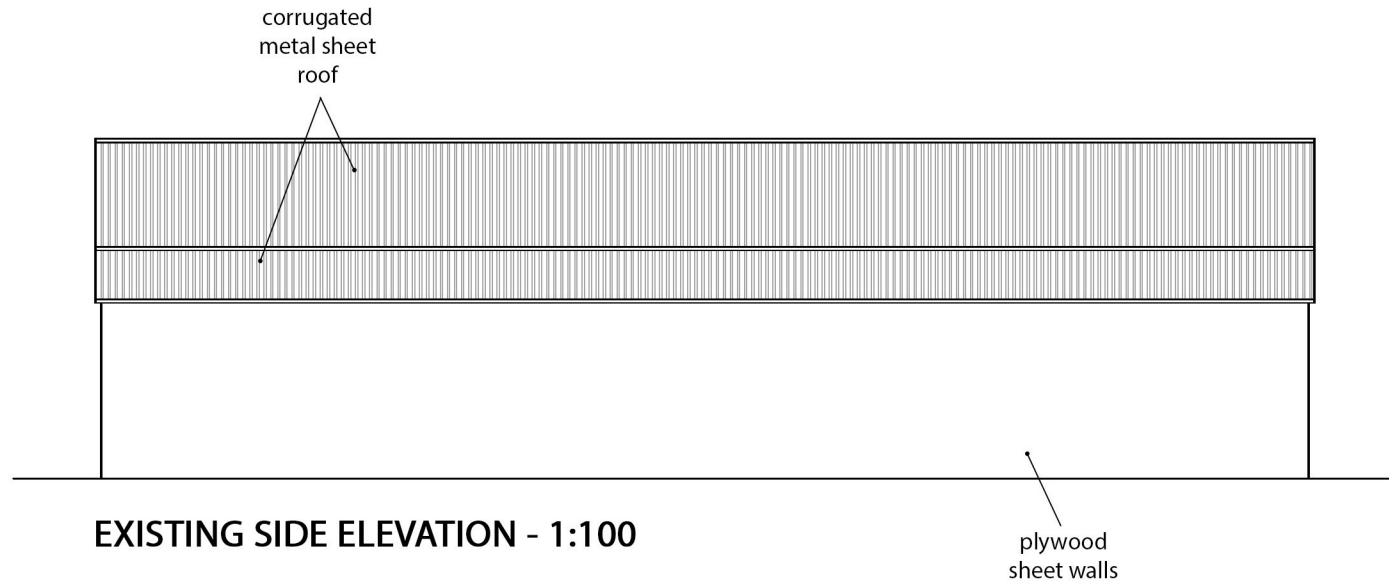


Project: Langley Bottom Farm, London Road, Langley, Hitchin, SG4 7PJ	
Title: Existing Barn 1 Floor Plans & Elevations	
Dwg Size: A3	Scale: 1:100
Dwg No: LB-2024-002	Date: Jan 2025