


THIS DRAWING IS A PRINT AND MUST NOT BE SCALED.
ANY QUERIES REGARDING DIMENSIONS TO BE TAKEN UP WITH
PENTANGLE DESIGN GROUP.

ALL DIMENSIONS OF EXISTING BUILDINGS TO BE VERIFIED ON SITE.


THIS DRAWING IS THE COPYRIGHT OF PENTANGLE DESIGN GROUP
AND SHALL NOT BE IN ANY WAY USED OR REPRODUCED WITHOUT
THEIR PRIOR WRITTEN CONSENT.

NOTES

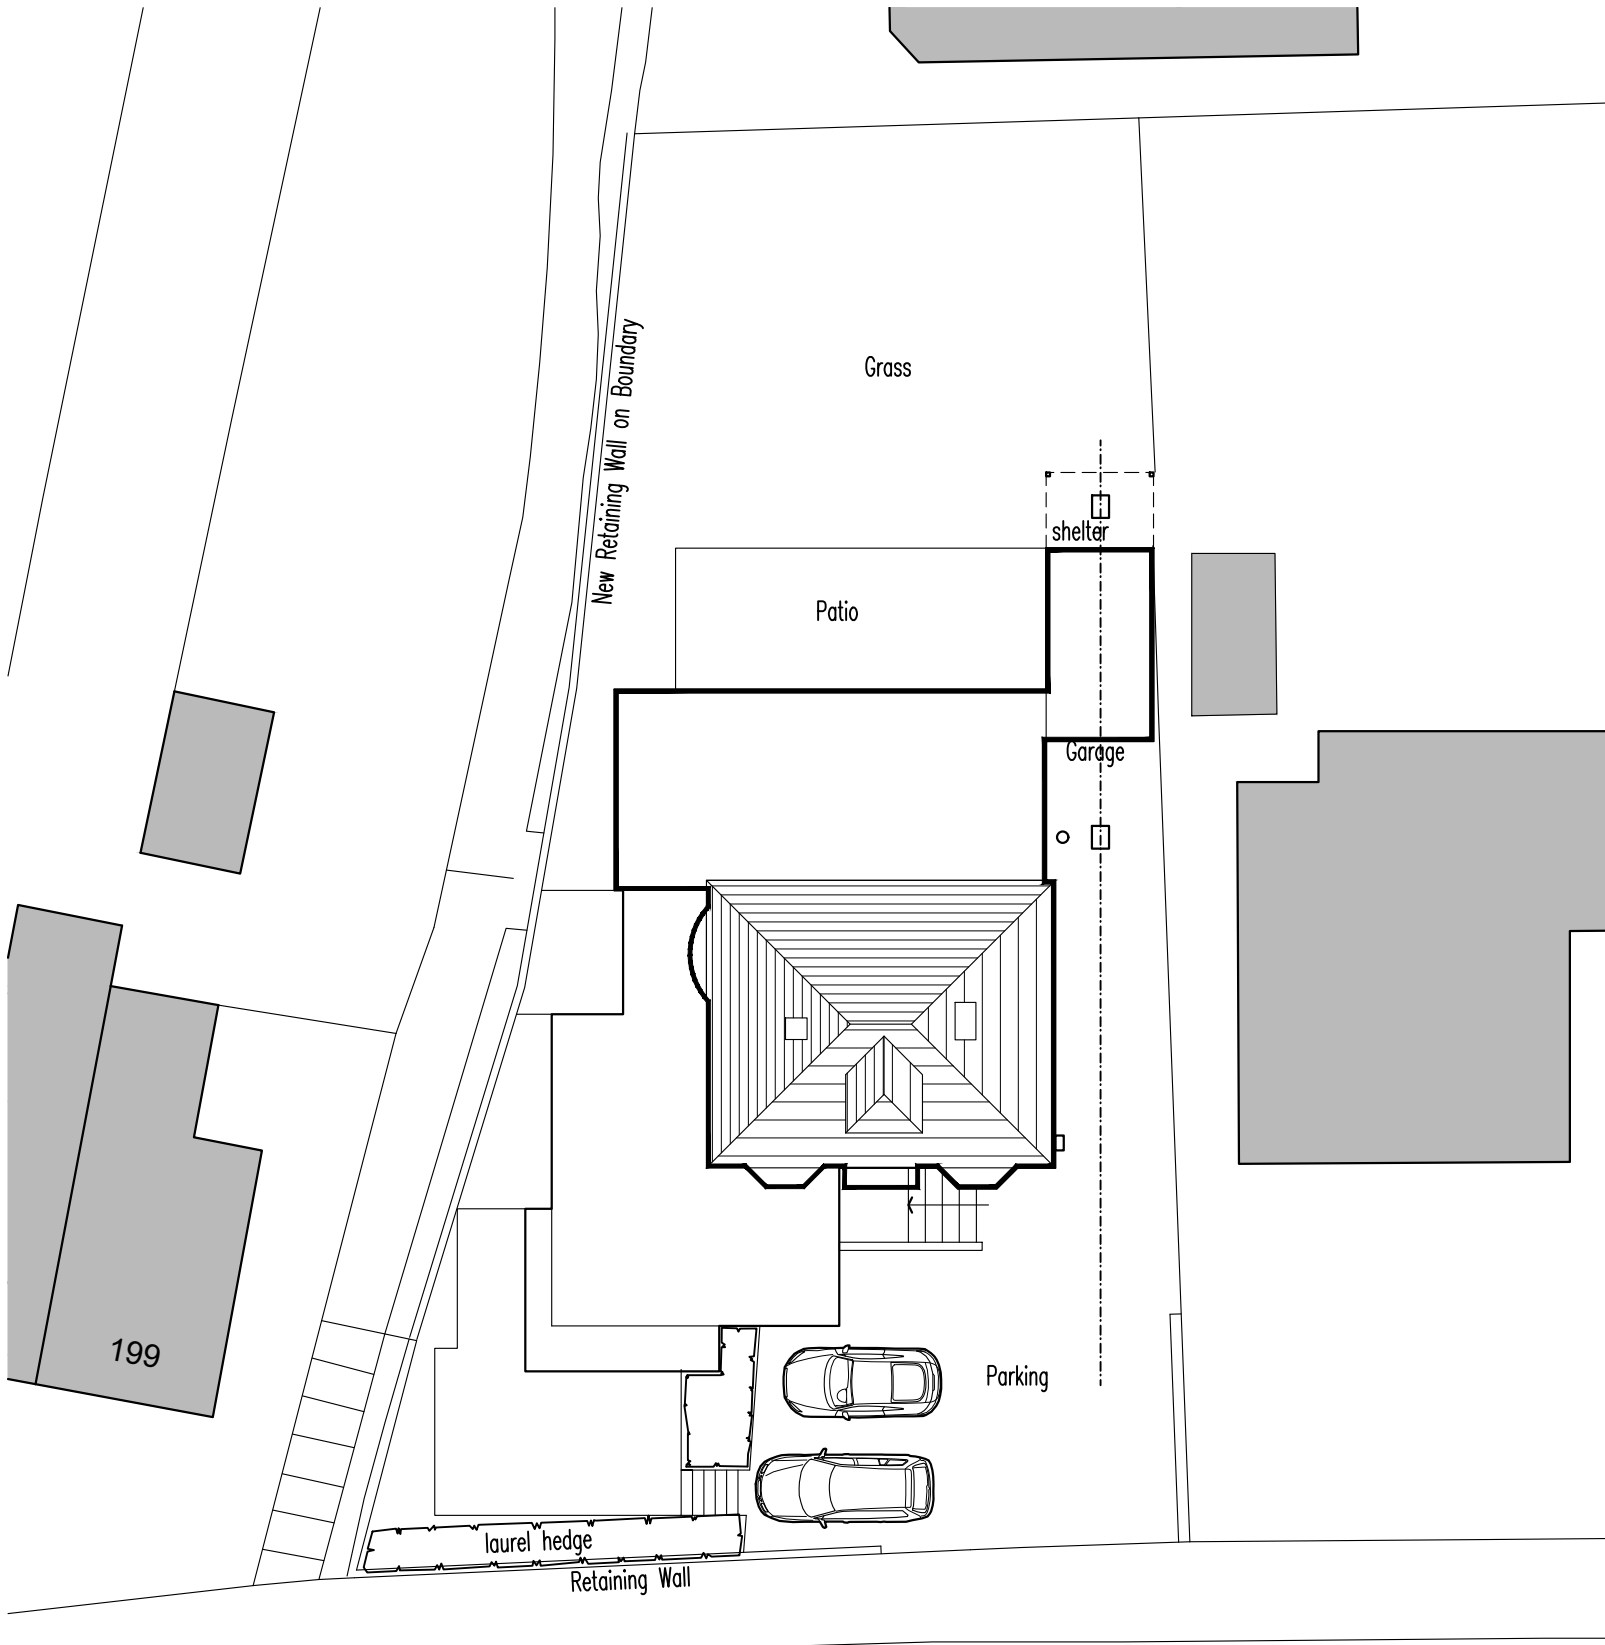

STEVENAGE ROAD

SITE PLAN AS EXISTING
1:200 scale

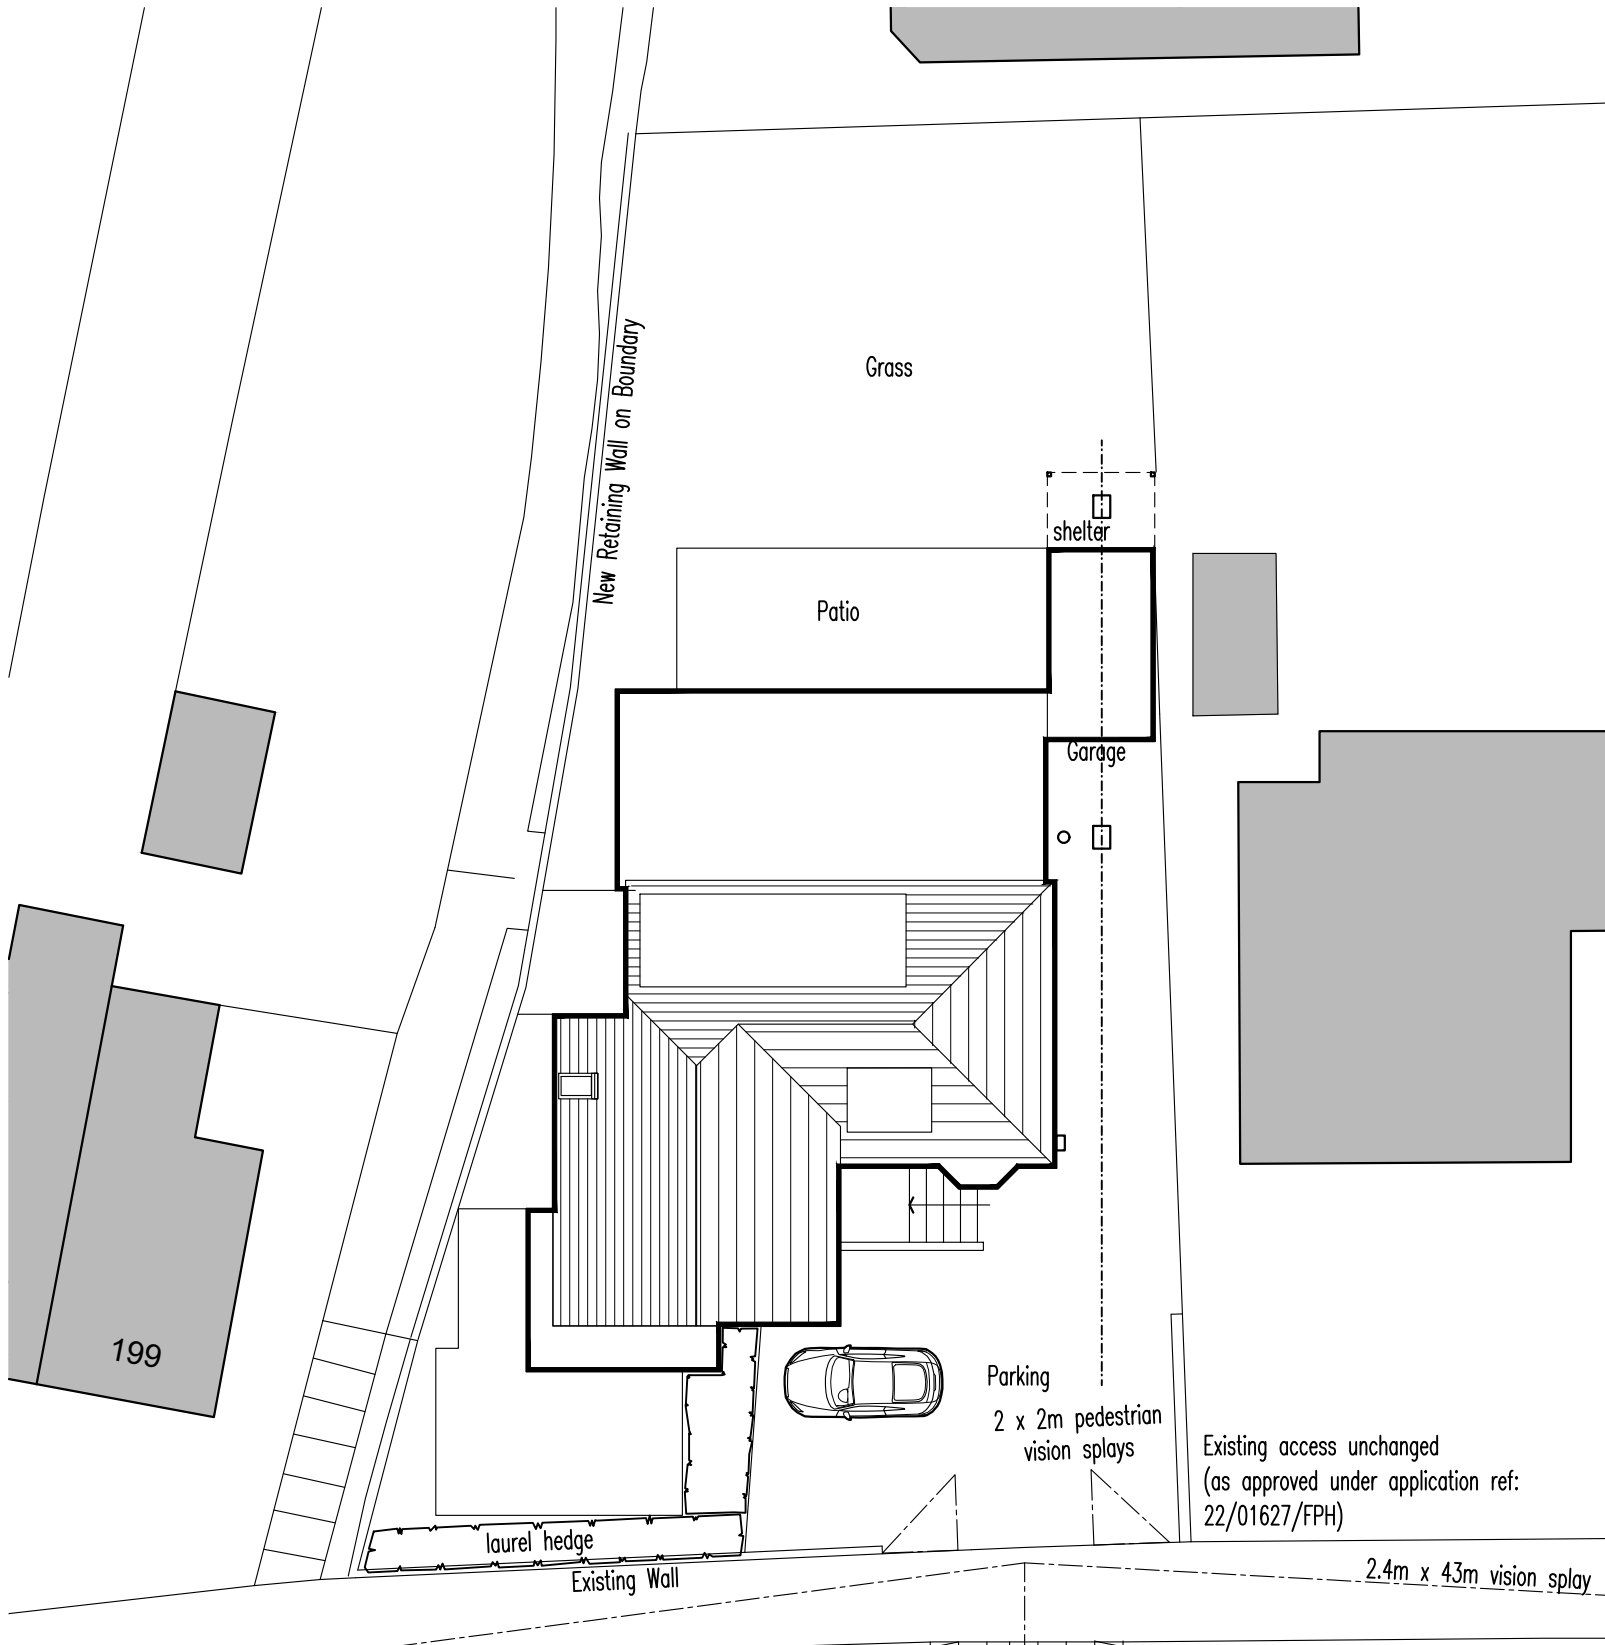

STEVENAGE ROAD


SITE PLAN AS PROPOSED
1:200 scale



0 50m 100m

Scale 1:1250

LOCATION PLAN

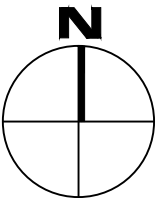

PLANNING

PENTANGLE

D E S I G N G R O U P


SUITE 1, 21 BANCROFT HITCHIN HERTS SG5 1JW
TEL(01462) 431133 E:PDG@PENTANGLEDESIGN.CO.UK

JOB TITLE

Proposed Repositioning and widening of
Dropped Kerb
201 Stevenage Road, Hitchin

DRAWING TITLE

Location Plan and Site Plans

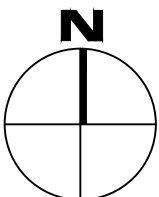

SCALE	DRAWING NUMBER	REVISION
1:200 / 1:1250		
DATE	Mar '26	
Sheet	A2	
JOB NUMBER	2983	

ARCHITECTS & INTERIOR DESIGNERS

0 10 20 m