




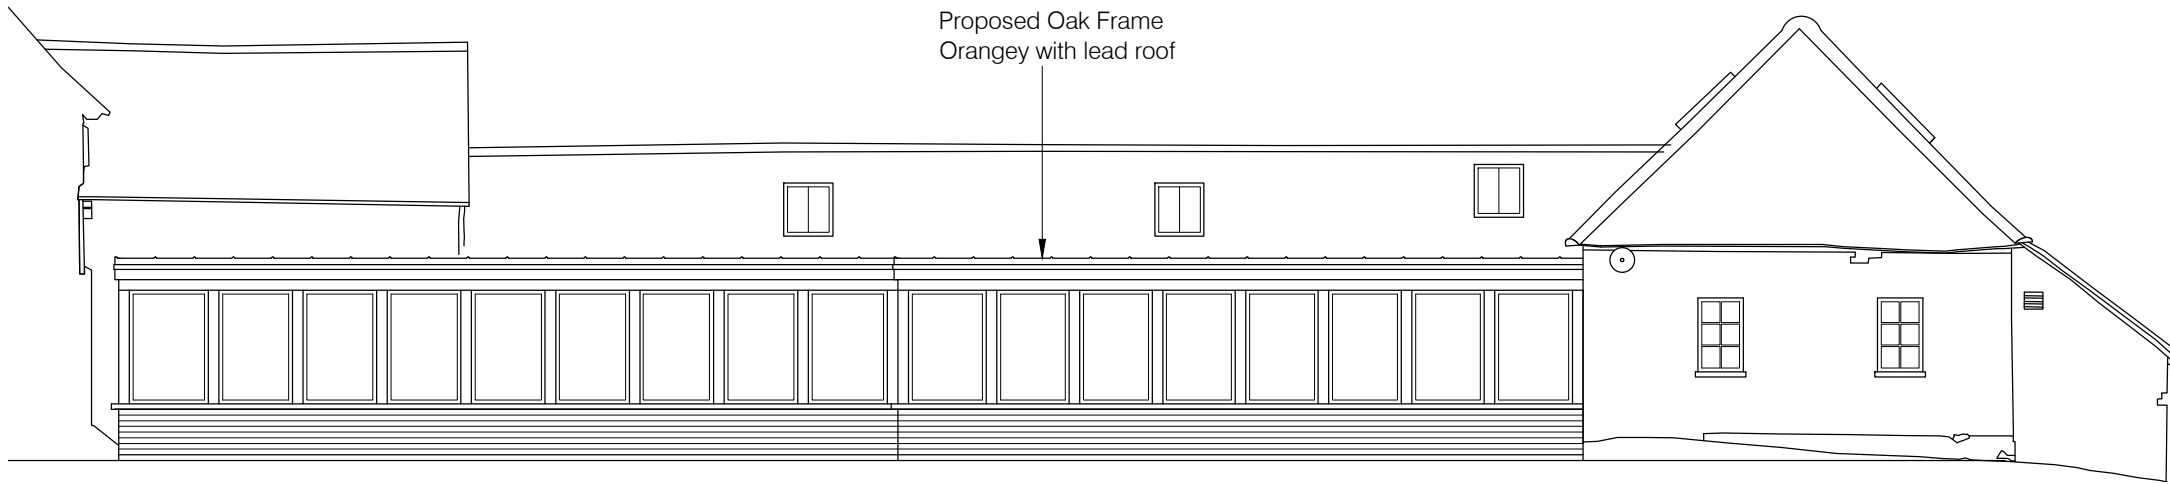

Rear Elevation (Proposed)

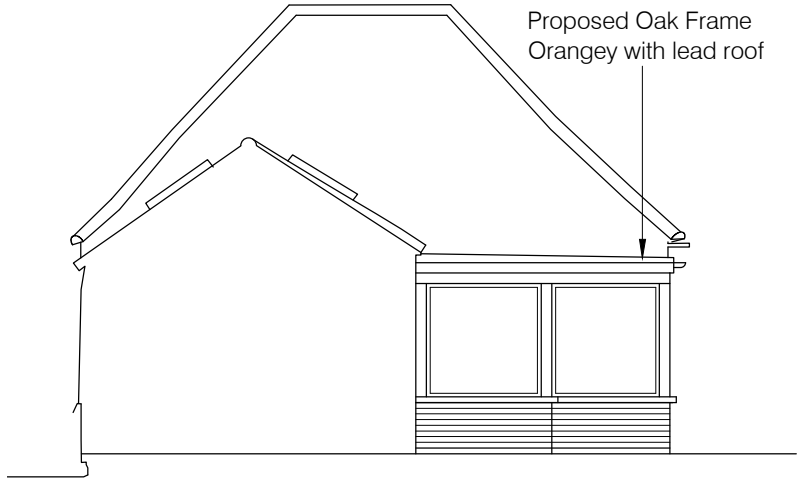

Side Elevation (proposed)

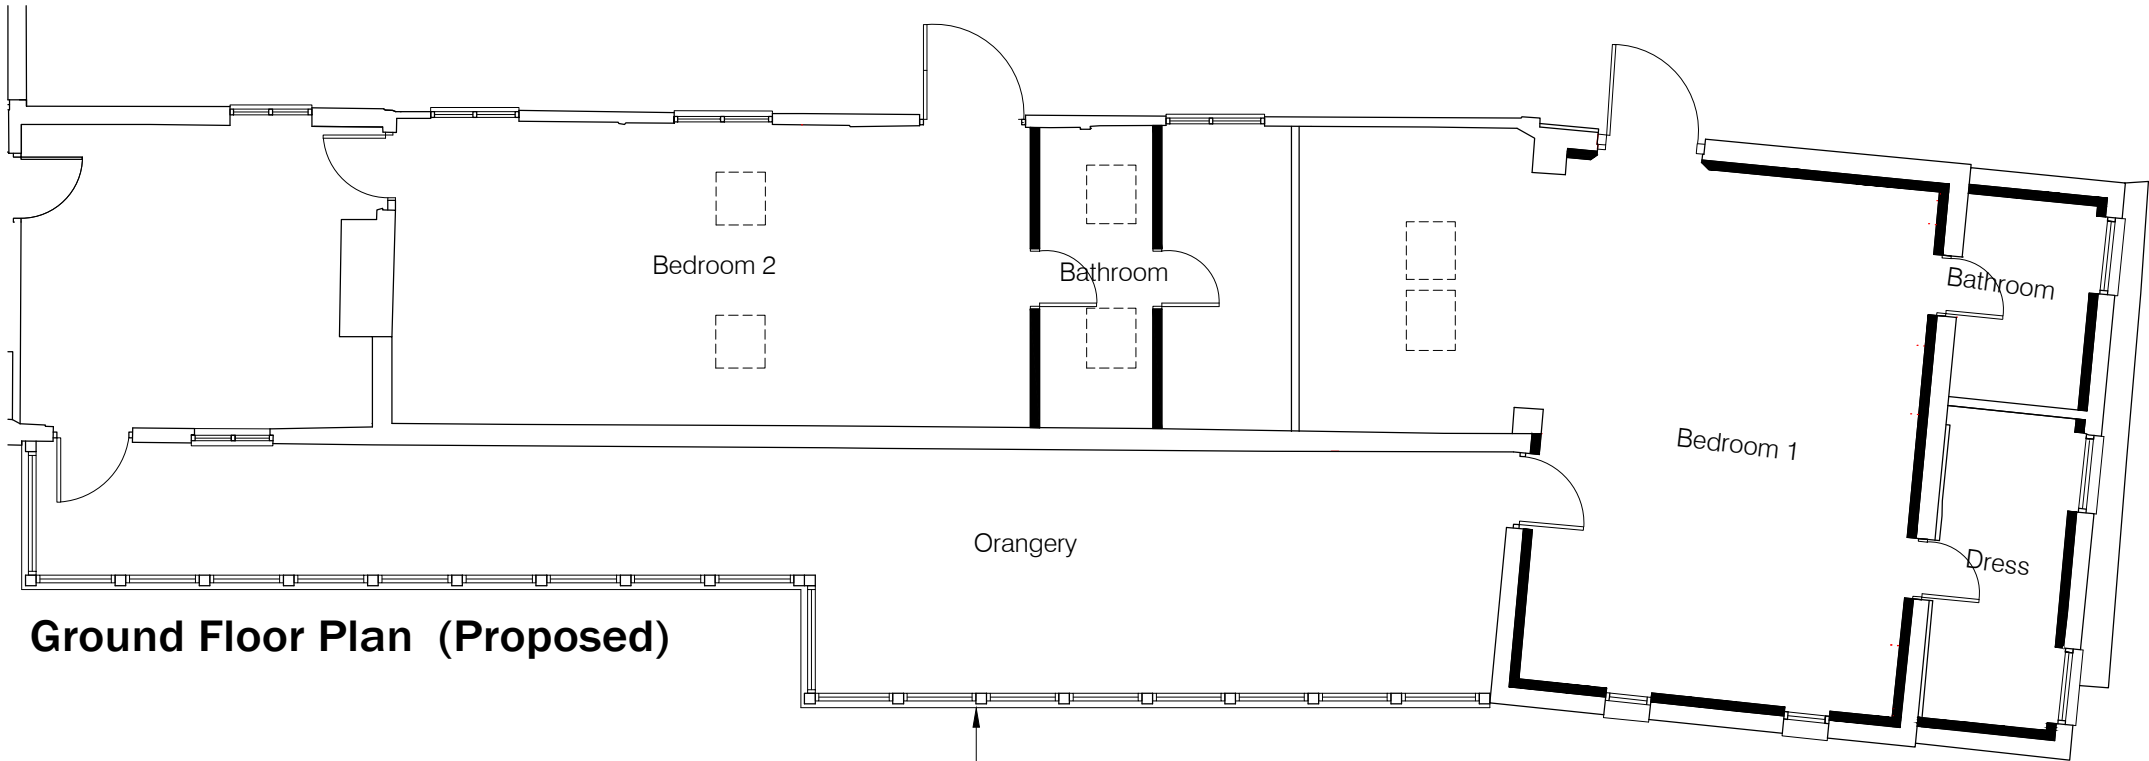

Ground Floor Plan (Proposed)

Proposed Oak Frame
Orangery with lead roof

1:	1		0.1	m
1:	20		2	m
1:	50		5	m
1:	100		10	m
1:	200		20	m
1:	500		50	m
1:	1:1250		125	m

- CLIENT MUST SEEK SEPARATE SPECIALIST ADVICE ON PARTY WALL MATTERS IN SUFFICIENT TIME TO SERVE ALL NOTICES IF REQUIRED
- ALL STRUCTURAL ELEMENTS ARE INDICATIVE ONLY AND SUBJECT TO FULL STRUCTURAL DESIGN BY STRUCTURAL ENGINEER - ALL DESIGN IS SUBJECT TO STRUCTURAL DESIGN TO BE PROVIDED BY OTHERS
- THIS DRAWING IS FOR PLANNING APPROVAL ONLY AND SUBJECT TO ALL OTHER RELEVANT STATUTORY APPROVALS

This drawing is protected under © copy right



**REd
SHeD**
s
i
g
n



for approval

CONTRACT	Proposed Orangery
	Rye End Farm, Codicote, Hitchin, Hertfordshire, SG4 8SU
DRAWING TITLE	Proposed Plan & Elevations
SCALE	1:100@A3
DRAWING NUMBER	PO4
DATE	Sept 2024
DRAWN	JEI
JOB NUMBER	RSD-24-14
CHECKED BY	
redshed design 45 Hoo Road Meppershall Bedfordshire sg17 5lp	telephone: 01462 817075, 07884008970 fax: 01462 807175 e-mail: james/karen@redsheddesign.co.uk www.redsheddesign.co.uk