


The measured areas and drawings within this scheme relate to the current state of design and are reliant upon the information available at the time. Any decisions to be made on the basis of these predictions should include due allowance for variations in the design development and construction process. Please note that this drawing is compiled with existing information available. All dimensions to be checked on site.			
revision	date	author	revision notes
-	-	-	-




South Elevation (Existing)

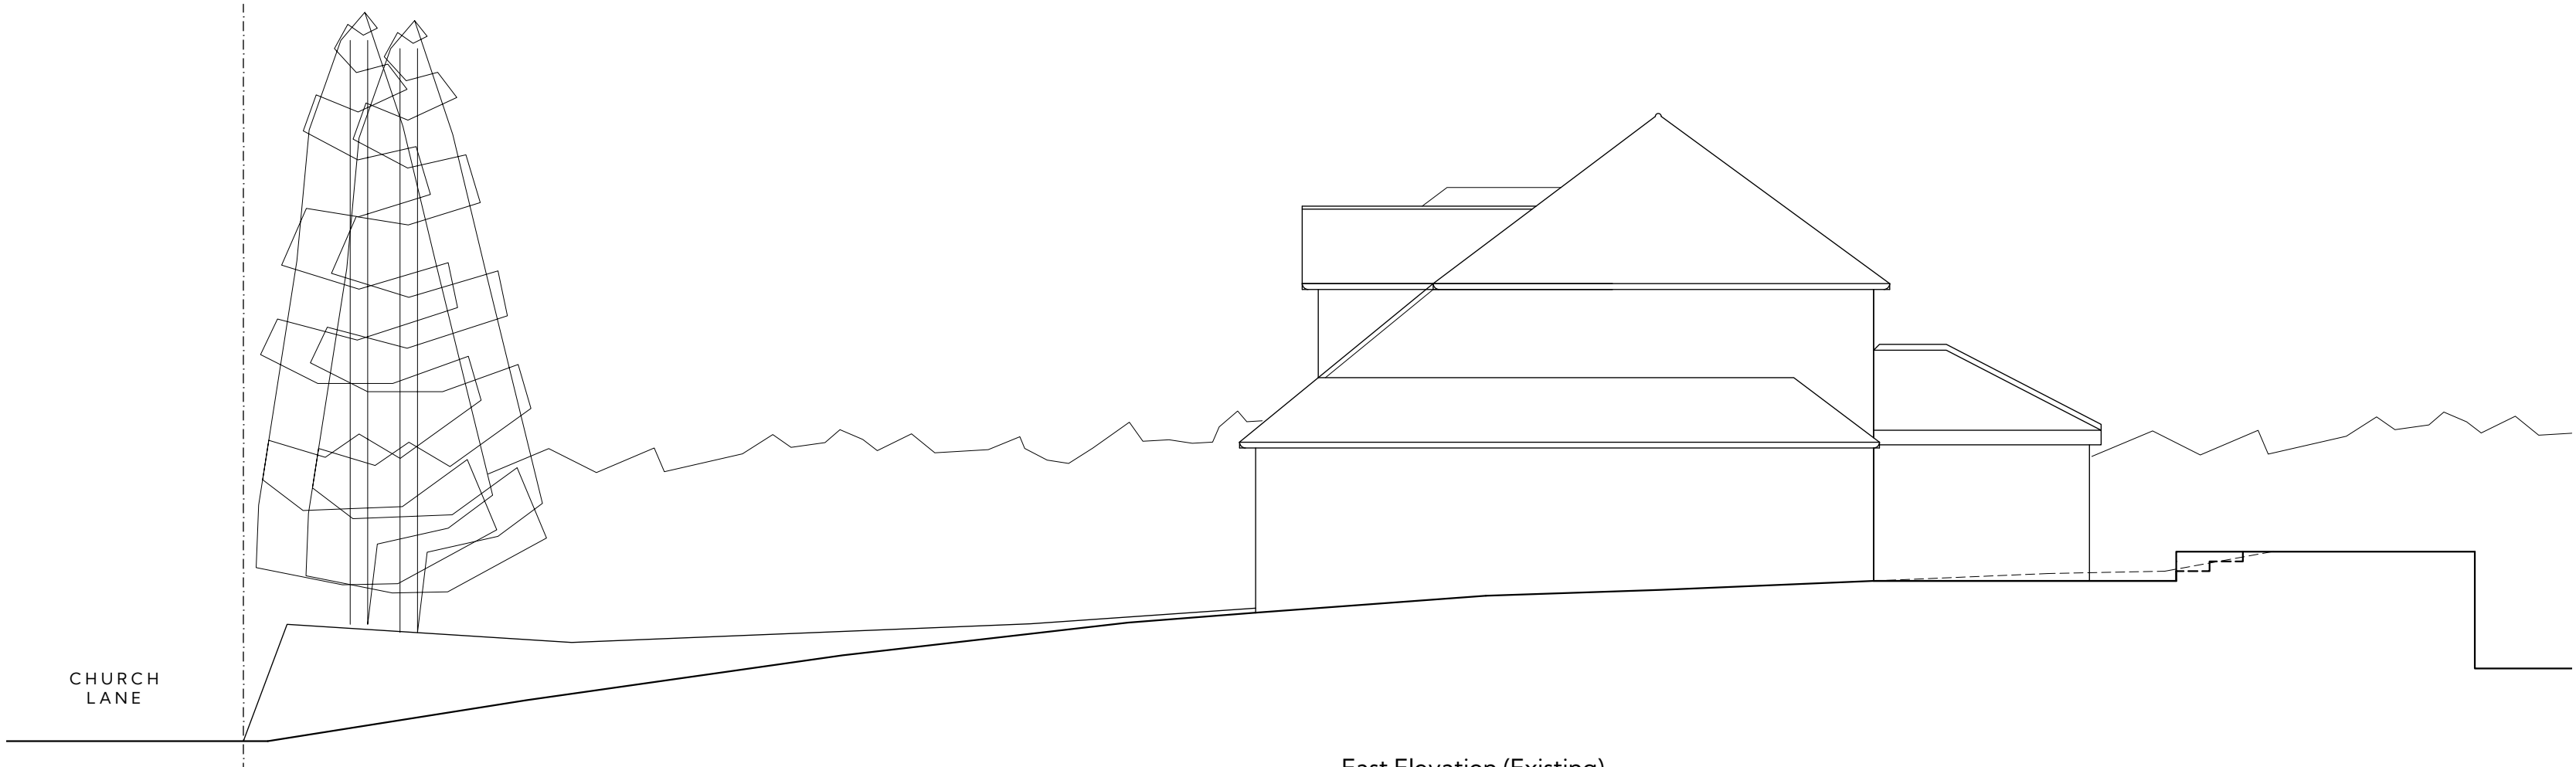

East Elevation (Existing)



North Elevation (Existing)

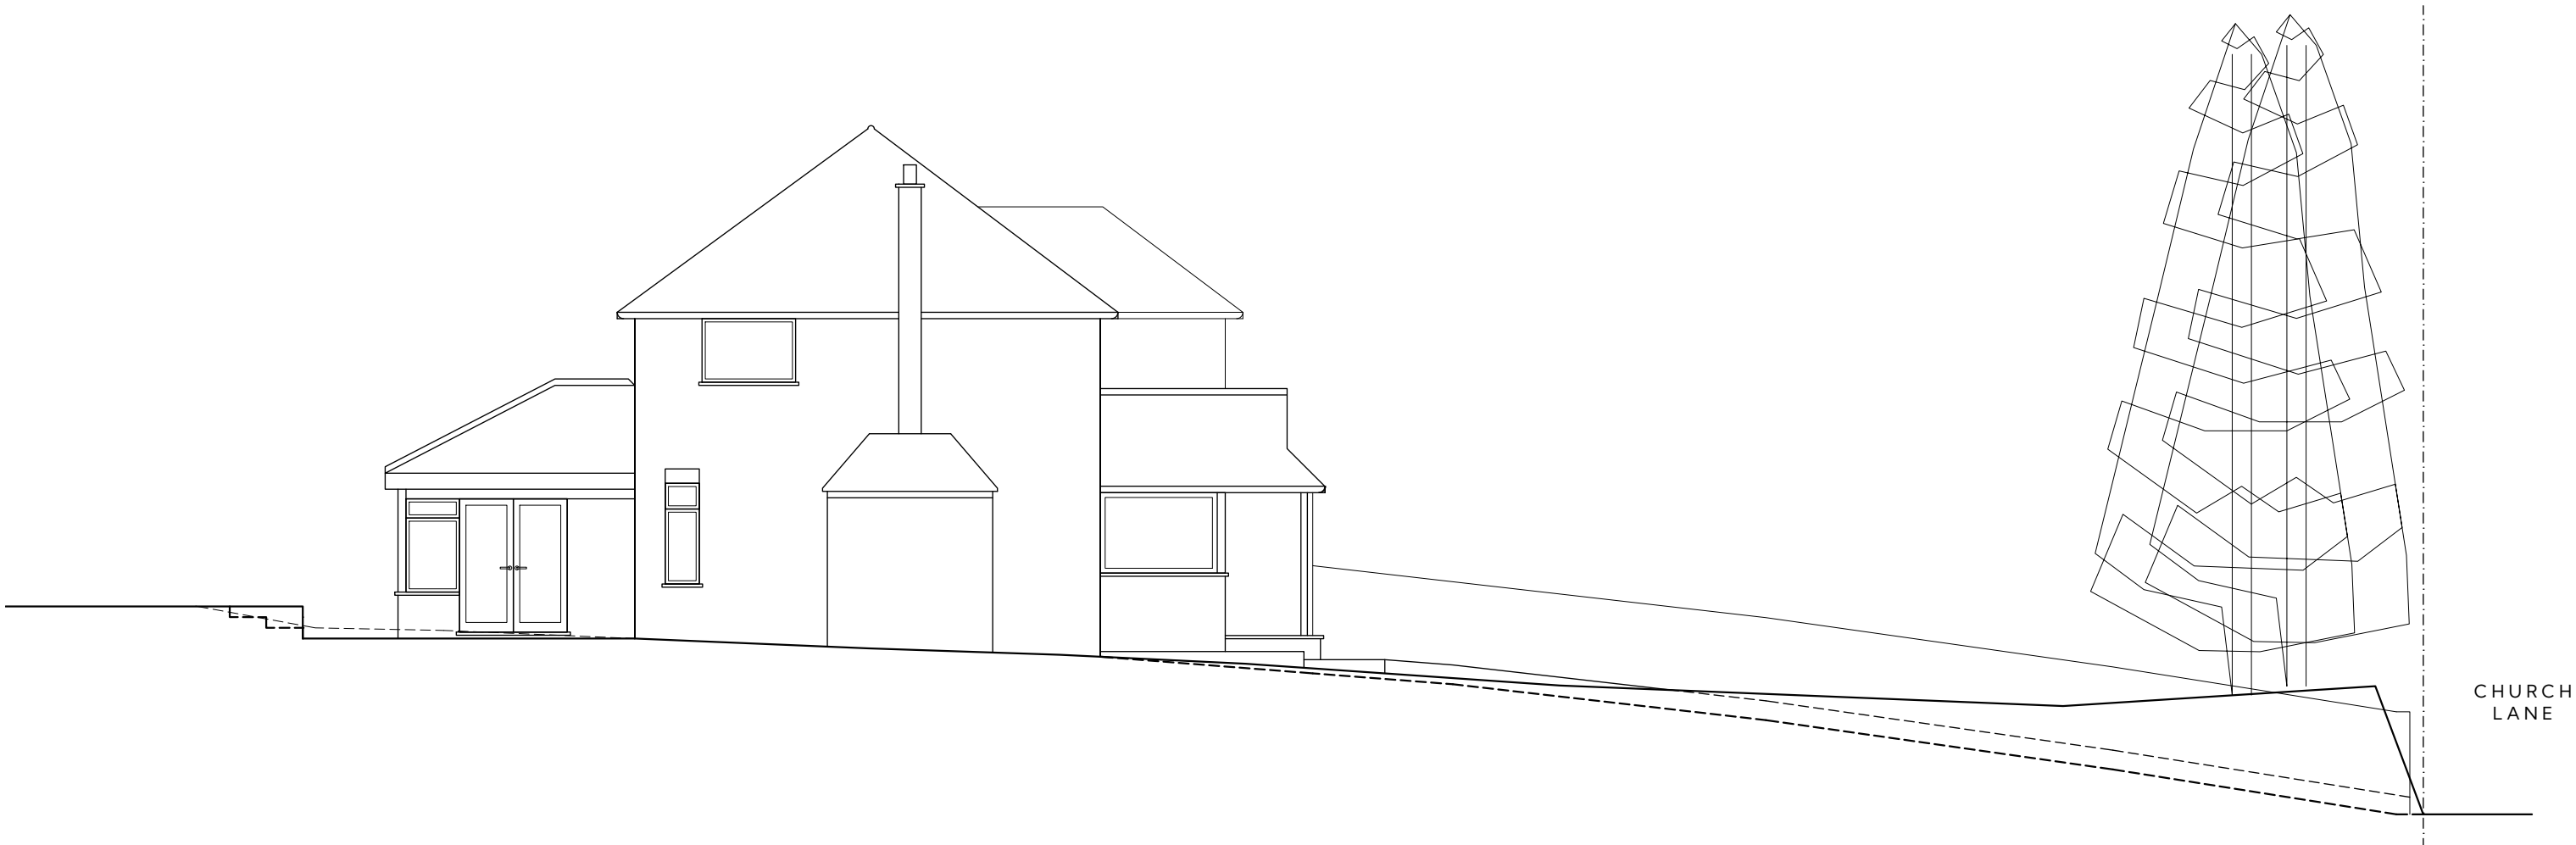

West Elevation (Existing)



STUDIO LUNET

ARCHITECTURE / INTERIOR DESIGN

27-28 Sun Street, Hitchin SG5 1AH

site

Highways, Church Lane, Preston,
Hitchin SG4 7TP

client

Susanne and Jon Skirrow

title

PLANNING APPLICATION
Existing Elevations

information

job no.	2509-HIGHW
drawing no.	A2-03
scale	1:100 @ A1
date	October 2025
author	LM

DO NOT SCALE FROM THIS DRAWING : Verify all dimensions on site