





EXISTING PLAN

1:100@A3

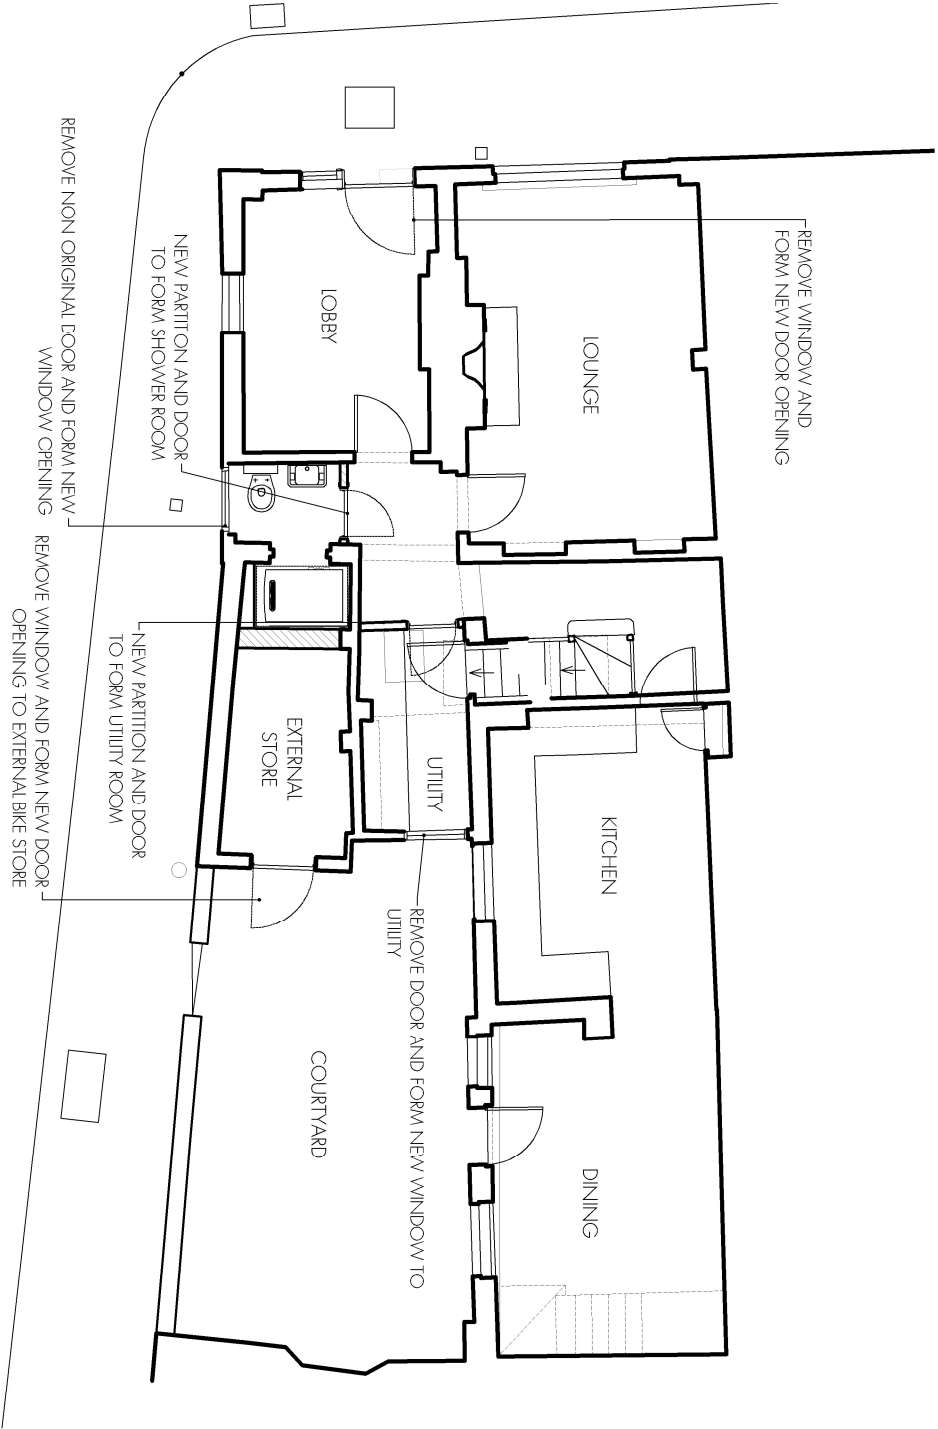

PROPOSED PLAN

1:100@A3

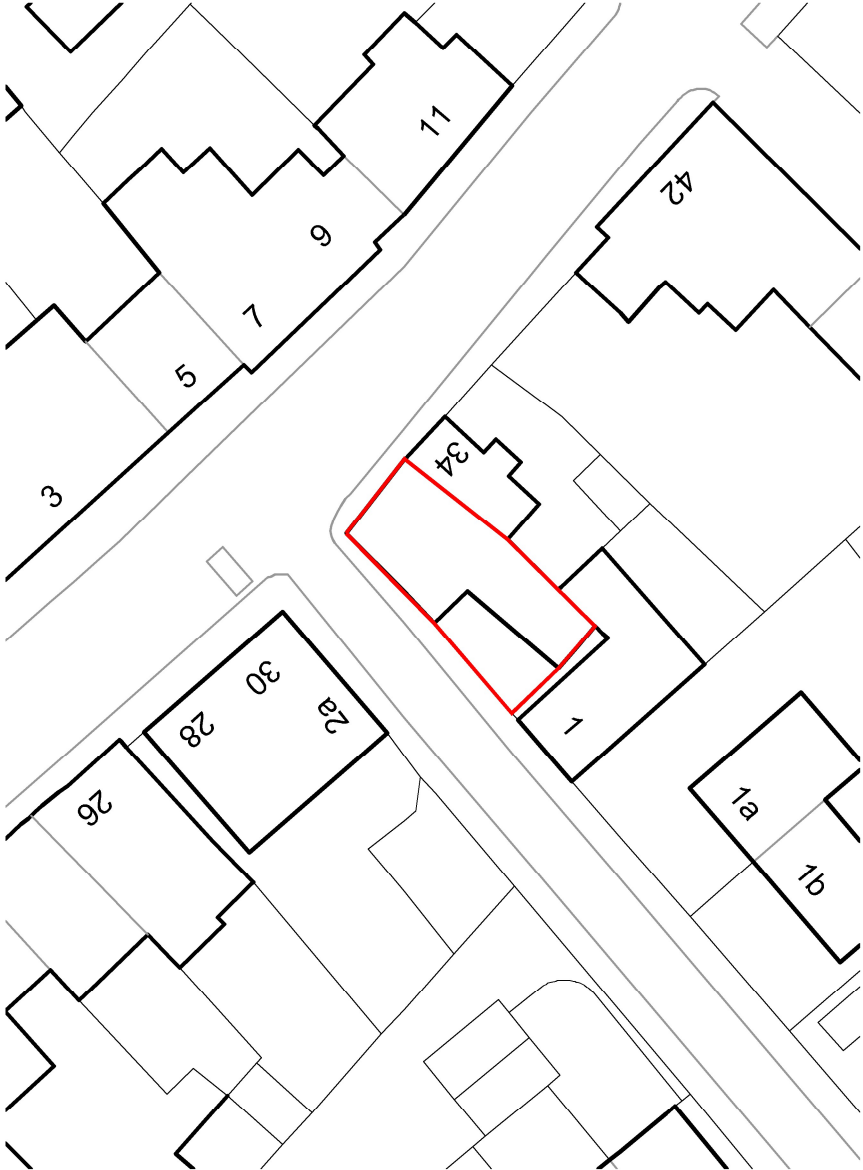

SITE PLAN

1:500@A3



		GASKELL ARCHITECTS		INFO@GASKELLARCHITECTS.CO.UK	
Date	NCV 25	Project	PROPOSED LISTED BUILDING ALTERATIONS		
Scale	1:100	Address	32 CHURCH STREET BALDOCK		
Rev	A	Client	Mr. N. ROGERS		
		Drawing	PROPOSED AND EXISTING PLANS		
		Drawing Number	BH1200		



LOCATION PLAN

1:1250@A3

