



- GROUND FLOOR PLAN**
1. Porch
 2. Hallway
 3. Living Room
 4. Dining Room
 5. CPD
 6. Kitchen
 7. Utility
 8. WC/Bathroom
 9. Snug

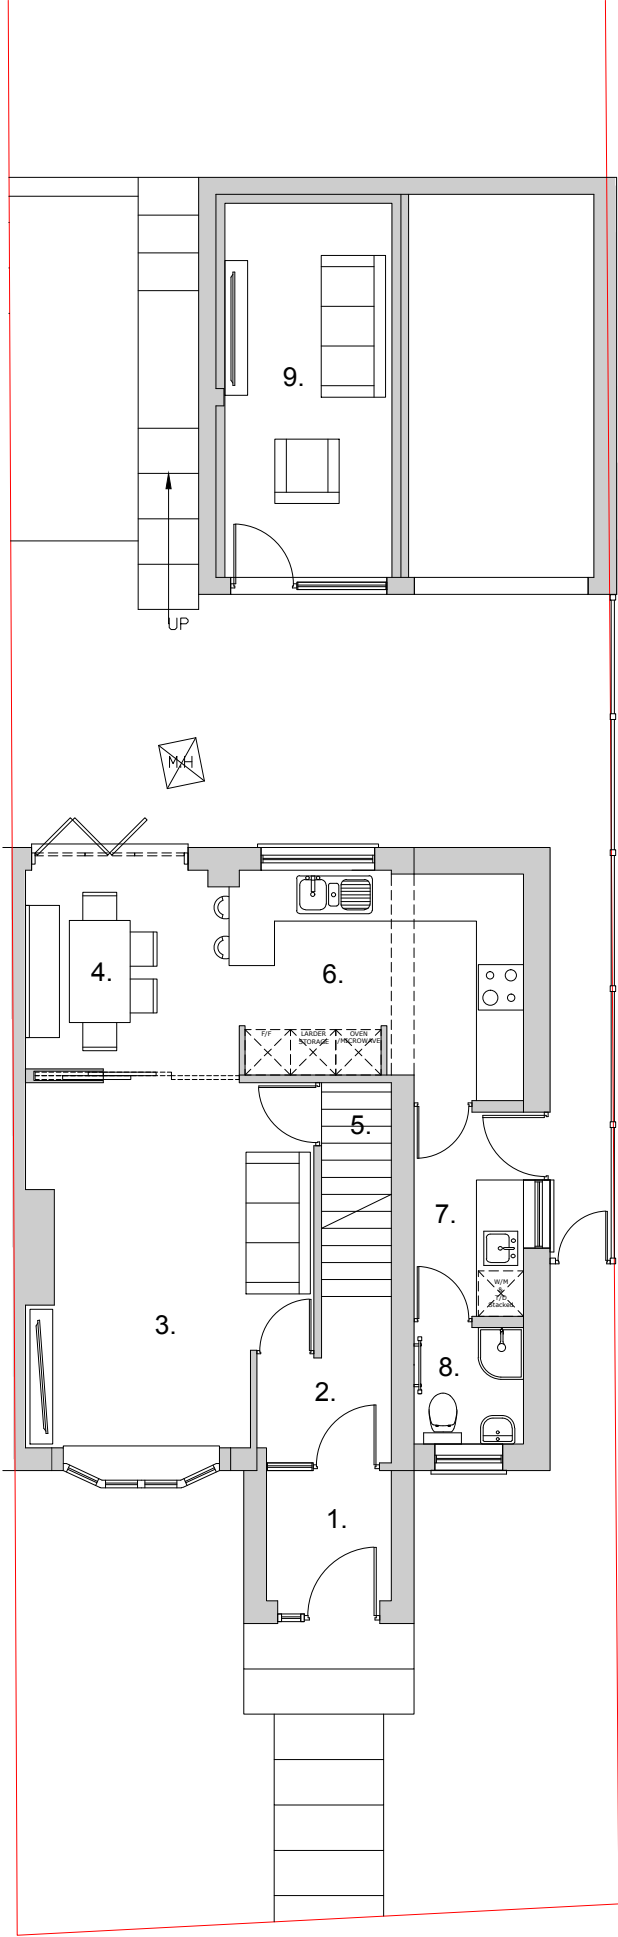


Proposed Ground Floor Plan
Scale 1:100


- FIRST FLOOR PLAN**
1. Landing
 2. Bedroom 1
 3. Bedroom 2
 4. Bedroom 3
 5. Bathroom
 6. CPD

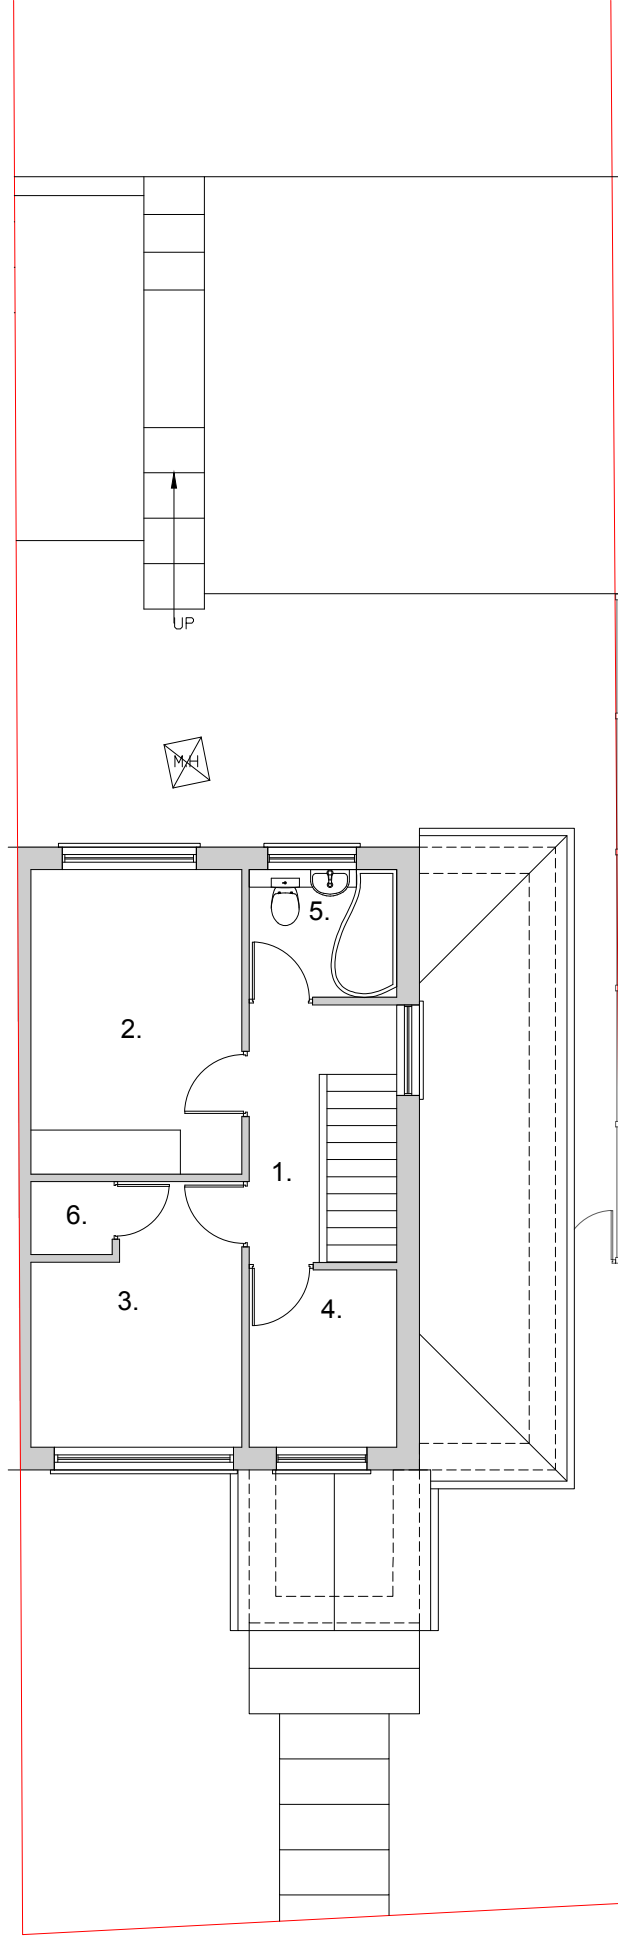


Proposed First Floor Plan
Scale 1:100

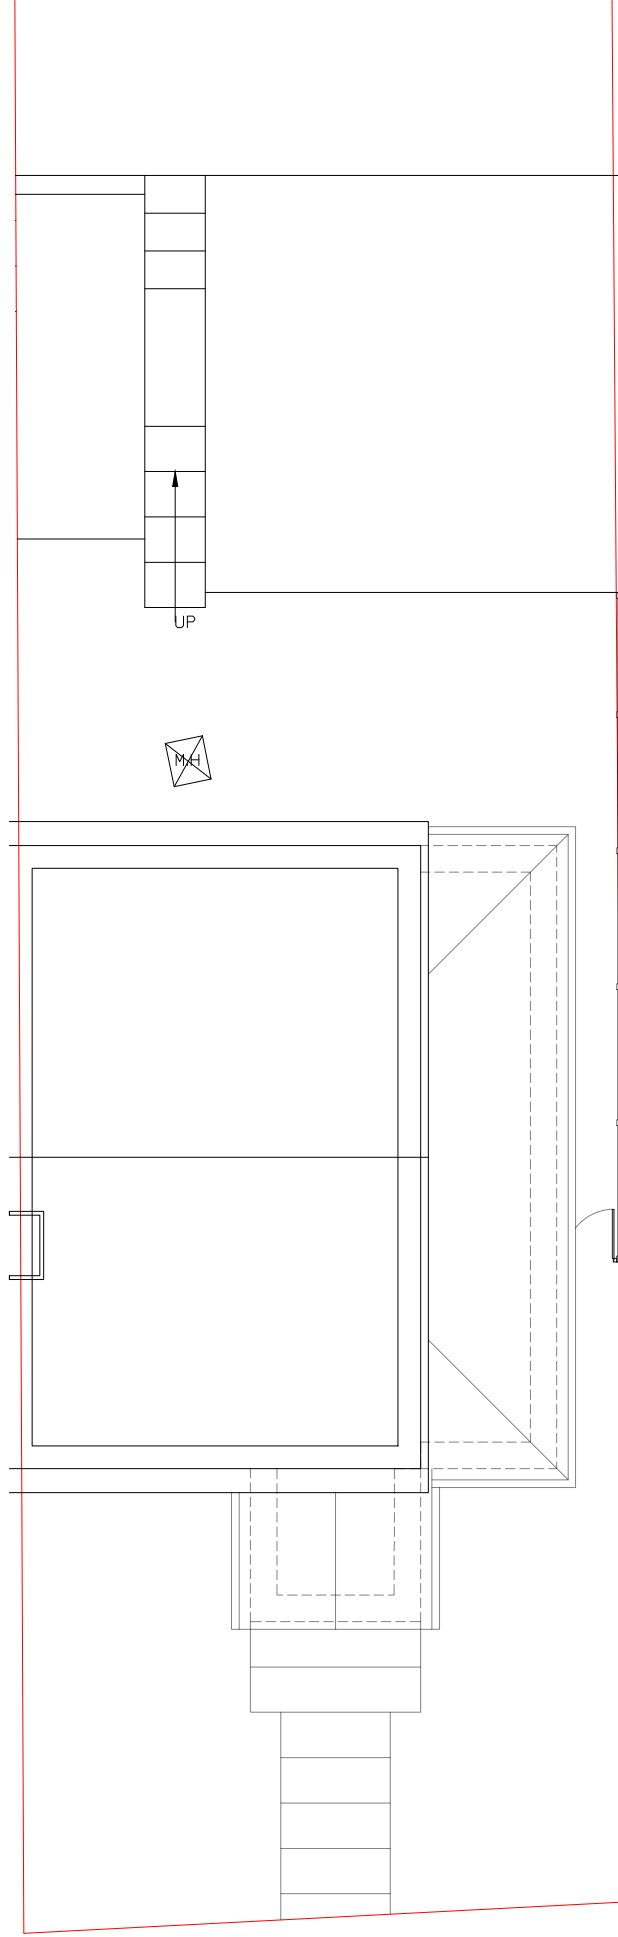


Proposed Roof Plan
Scale 1:100

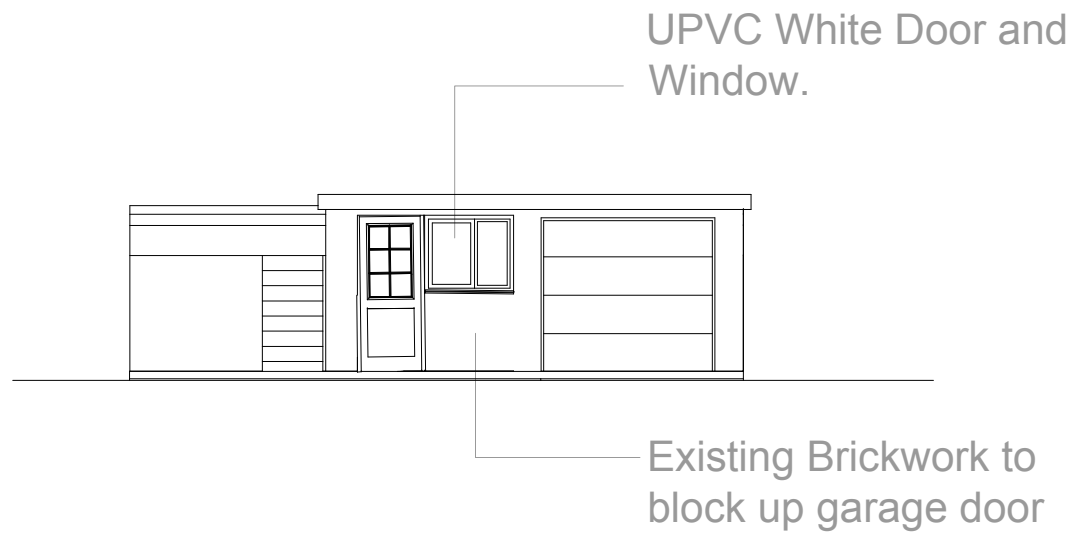

Proposed Front Elevation Garage
Scale 1:100

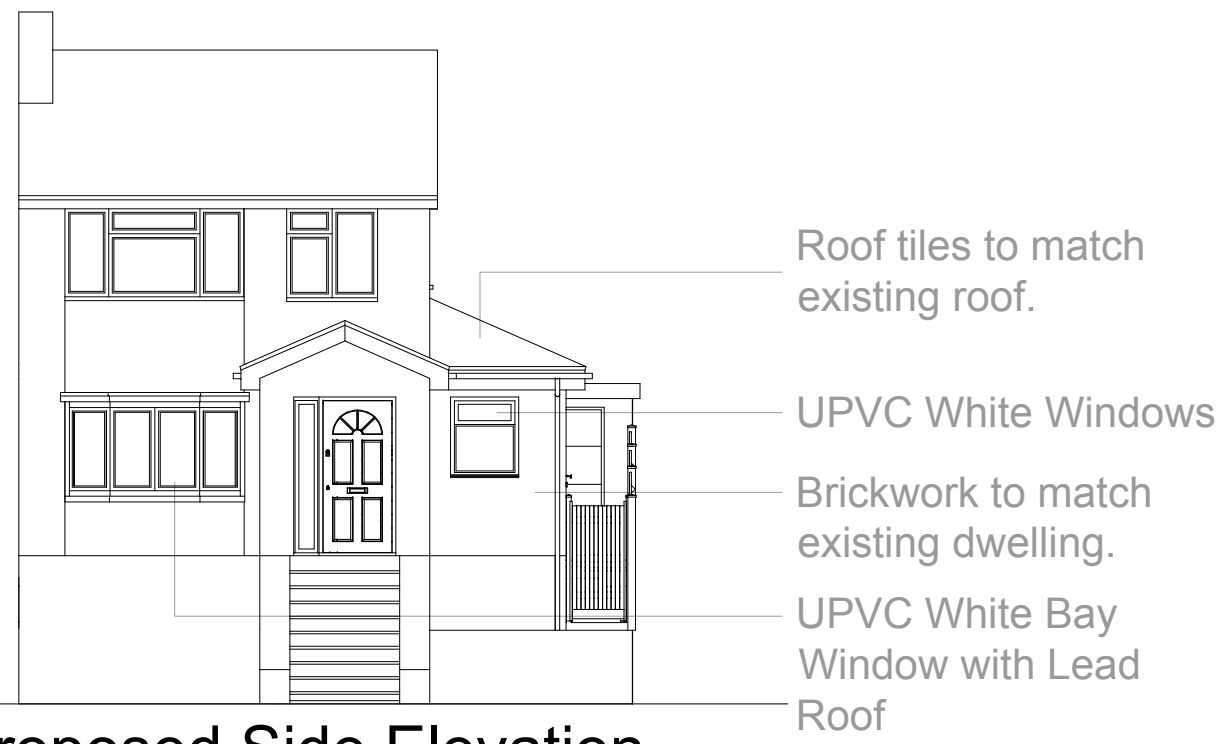


Proposed Side Elevation
Scale 1:100

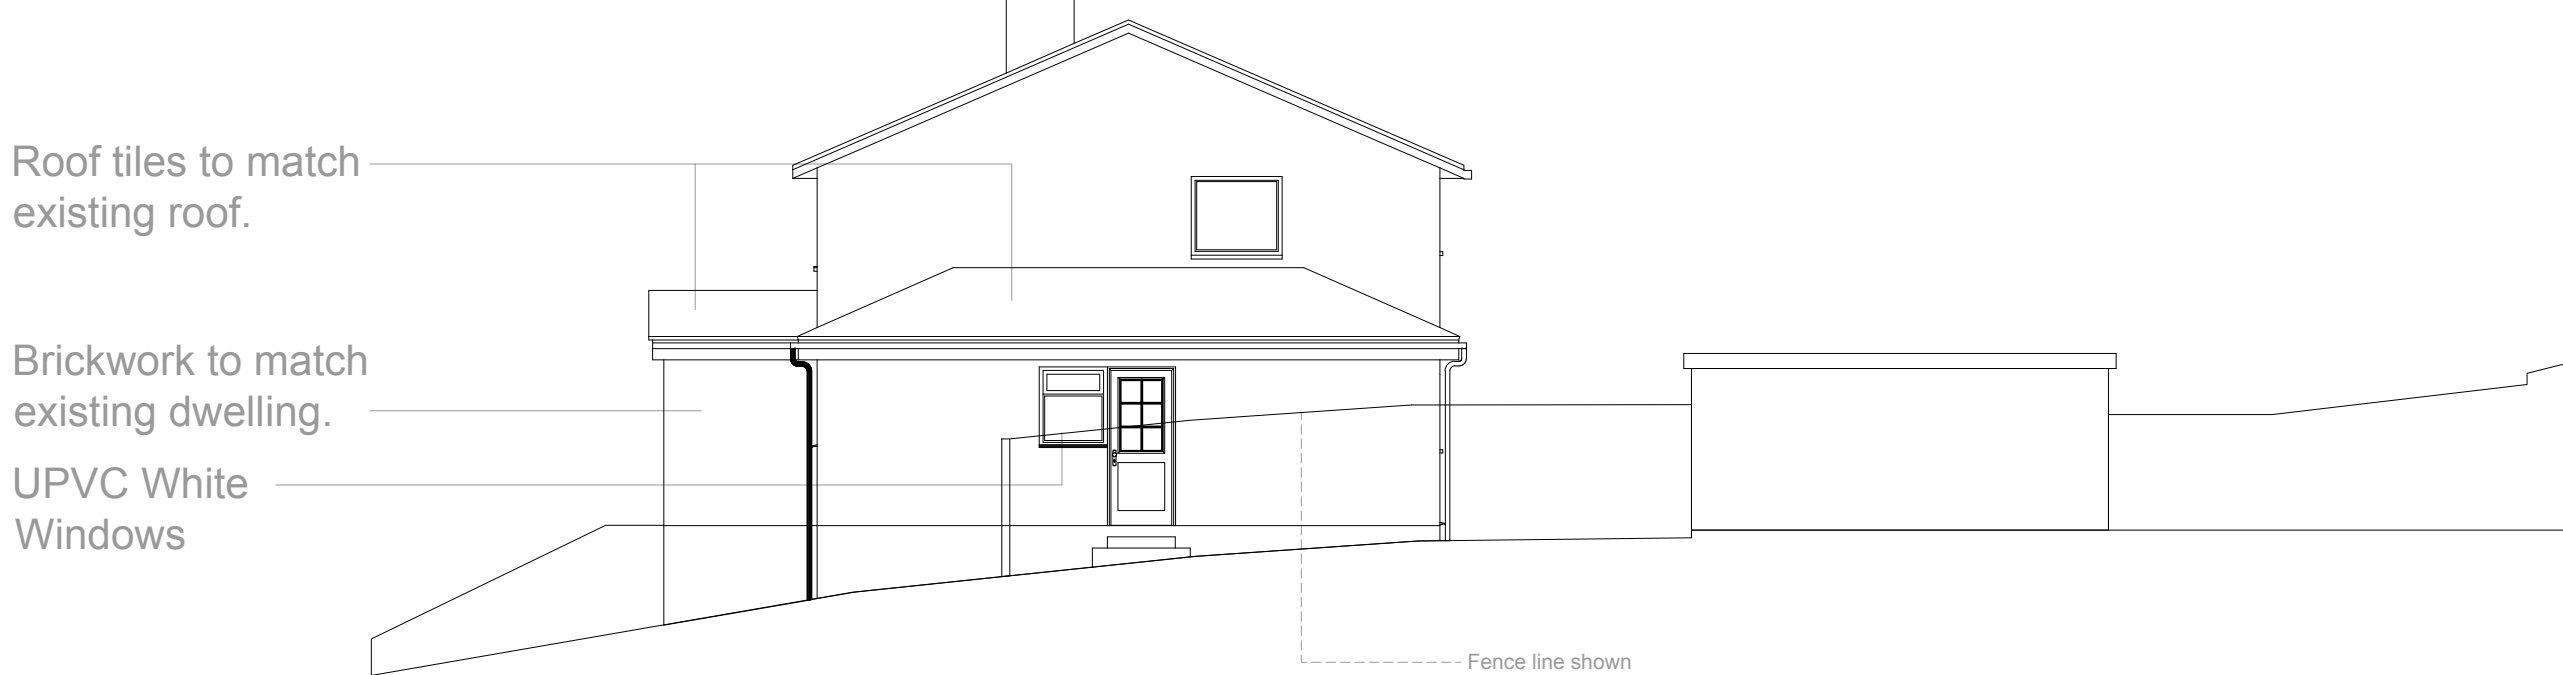


Proposed Front Elevation
Scale 1:100




Proposed Side Elevation
Scale 1:100

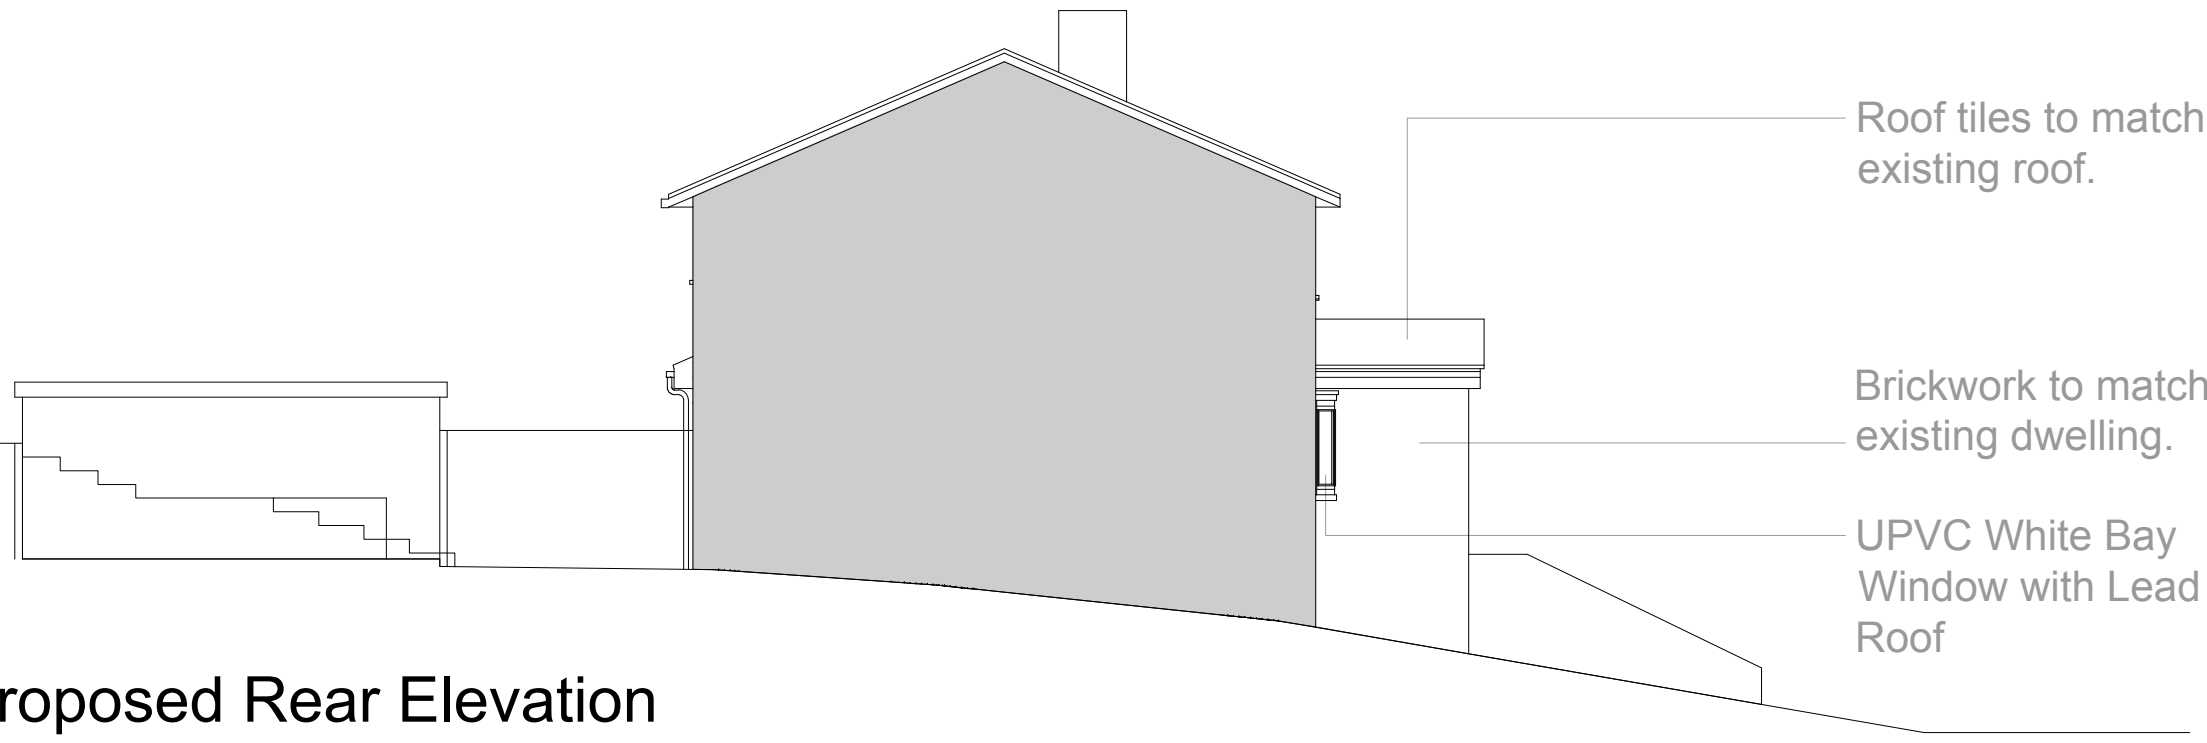

Proposed Rear Elevation
Scale 1:100

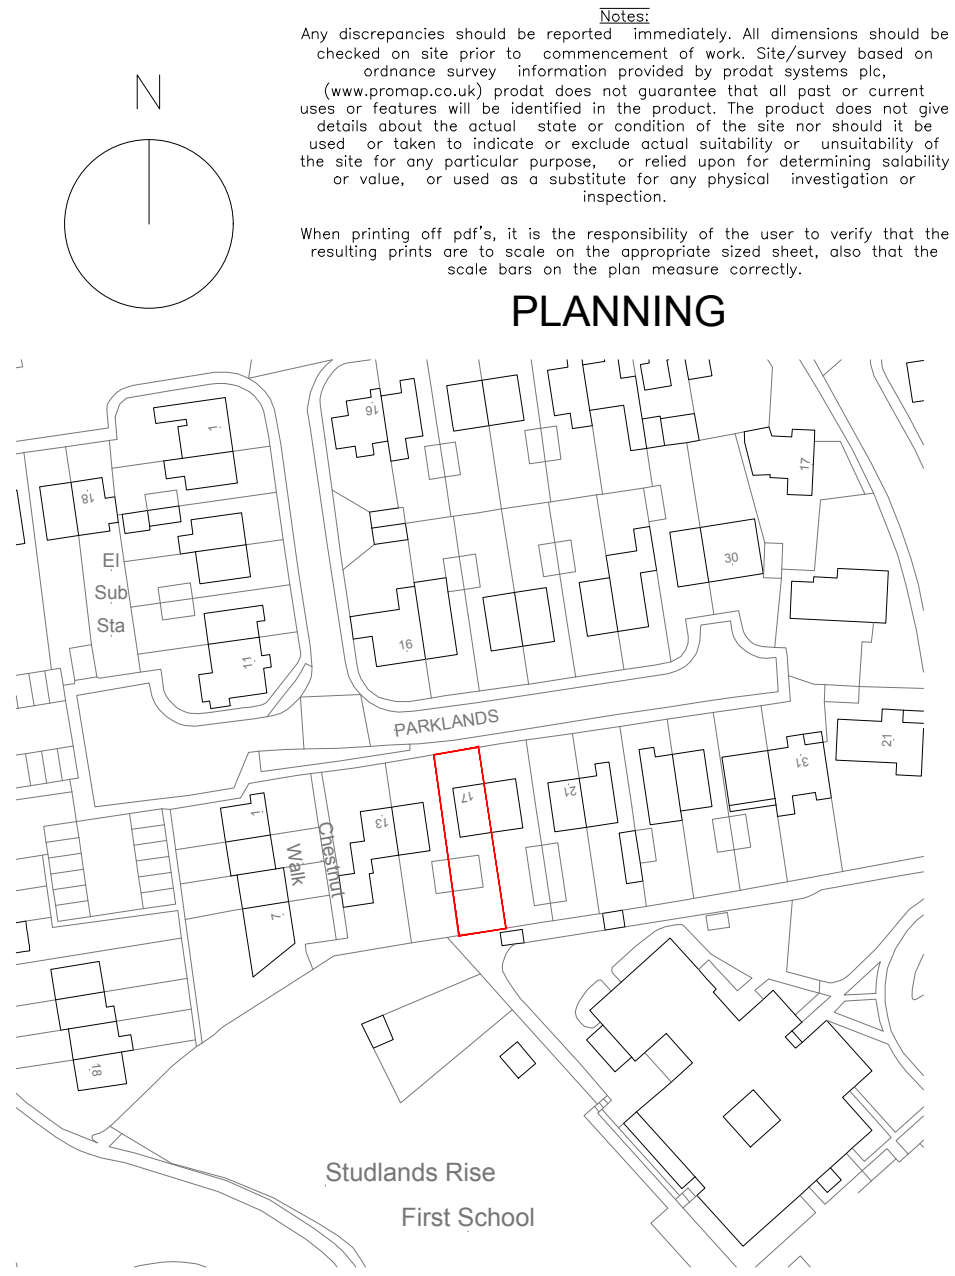

Site Location Plan
Scale 1:1250

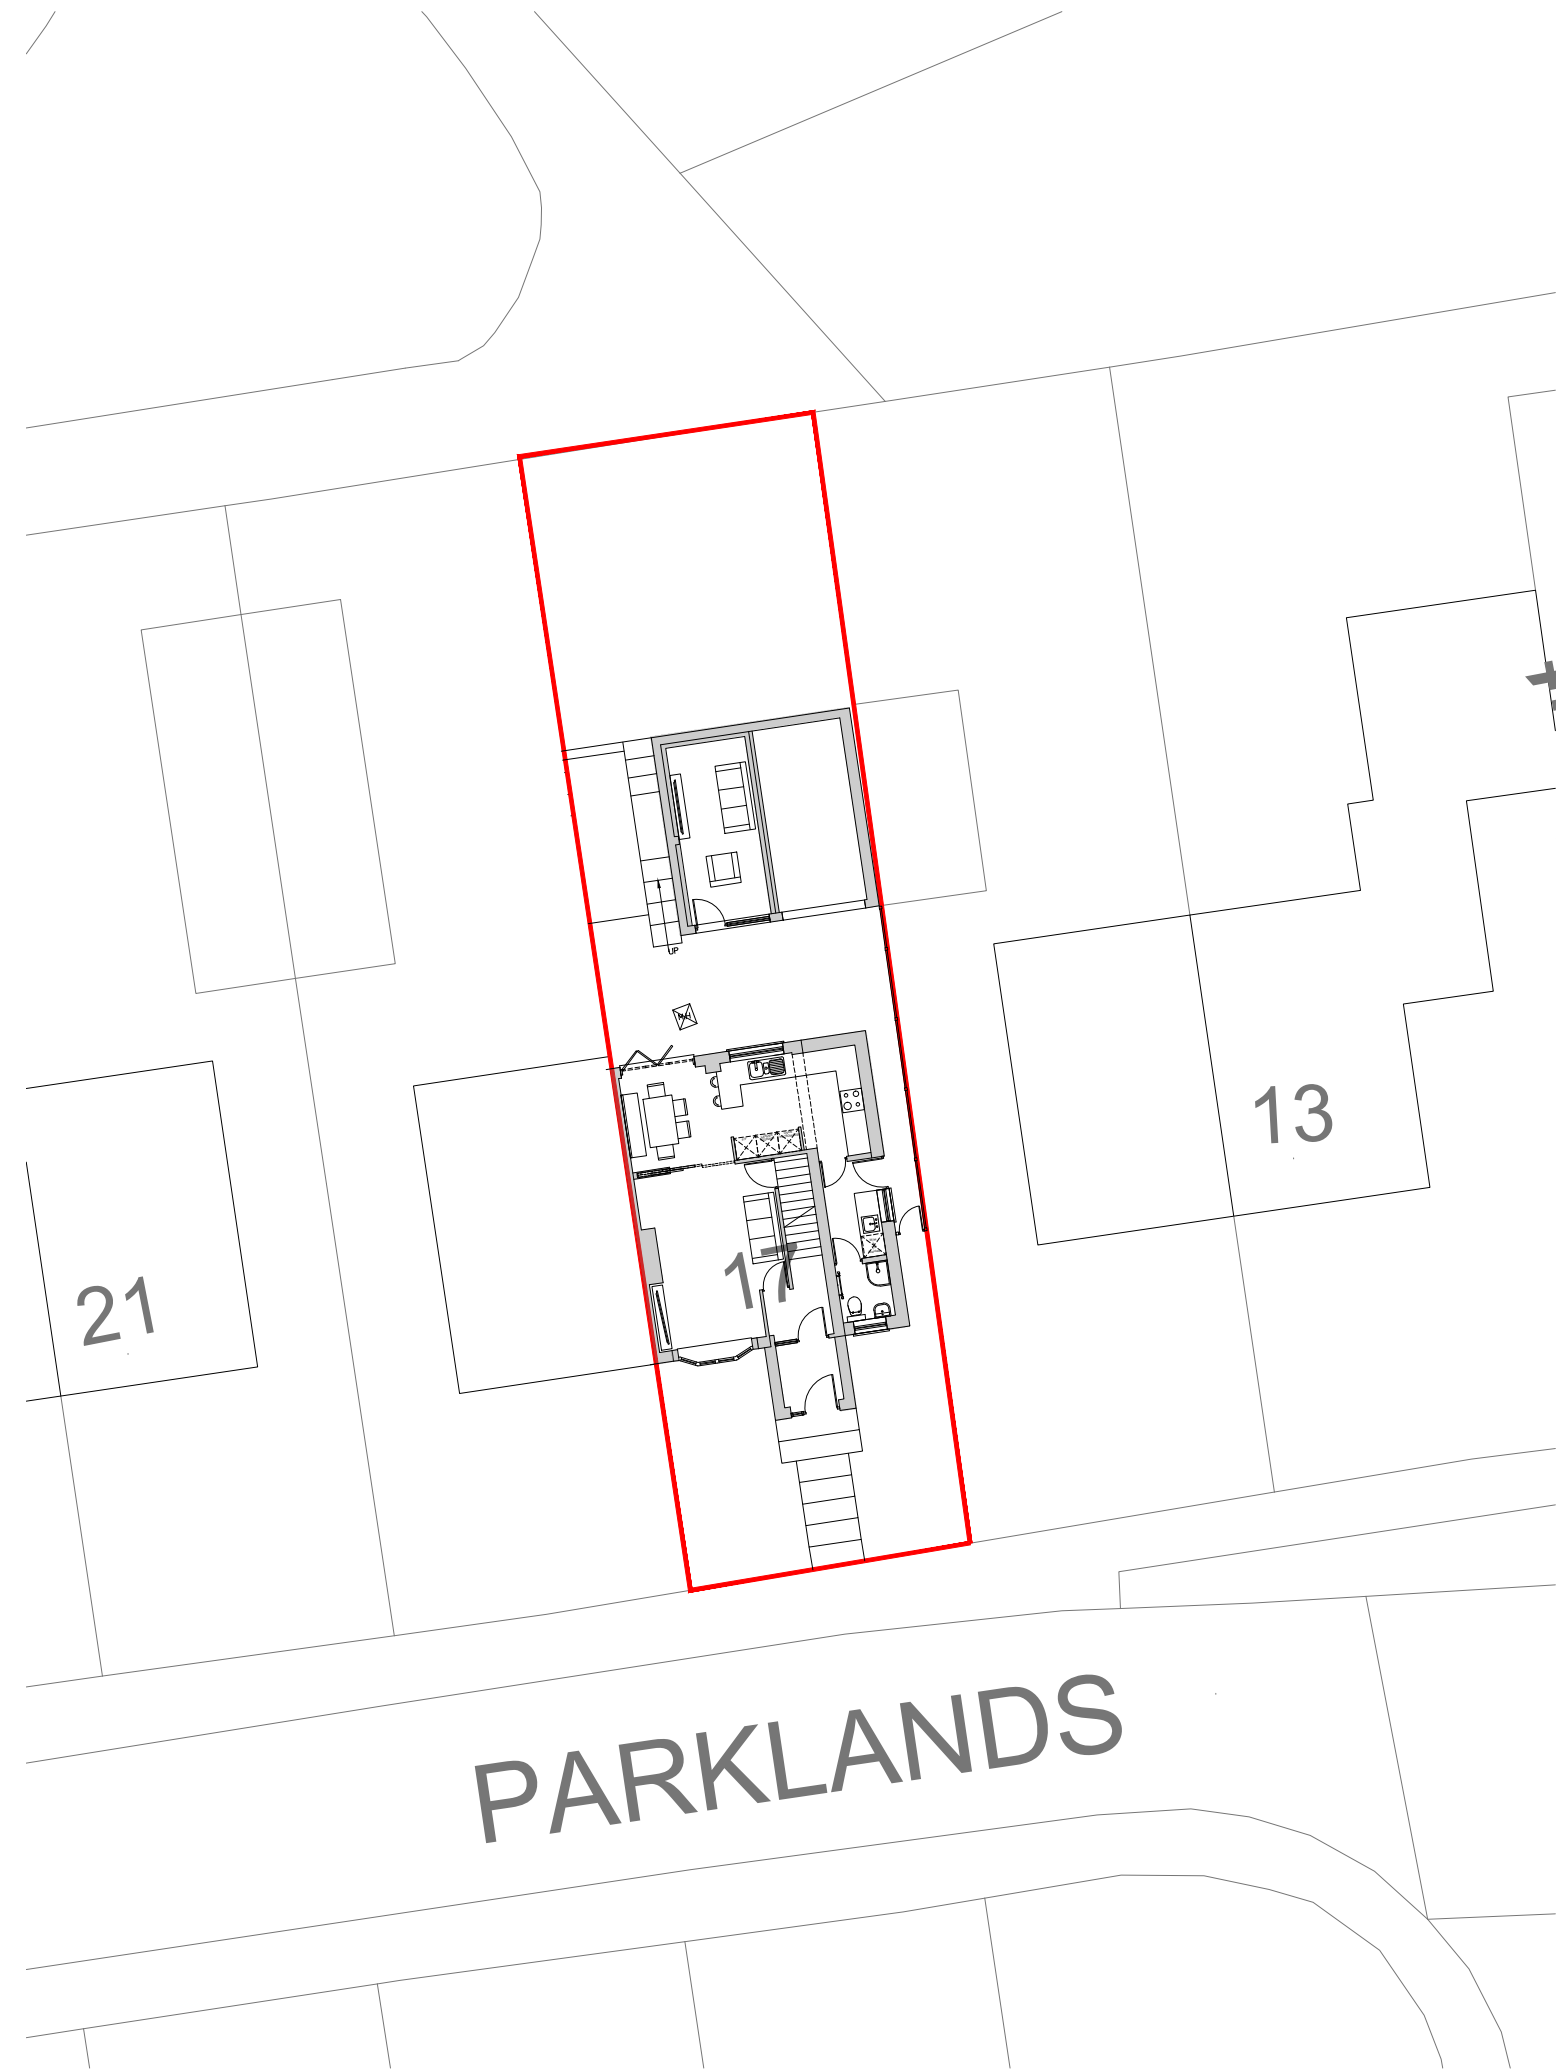

Proposed Site Plan
Scale 1:200

