





PROPOSED FRONT ELEVATION

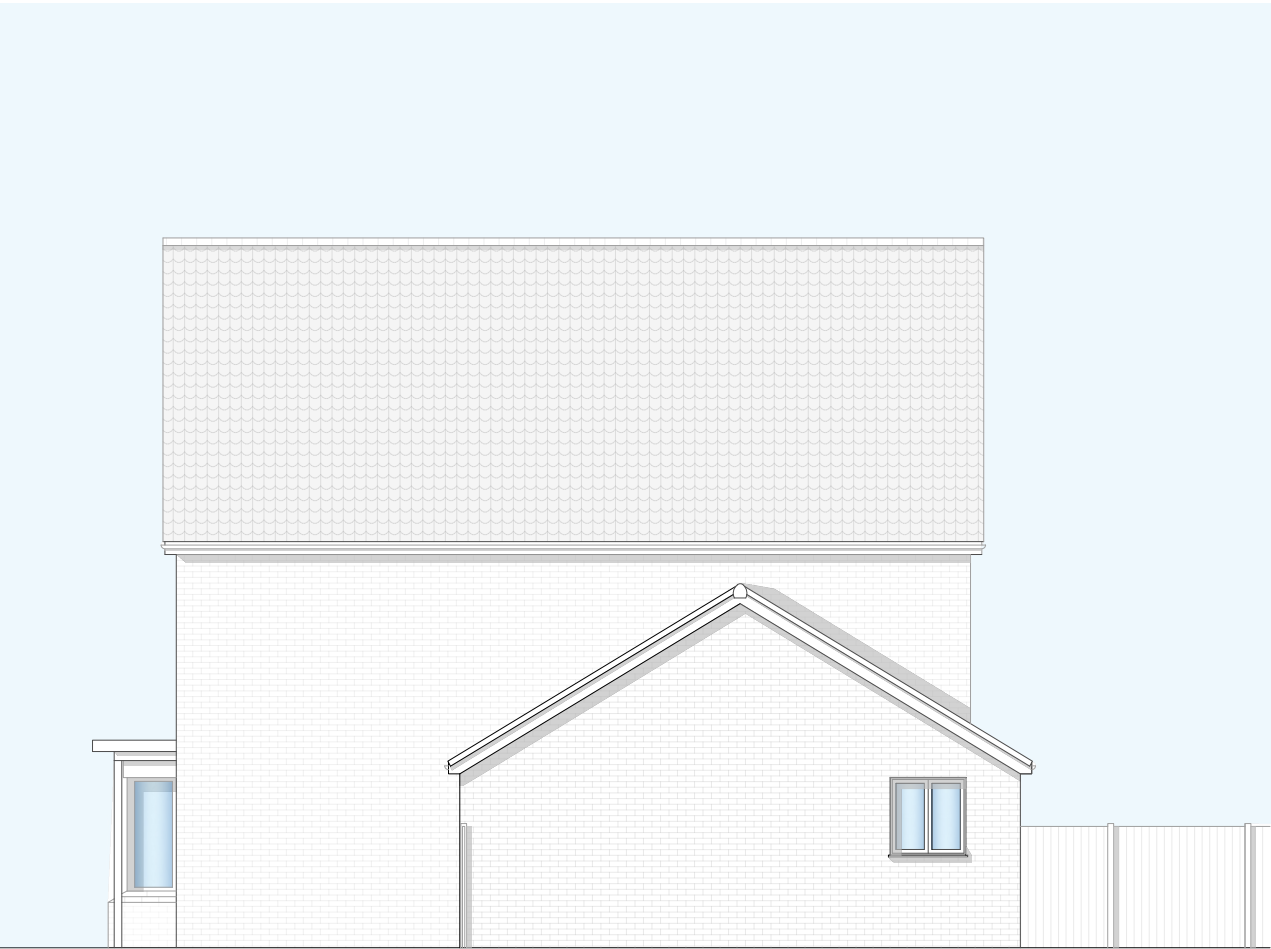

PROPOSED SIDE ELEVATION

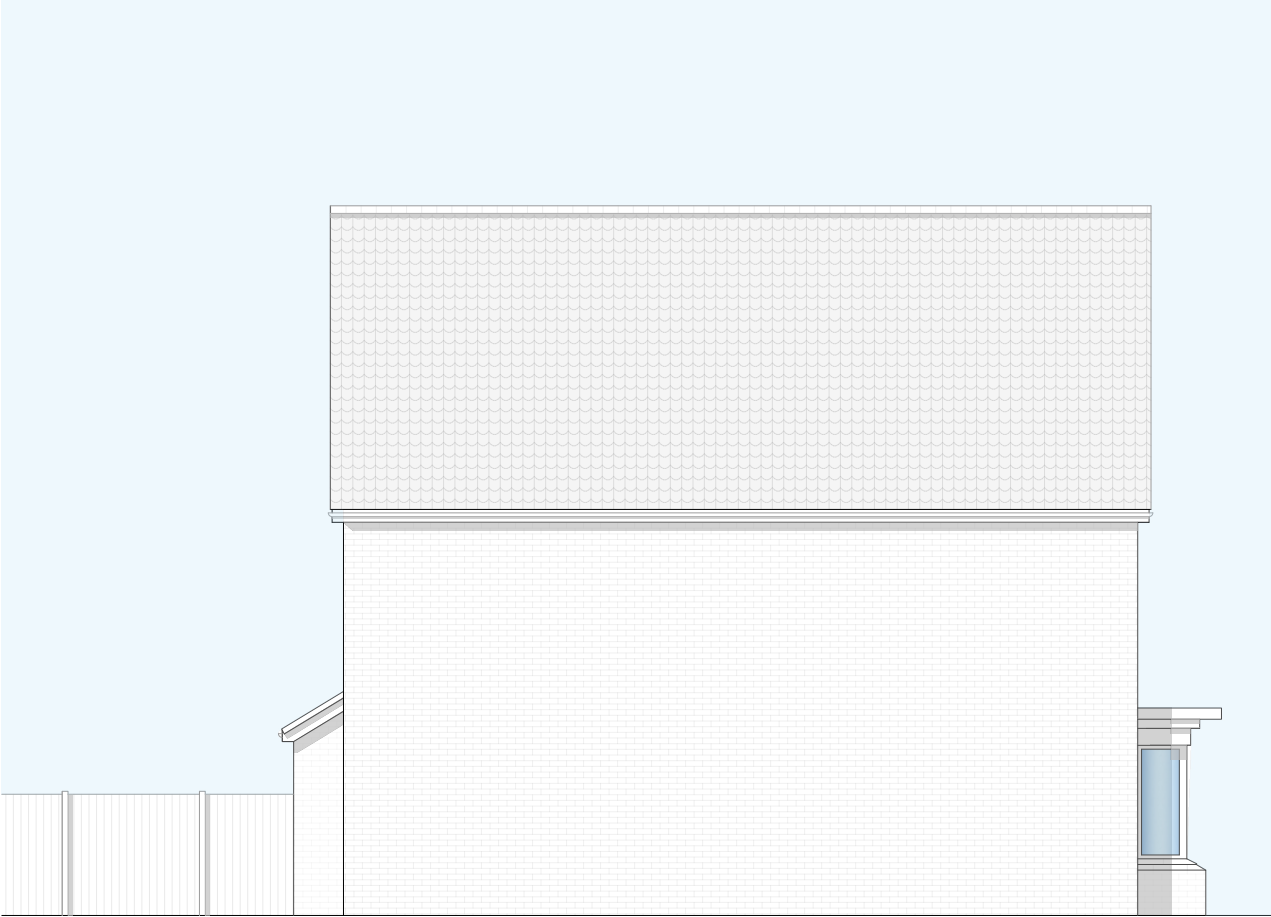

PROPOSED SIDE ELEVATION



PROPOSED REAR ELEVATION

THIS PLAN AND DESIGN IS TO BE USED SOLELY IN CONNECTION WITH THE PROJECT AS DESCRIBED. THE DRAWING AND DESIGN IS THE COPYRIGHT OF YPL UK LIMITED T/A YOUR PLANS UK, AND MUST NOT BE RE-ISSUED, LOANED OR COPIED WITHOUT WRITTEN CONSENT OF YPL UK LIMITED T/A YOUR PLANS UK.

THE PLAN IS TO BE READ IN CONJUNCTION WITH ALL OTHER THIRD PARTY INFORMATION RELEVANT TO THE PROJECT. ANY APPARENT DISCREPANCY IS TO BE BROUGHT TO THE ATTENTION OF YPL UK LIMITED T/A YOUR PLANS UK AND/OR ANY THIRD-PARTIES OR SPECIALISTS ASSOCIATED.

FOR PLANNING

Location

32 OAK DRIVE
CODICOTE

Title

PROPOSED ELEVATIONS

Scale 1:100 @ A3	Drawn SJB	Checked HE	Date JAN 25
Drawing Number 2091_YPUK_P006	Revision P2		

0 1 2 3 4 5m
1:100



YOURPLANS
Planning design specialists

Website : [Yourplansuk.com](https://www.yourplansuk.com) | Phone : 01438 587300 | Email : info@yourplansuk.com
© 2025 YOUR PLANS UK (YPL UK LIMITED). ALL RIGHTS RESERVED.